

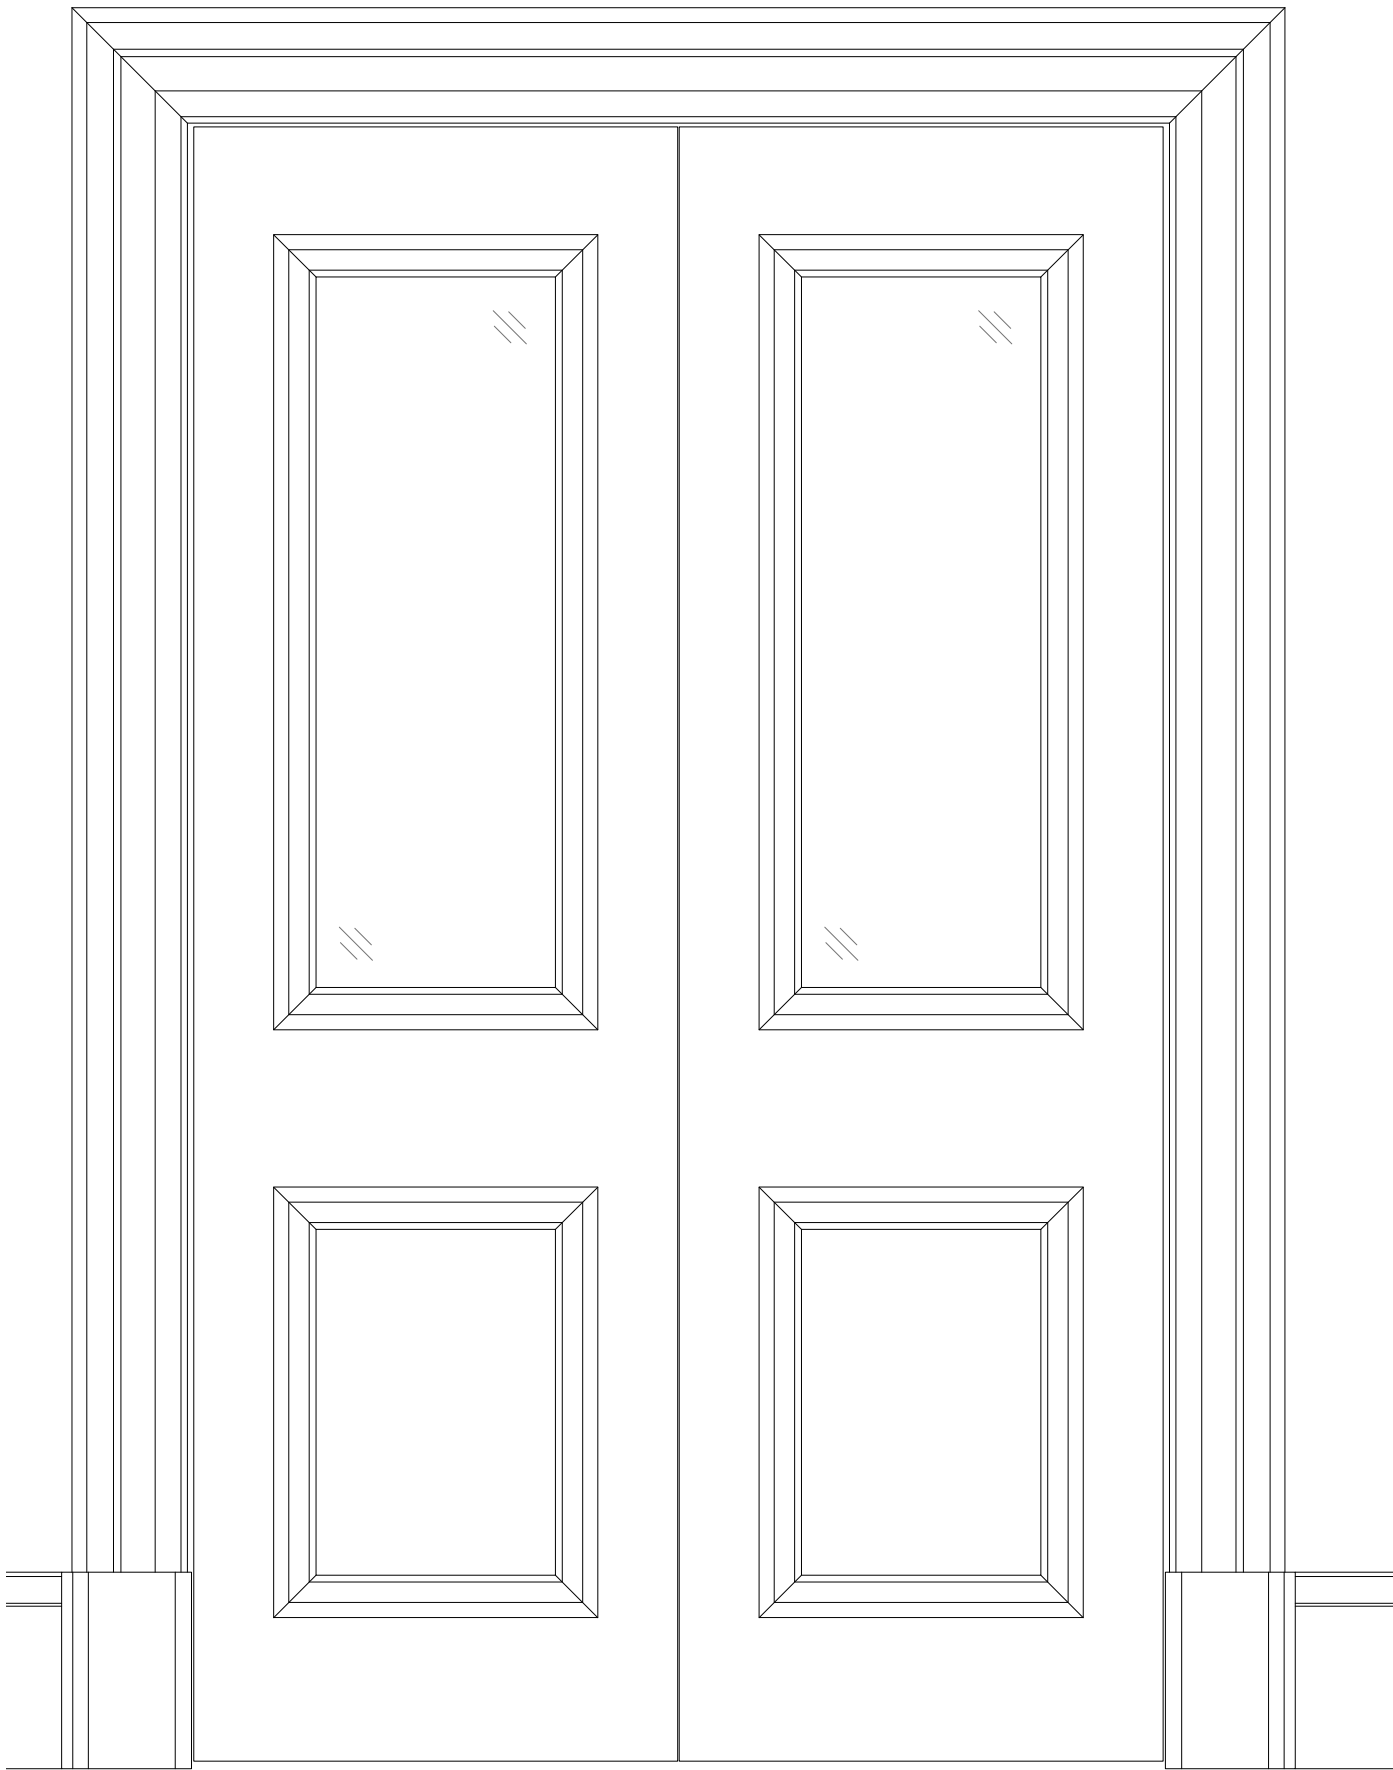



No original skirting retained within Room G.12.
 Replica to be installed to match existing ground floor skirting. Original skirting features to be retained and protected within the adjacent hallway space G.10

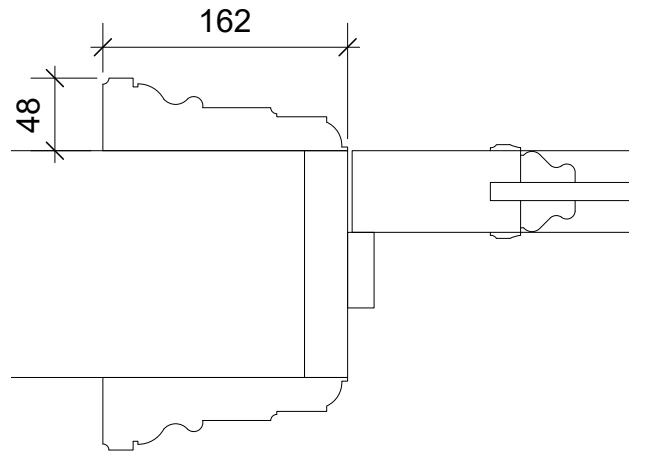

New architrave and new door to match existing door D0.07 on ground floor G.13

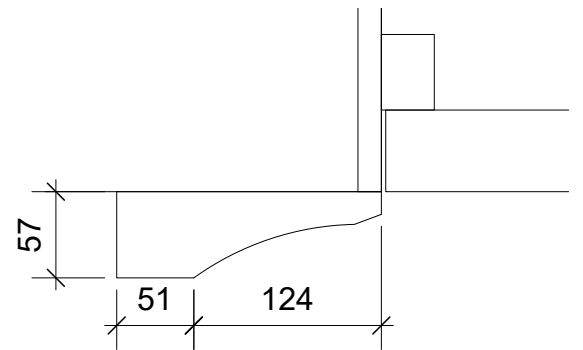

New door plinth

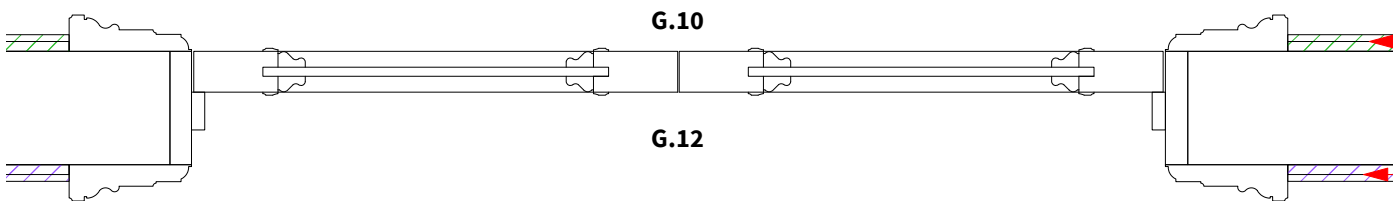

Original Skirting features to be retained and protected within hallway space G.10

New Skirting to match existing features of Ground floor rooms.



Images of Ground floor original door set to be replicated for ground floor room G.12
 Ironmongery to match existing ground floor ironmongery, see drawing 25041-P-112--Proposed Ironmongery GF for details

23 Vine Street, Brighton BN1 4AG
 e: studio@sticklandwright.co.uk
 t: 01273 964051
 Company registered in England No. 11222477

Disclaimer:

This drawing is the copyright of Stickland Wright Ltd. and may not be reproduced or used except by written permission.
 Figured dimensions to have precedence over scaling.
 Check all site dimensions prior to fabrication. Refer any discrepancies found to Stickland Wright.

Revisions:

1	28/05/2026	For Planning

Checked

Dwg No. 25041-P-144 /

Drawing Title Double Door G12 details
 Address Wykehurst House
 Client M Blencowe
 Scale 1:10/5 @A3
 Stage Planning
 Drawn by cd
 Checked by ns



architecture +
 interiors
 www.sticklandwright.co.uk