

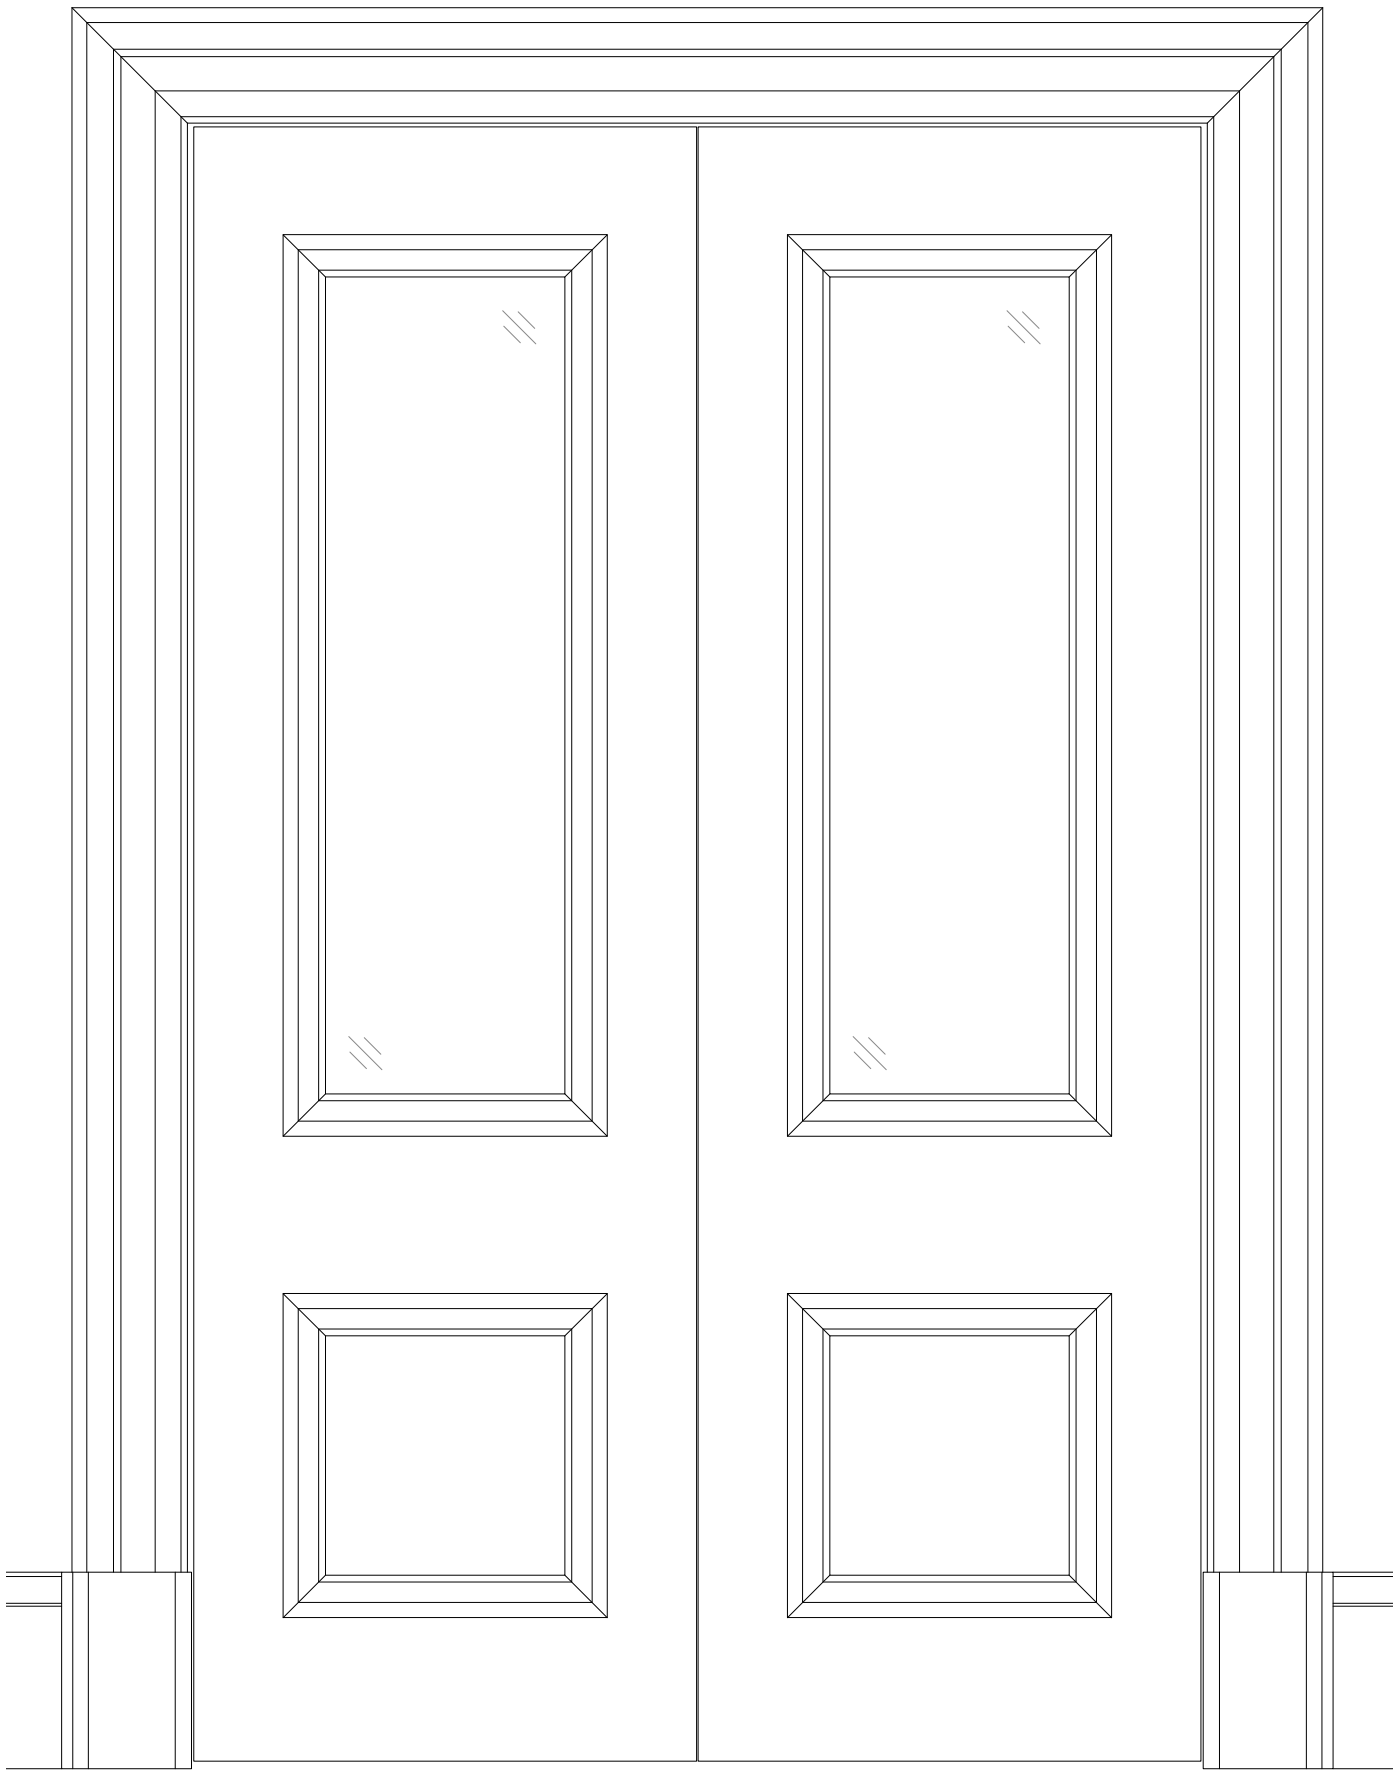



Original skirting to be retained and protected within Room F.01.
Replica to be installed to match existing First floor skirting in hallway F.02.

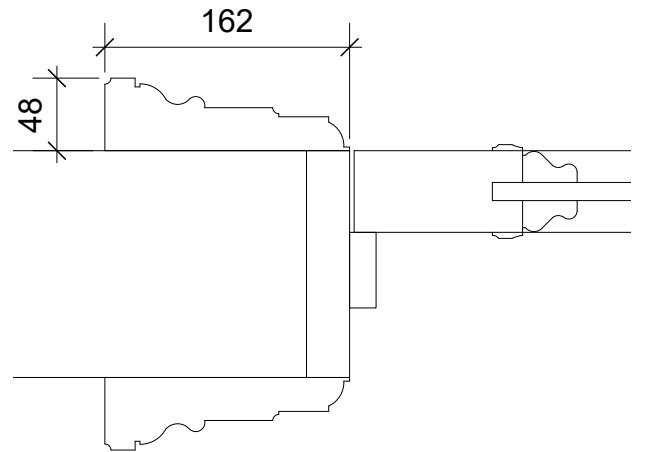

New architrave and existing original door

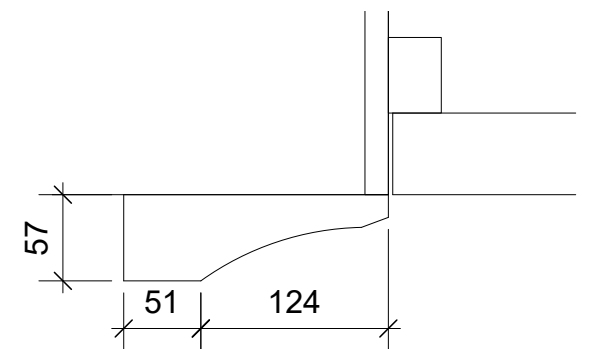

New door plinth

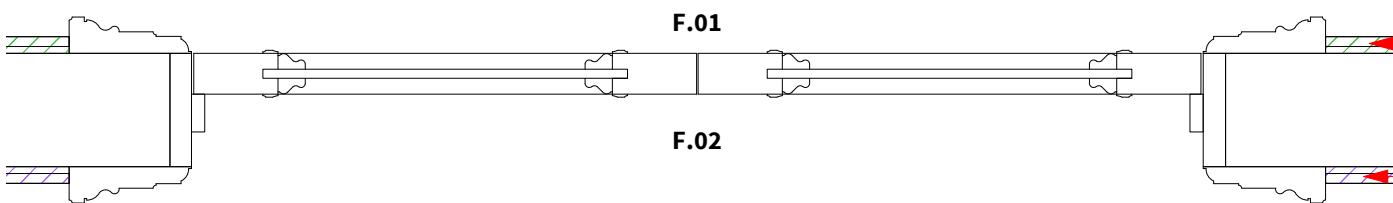

Original Skirting features to be retained and protected within stairwell F.01

New Skirting to match existing features of First floor Hallway F.02



Images of First floor original door set to be reinstated within their original position. Doors were identified in basement in storage, likely relocated during Doyle era alterations. Assumed to be the original double doors for Stairwell F.01.

Ironmongery to be original features ironmongery, see drawing 25041-P-122--Proposed Ironmongery GF for details

23 Vine Street, Brighton BN1 4AG
e: studio@sticklandwright.co.uk
t: 01273 964051
Company registered in England No. 11222477

Disclaimer:

This drawing is the copyright of Stickland Wright Ltd. and may not be reproduced or used except by written permission.
Figured dimensions to have precedence over scaling.
Check all site dimensions prior to fabrication. Refer any discrepancies found to Stickland Wright.

Revisions:

/	28/05/2026	For Planning

Checked

Dwg No. 25041-P-145 /

Drawing Title Double Door F01 details
Address Wykehurst House
Client M Blencowe
Scale 1:10/5 @A3
Stage Planning
Drawn by cd
Checked by ns



architecture + interiors
www.sticklandwright.co.uk