


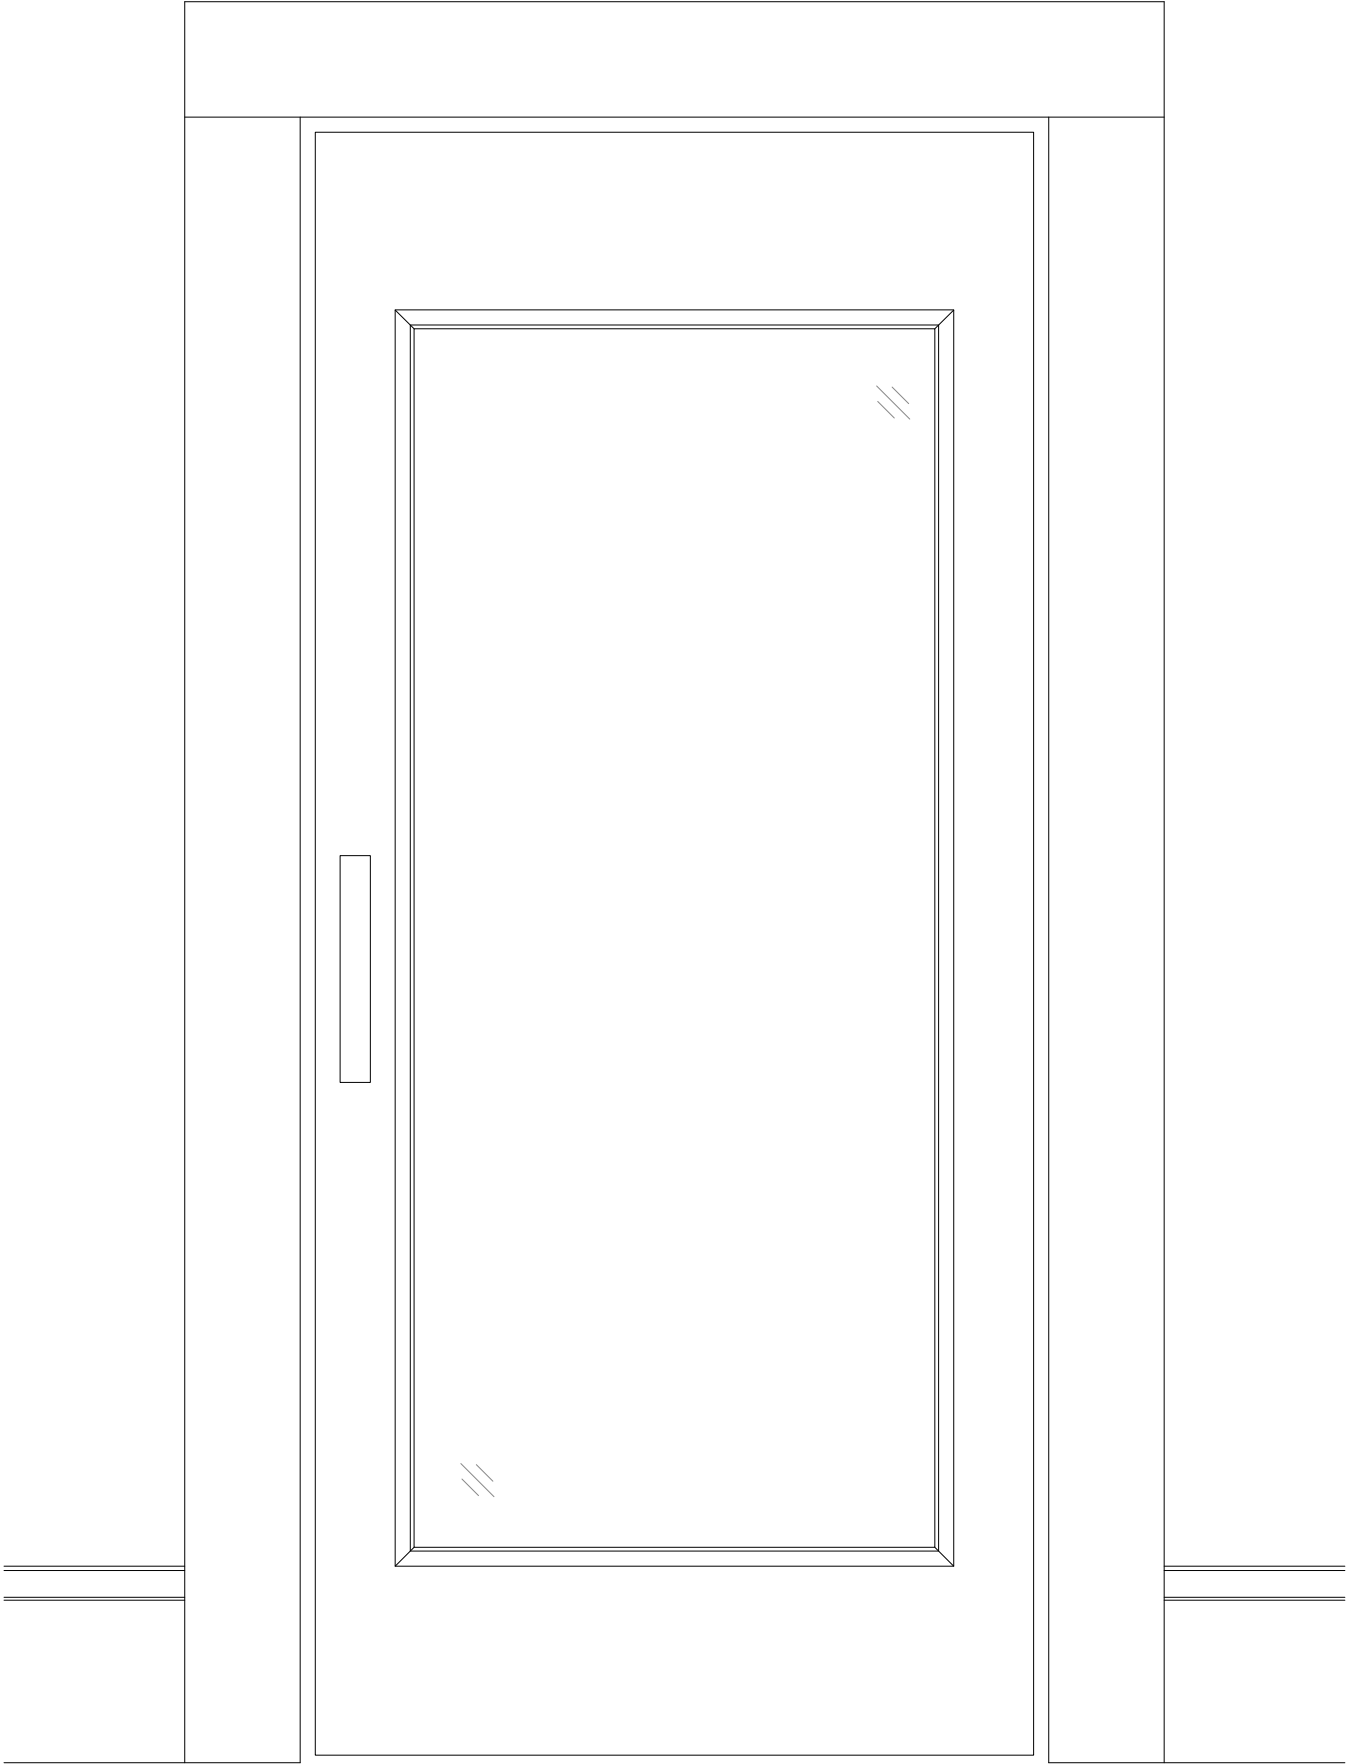

Lift Door to all levels, please refer to Ascent Lift Services drawings for specification of Lift.
Q2456981_layout.2.#-signed



C520



Pale Code

Colour of lift doors to be (Pale Code) refer to Manufacturers details Kleemann lifts and PDF (products-homelifts-en-20240 617)



Interior of lift to be designed to by Kleemann special cabin design.
- LOP FTL in gold mirror
- COP in Gold mirror

Revisions:			Checked
/	28/05/2026	For planning	

Dwg No.	25041-P-150 /
Drawing Title	Lift Doors G.29 details
Address	Wykehurst House
Client	M Blencowe
Scale	1:10 @A3
Stage	Planning
Drawn by	cd
Checked by	ns