


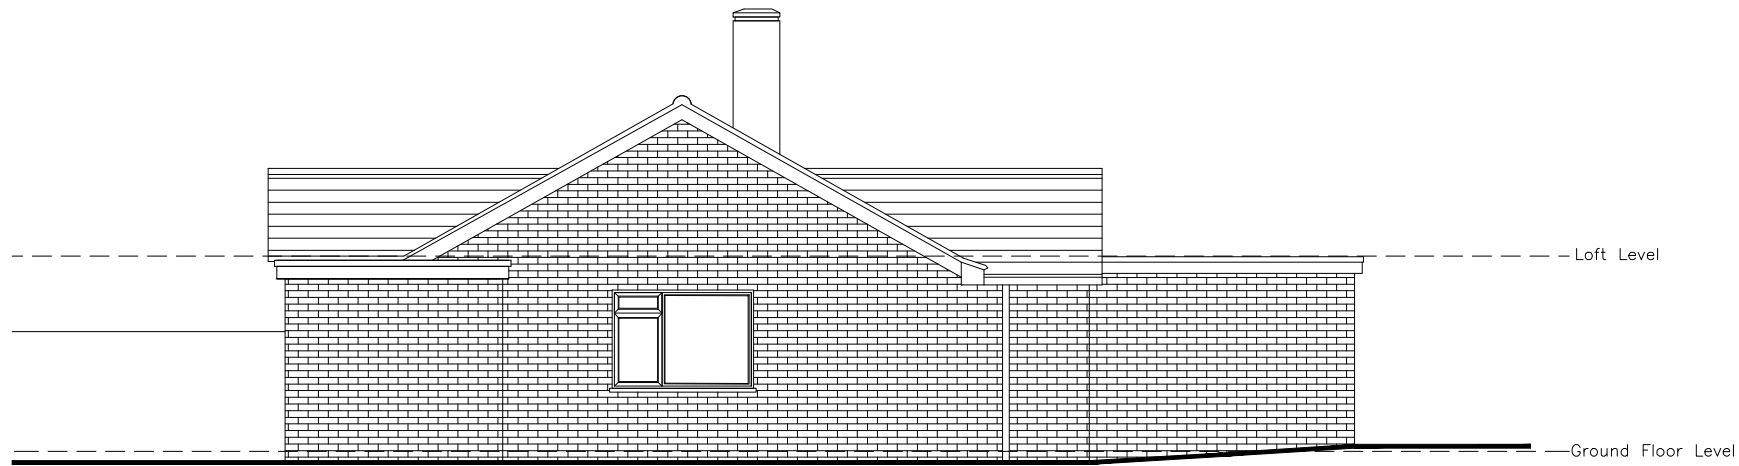


C) Existing Side Elevation



D) Existing Side Elevation

PLANNING DRAWING

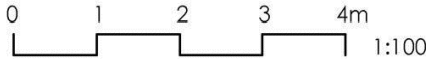

SARAH BREEZE RIBA

Client
Paul & Karen Cooper

Project
10 Sergison Close
Haywards Heath
West Sussex
RH16 1HU

Title
Existing Side Elevations

Drawn by
SB

Checked by
PC&KC

Scale
A3 @ 1:100

Date
29/10/24

Project no.	Dwg. no.	Revision	Prelim.
BA191	03	--	