



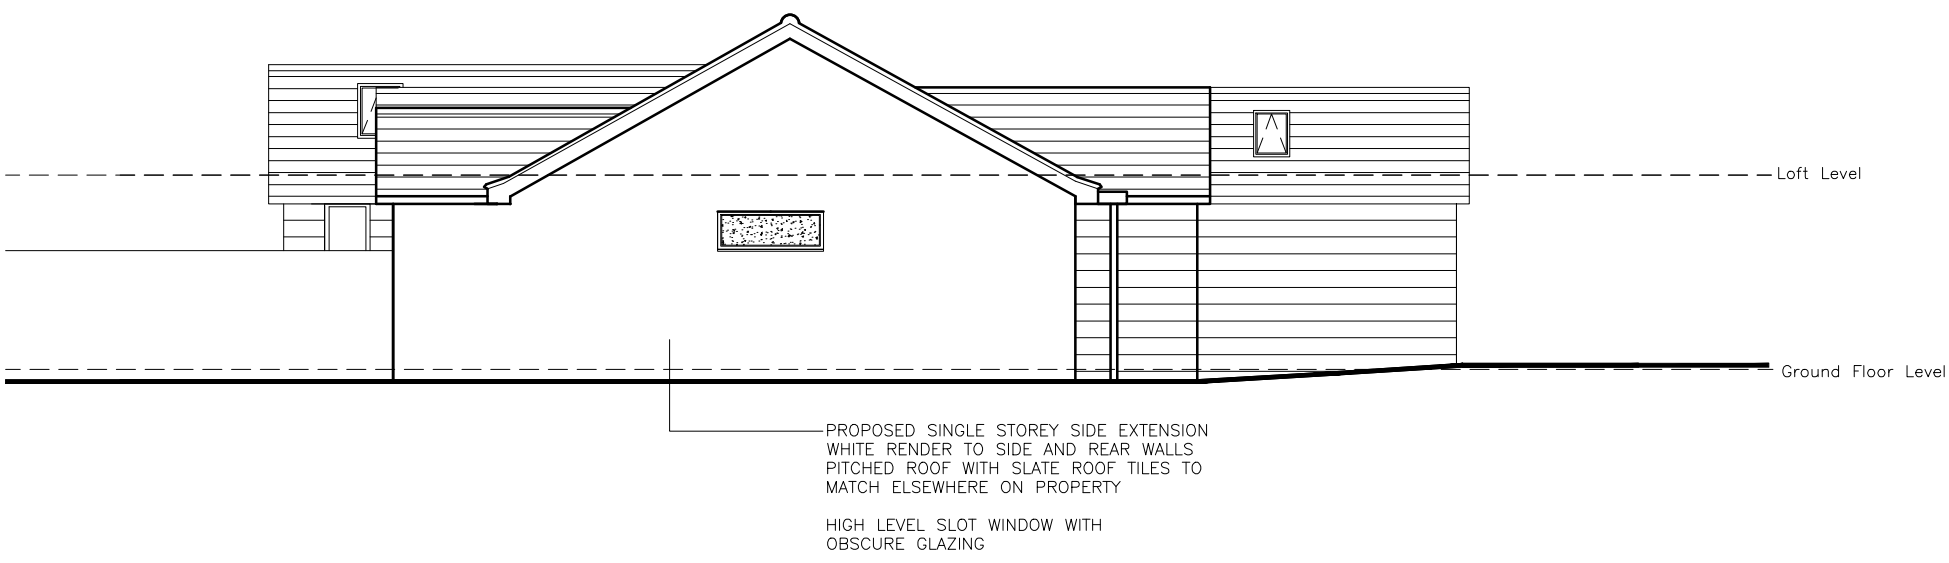


C) Proposed Side Elevation

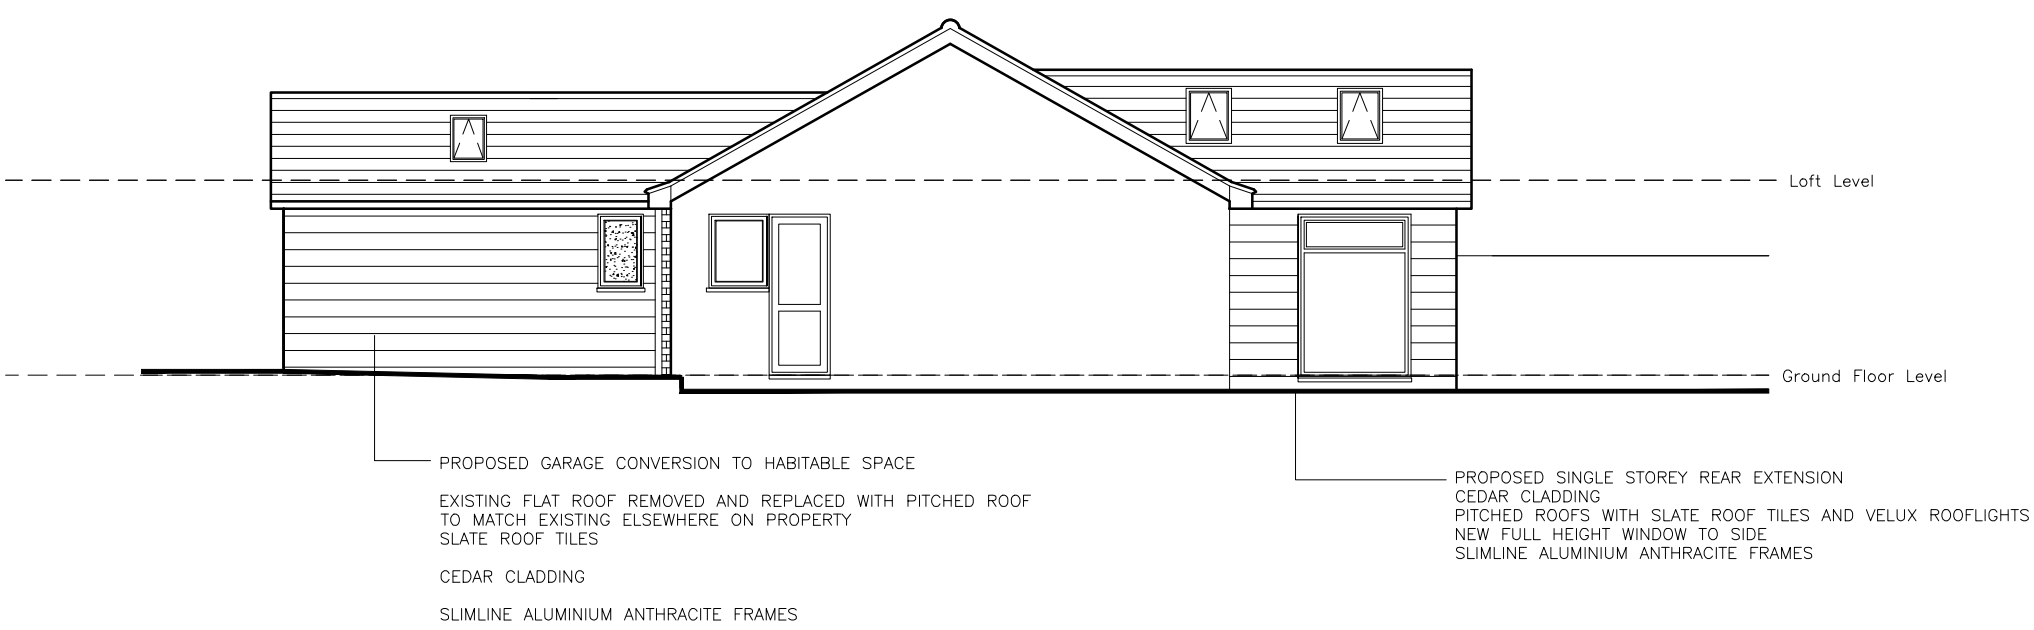

D) Proposed Side Elevation

PLANNING DRAWING

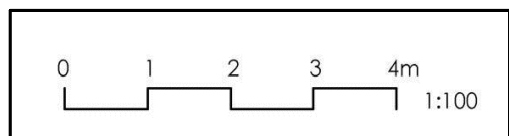

SARAH BREEZE RIBA

Client Paul & Karen Cooper

Project 10 Sergison Close
Haywards Heath
West Sussex
RH16 1HU

Title Proposed Side Elevations

Drawn by SB	Checked by PC&KC
-------------	------------------

Scale A3 @ 1:100	Date 06/11/24
------------------	---------------

Project no.	Dwg. no.	Revision	Prelim.
BA191	13	--	