


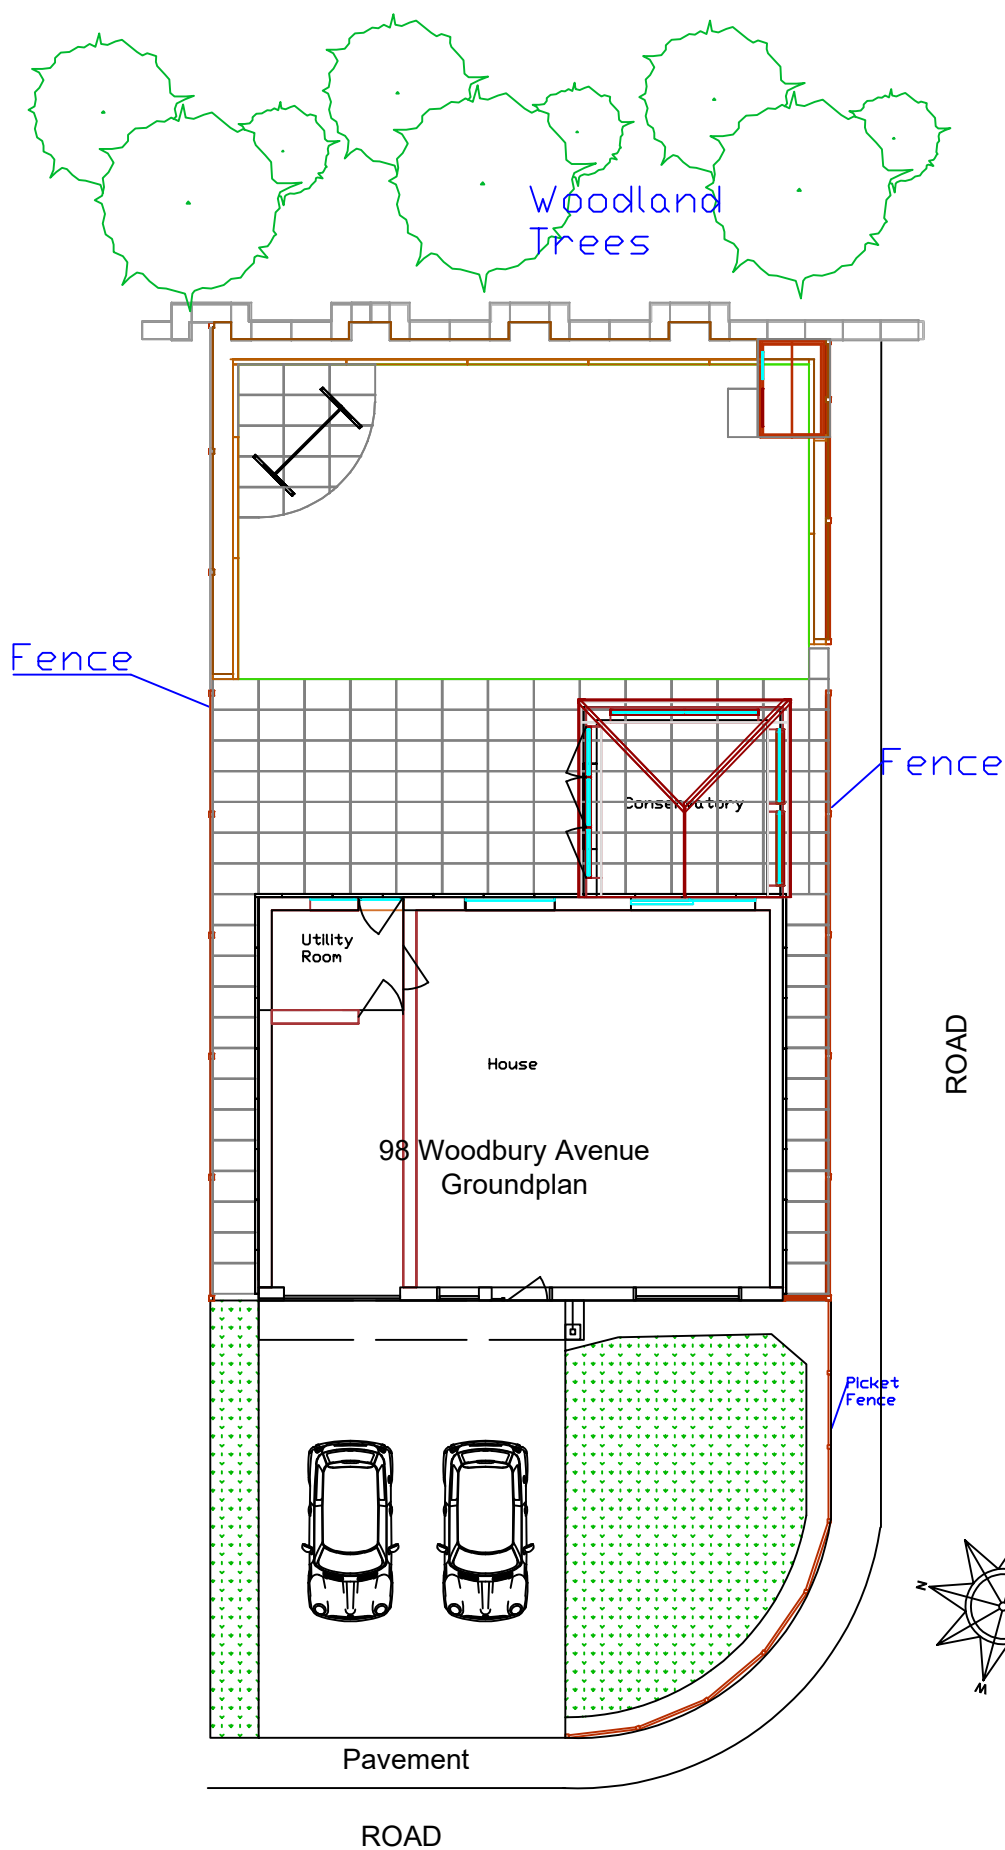

98 Woodbury Avenue
M&Ms P N Ashwick
Proposal
1:150@ A4