


SE ISO

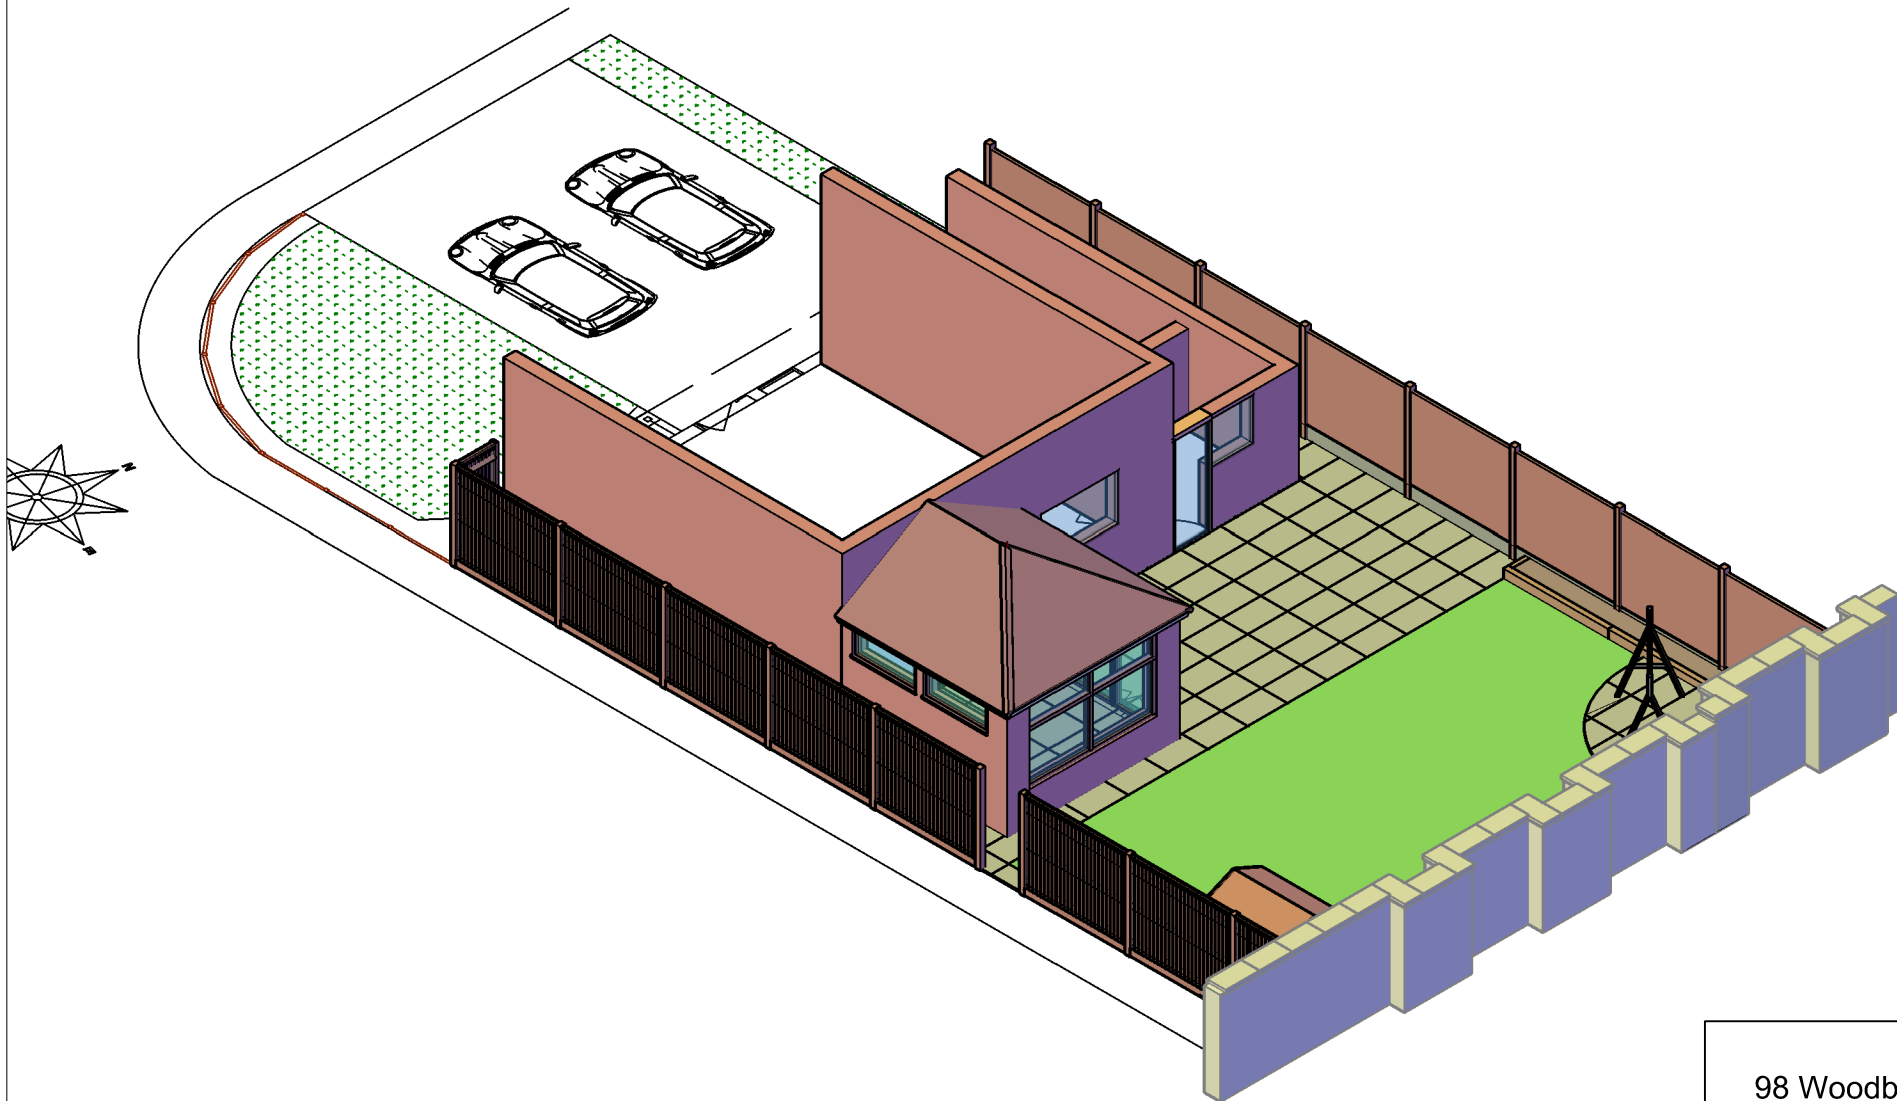

98 Woodbury Avenue
Mr&Mrs P N Ashwick
Proposal
1:100 @ A4