


NOTES:

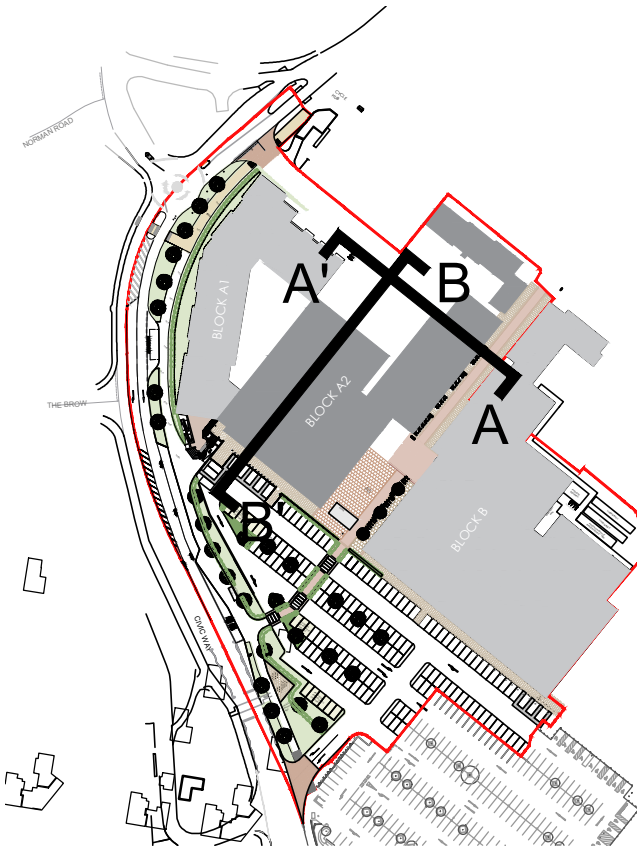

KEY PLAN
1:2500

MATERIALS KEY

- 01 BRICKWORK - BUFF MULTI
- 02 FEATURE BRICKWORK - BUFF MULTI
- 03 ALUMINIUM FRAMES GLAZING - LIGHT GREY
- 04 SHOPFRONT PLASTER STONE EFFECT
- 05 DIAMOND PATTERN FEATURE BRICKWORK
- 06 GLAZED SHOPFRONT
- 07 METAL CLADDING
- 08 SIGNAGE
- 09 PPC ALUMINIUM LOUVRE
- 10 GREEN WALL
- 11 STONE EFFECT PANEL
- 12 PANEL ALUMINIUM CLAD CANOPY
- 13 BRICKWORK RED MULTI
- 14 FEATURE BRICKWORK RED MULTI
- 15 STONE FEATURE DETAIL
- 16 ALUMINIUM FRAMED GLAZING - GREY
- 17 ALUMINIUM LOUVRE PANEL /LOUVRE SCREEN- GREY
- 18 DECORATIVE SPANDREL PANEL
- 19 THROUGH COLOUR RENDER-WHITE

P04	09.06.22	Unit 15 facade line updated	PHT
P03	12.06.20	Key added	PHT
P02	08.01.20	Minor amendments	PHT
P01	17.12.19	Amended to suit updated GA layouts	PHT
REV	DATE	NOTES	CHK

PLANNING

Client

NEW RIVER

Project

THE MARTLETS
BURGESS HILL

Drawing Title

BLOCK A2
PROPOSED SECTIONS


Drawn	Checked	Paper Size	Scale	Date
AS	PHT	A1	1:200	JUL 2019

Project No.	Drawing No.	Revision
19017	0361	P04


**CORSTORPHINE
+WRIGHT
ARCHITECTS**

Warwick
London
Birmingham
Manchester
Leeds
Canterbury
Glasgow
Dublin

Brook Hall Brook Street Warwick CV34 4BL
Tel. 01926 658444 www.corstorphine-wright.com

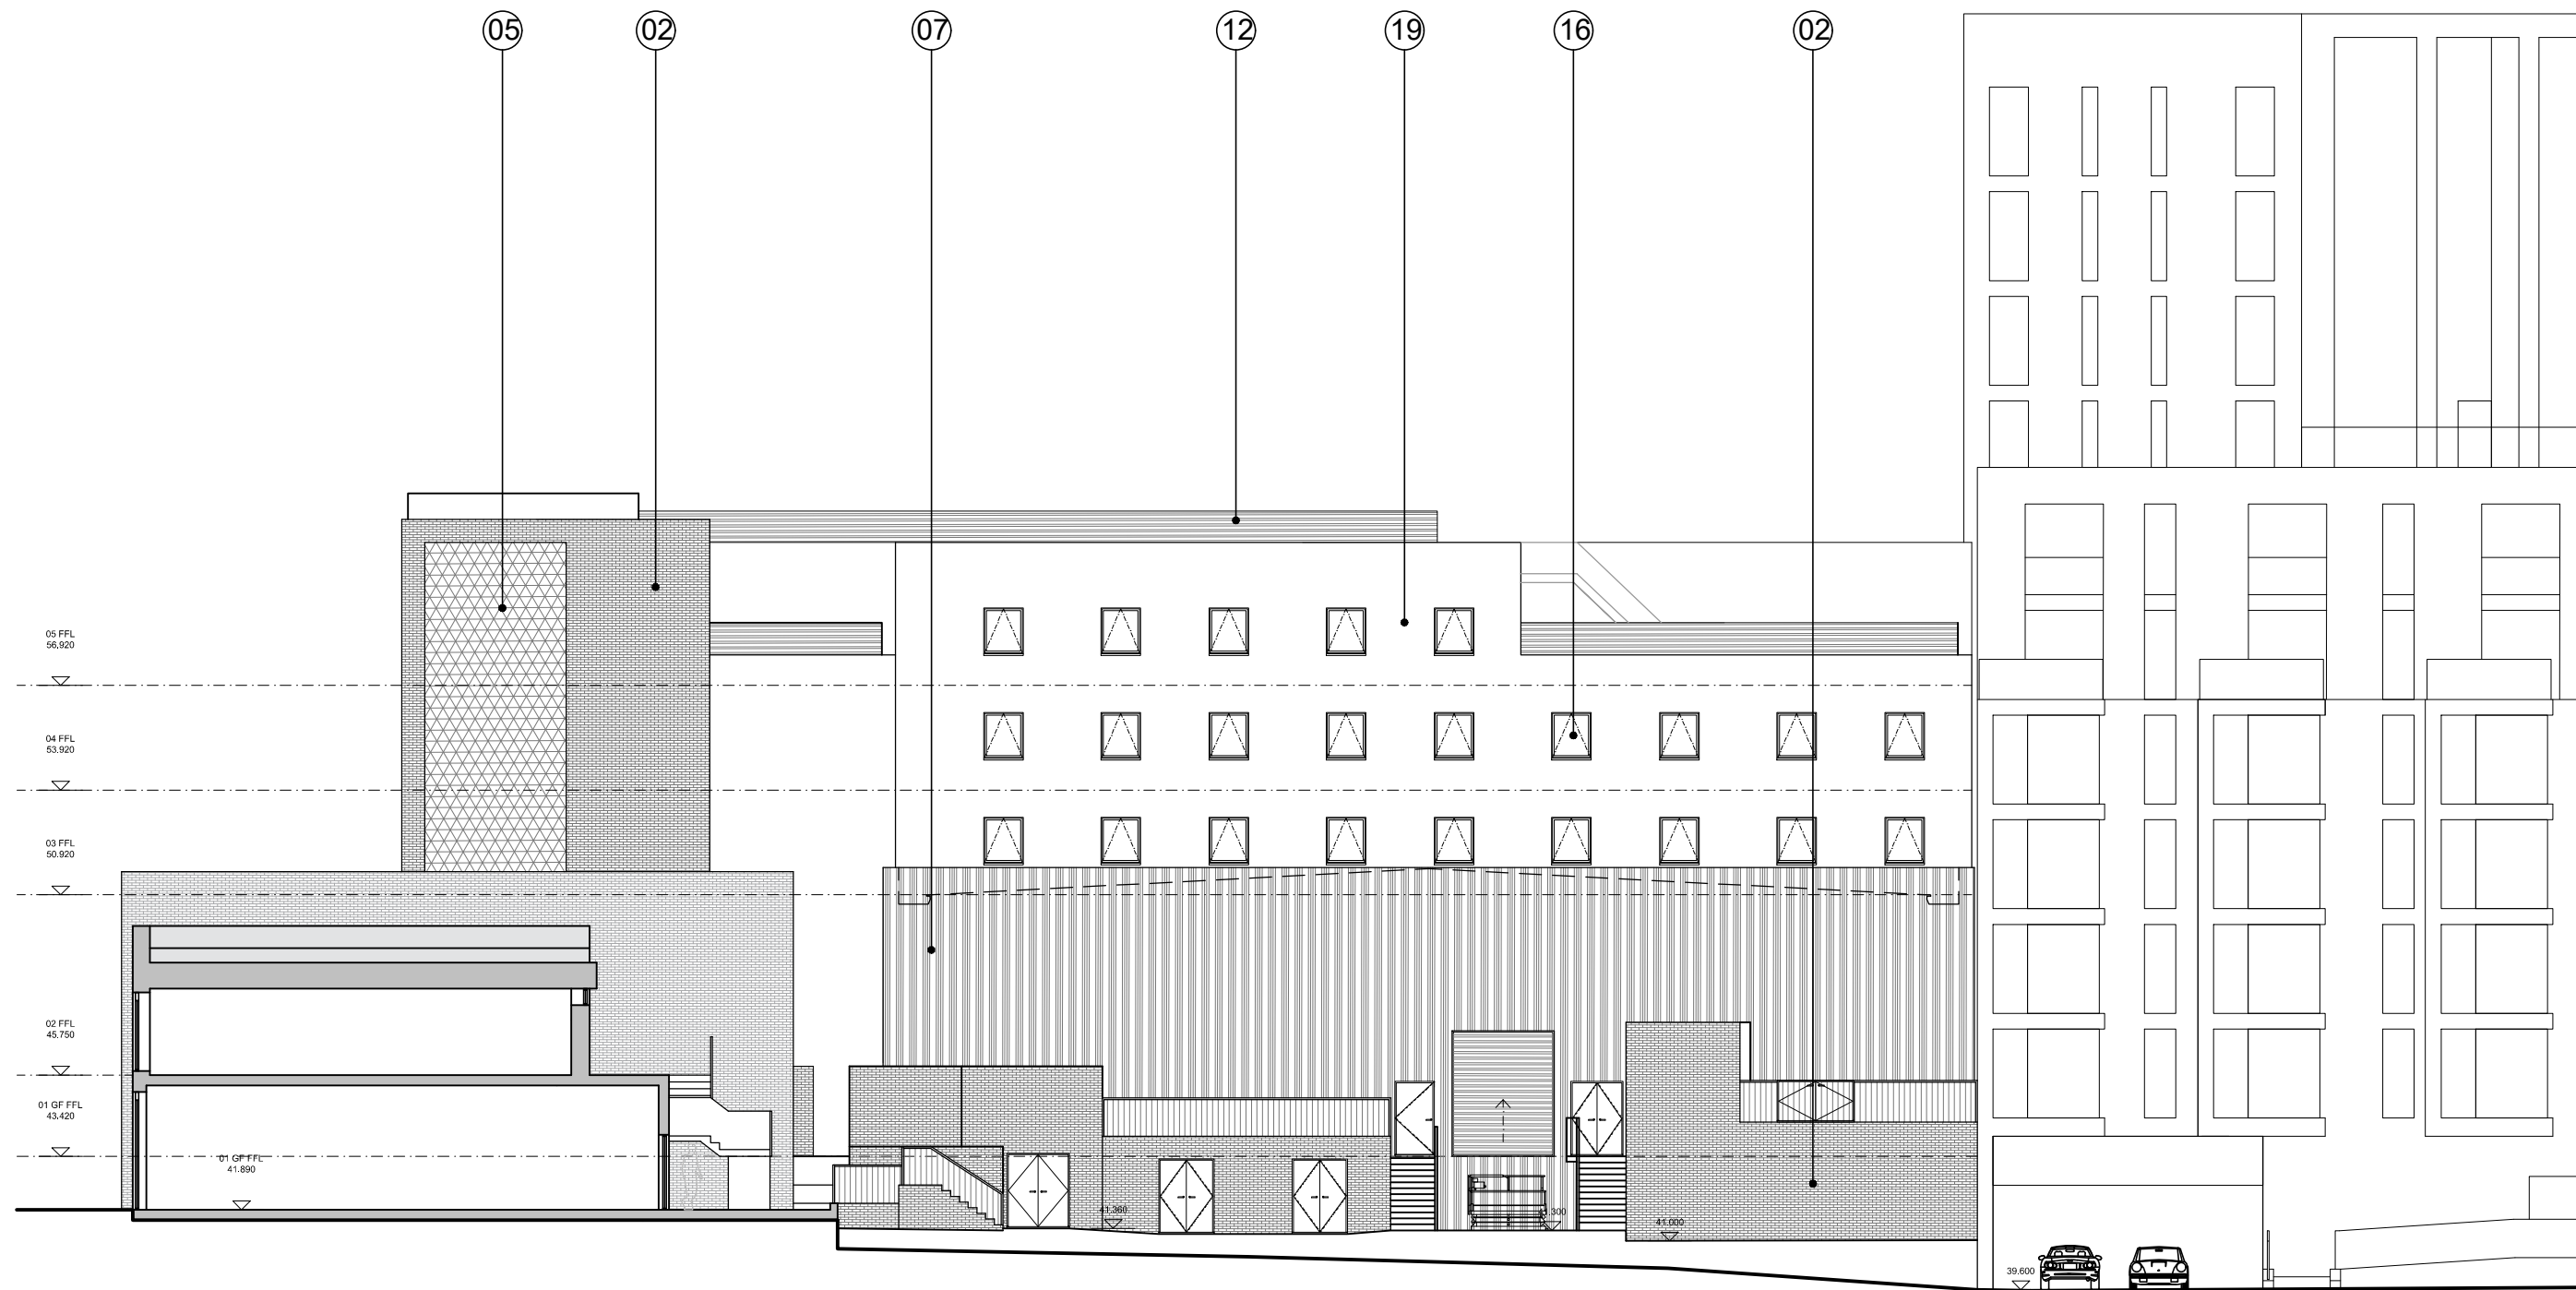

SECTION A-A'
1:200

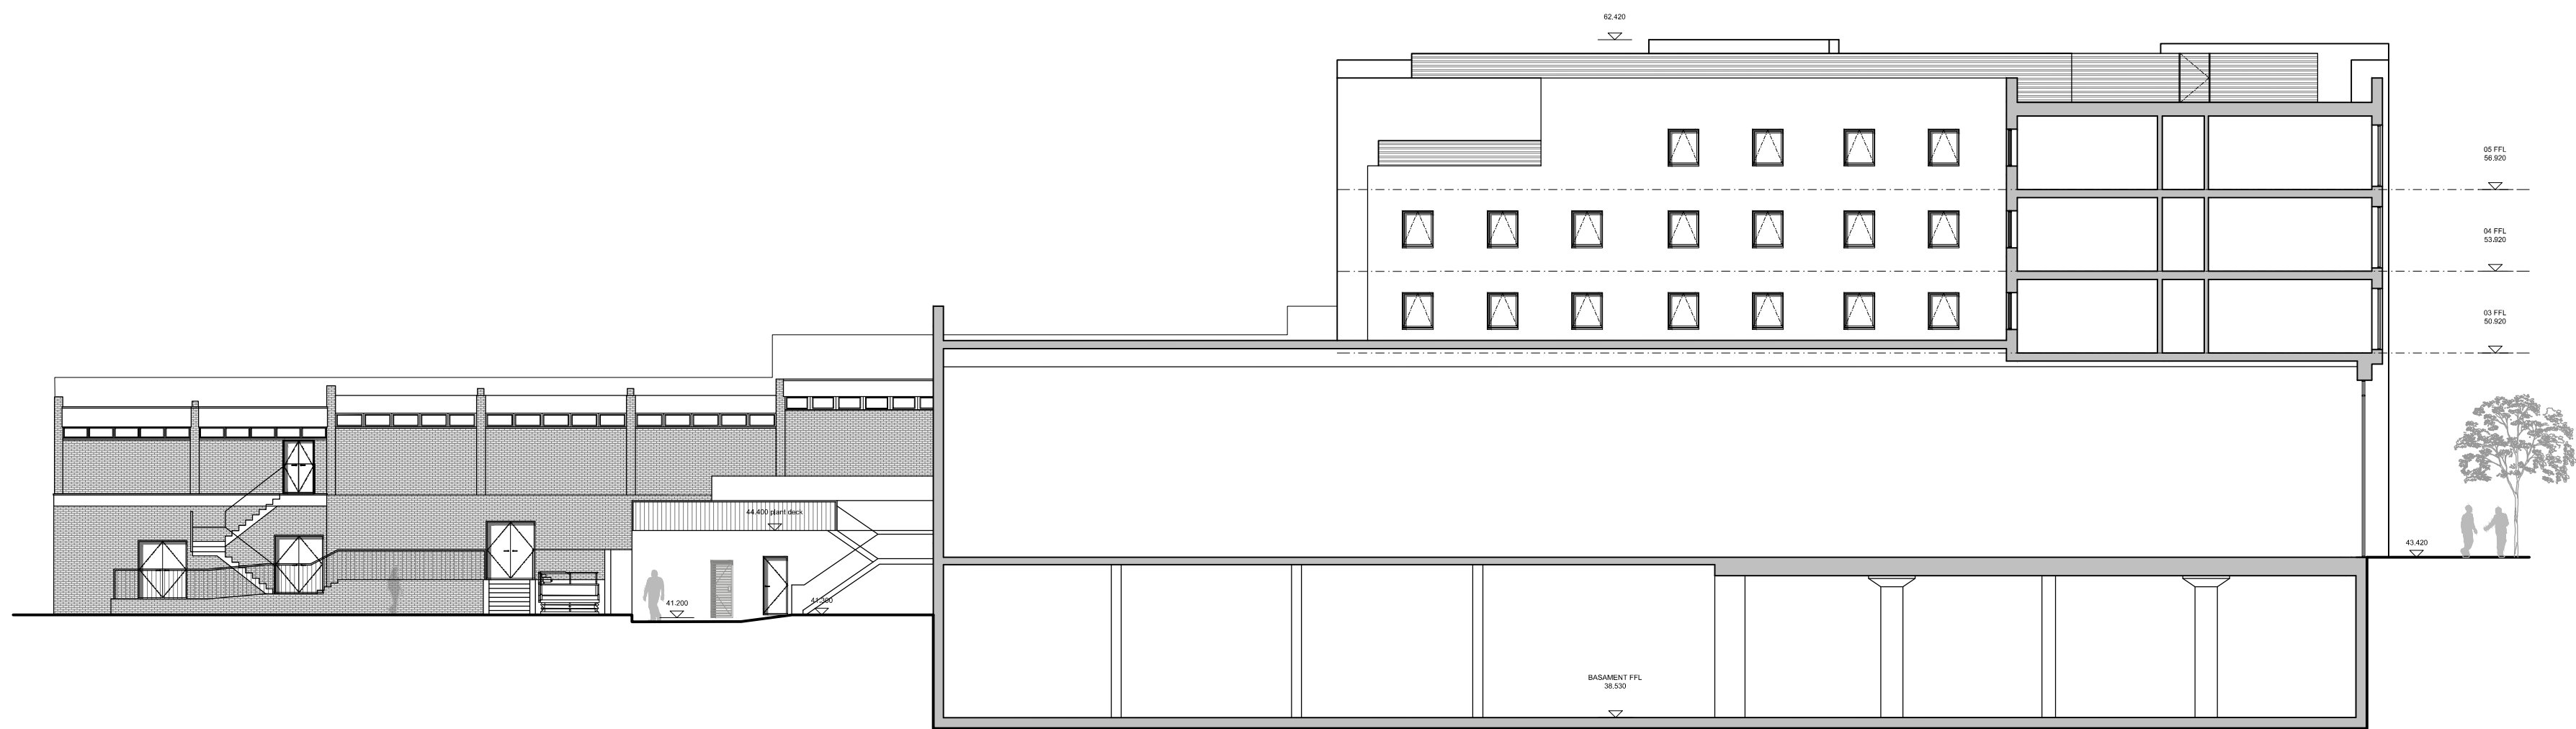

SECTION B-B'
1:200