


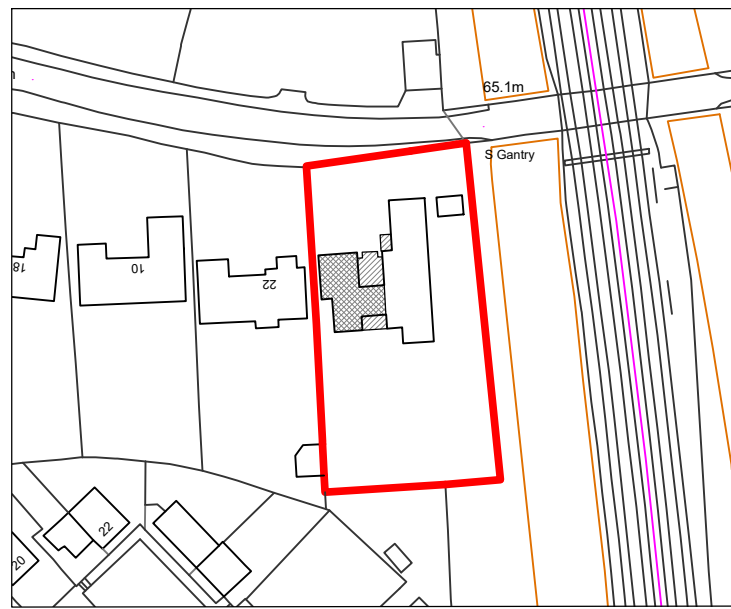


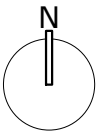

LOCATION PLAN - Scale 1:1250

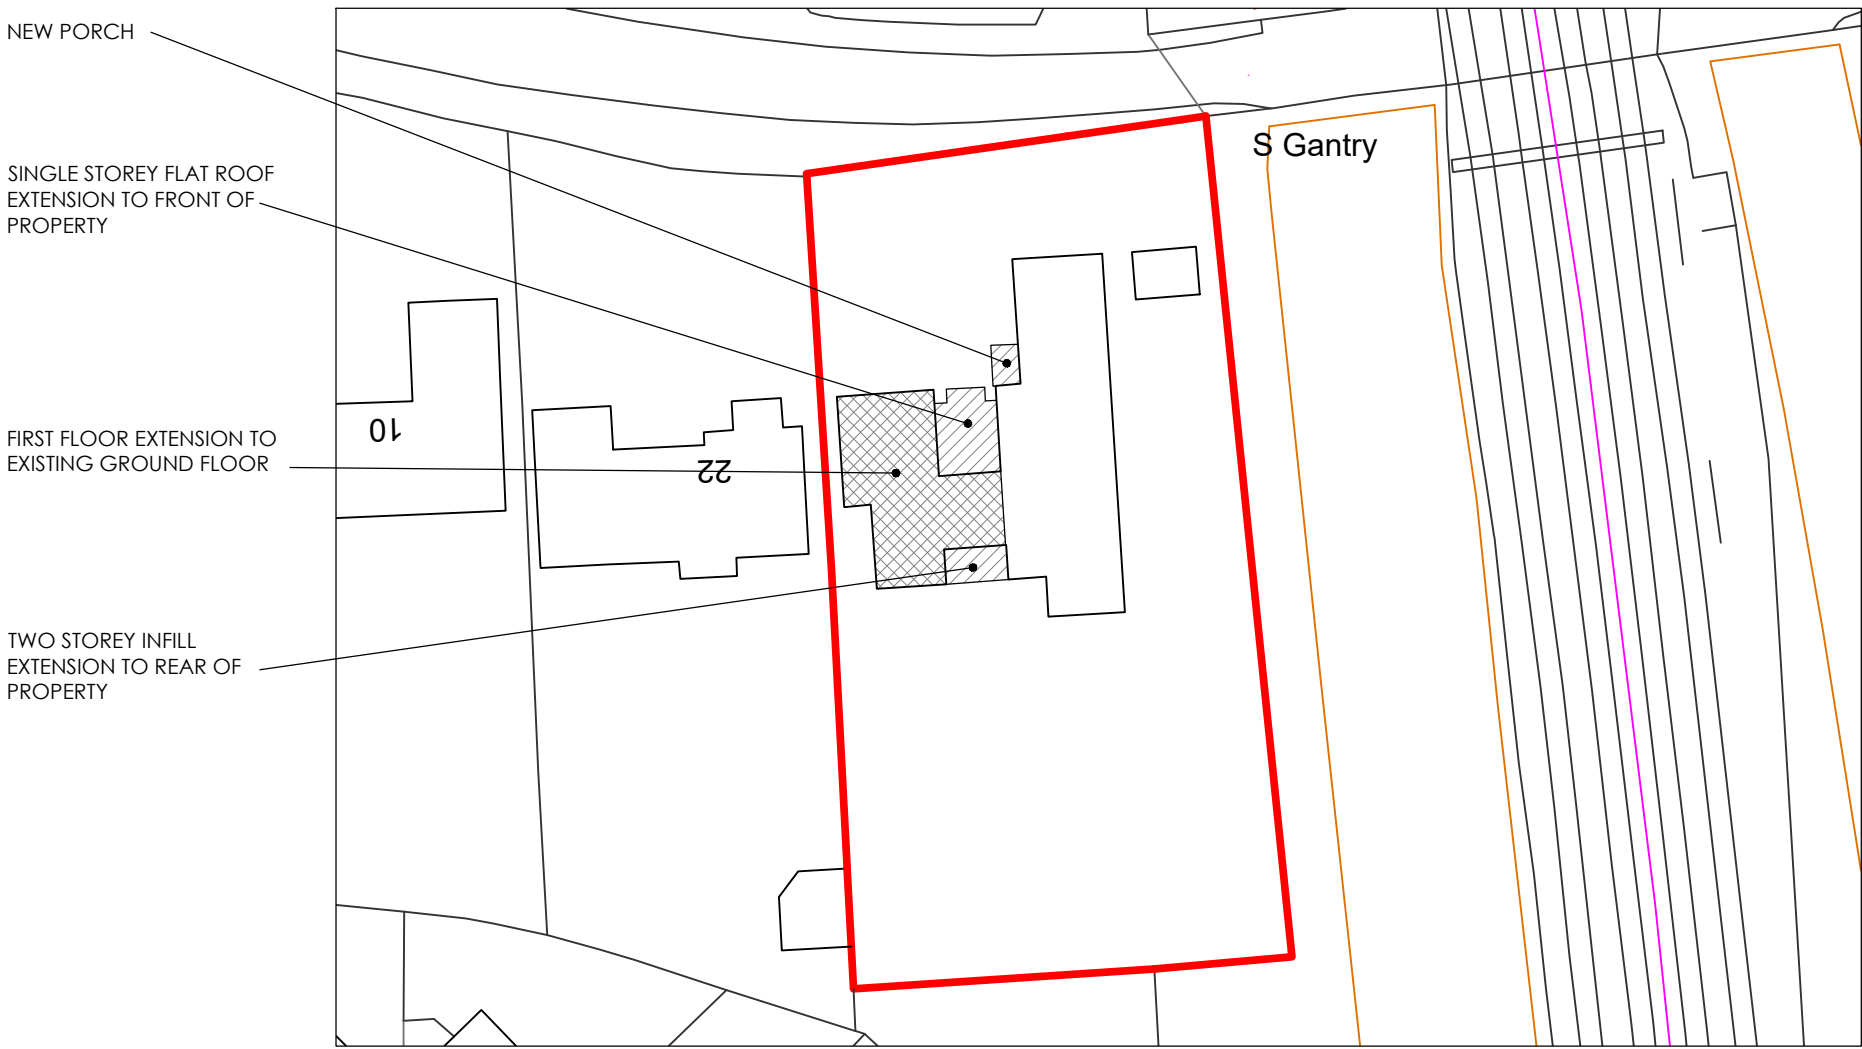

BLOCK PLAN - Scale 1:500

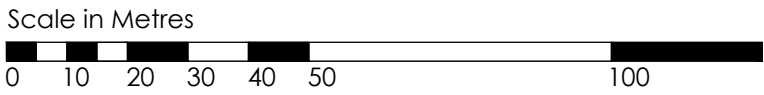

Notes:

DO NOT SCALE FROM THIS DRAWING. Use figured dimensions only.

This drawing must be read in conjunction with all other related drawings and documentation. Any discrepancy in either must be reported immediately to JB.

It is the contractor's responsibility to check all dimensions on site, any discrepancy to be reported immediately to JB.

Details are representative only, size and final setting out to be verified on site, and subject to confirmation by relevant specialist subcontractor.

Full original record copies of issued drawings are kept at JB.

Drawing Status

PLANNING ISSUE

Rev	Description	By	Date
PL1	PLANNING ISSUE	JJB	16.03.24
PL3	PLANNING ISSUE	JJB	29.06.24

Client

JENNIFER & RICHARD CHING

Project Title

24 OLD WICKHAM LANE, HAYWARDS HEATH

Drawing Title

LOCATION PLAN & BLOCK PLAN

Scale at A1

1: 1250 & 1:500

Drawn

JJB

Checked

HJB

Revision Date

16.03.24

Drawing Number

Project | Originator | Zone

- - -XXX

xx - xx - xx - 0001

Level | Type | Role | Number

Project Ref No.

Revision

PL3