ISO A0 841mm x 1189mm   Approved: NM   Checked: TR   Designer: DHP   Project Management Initials:

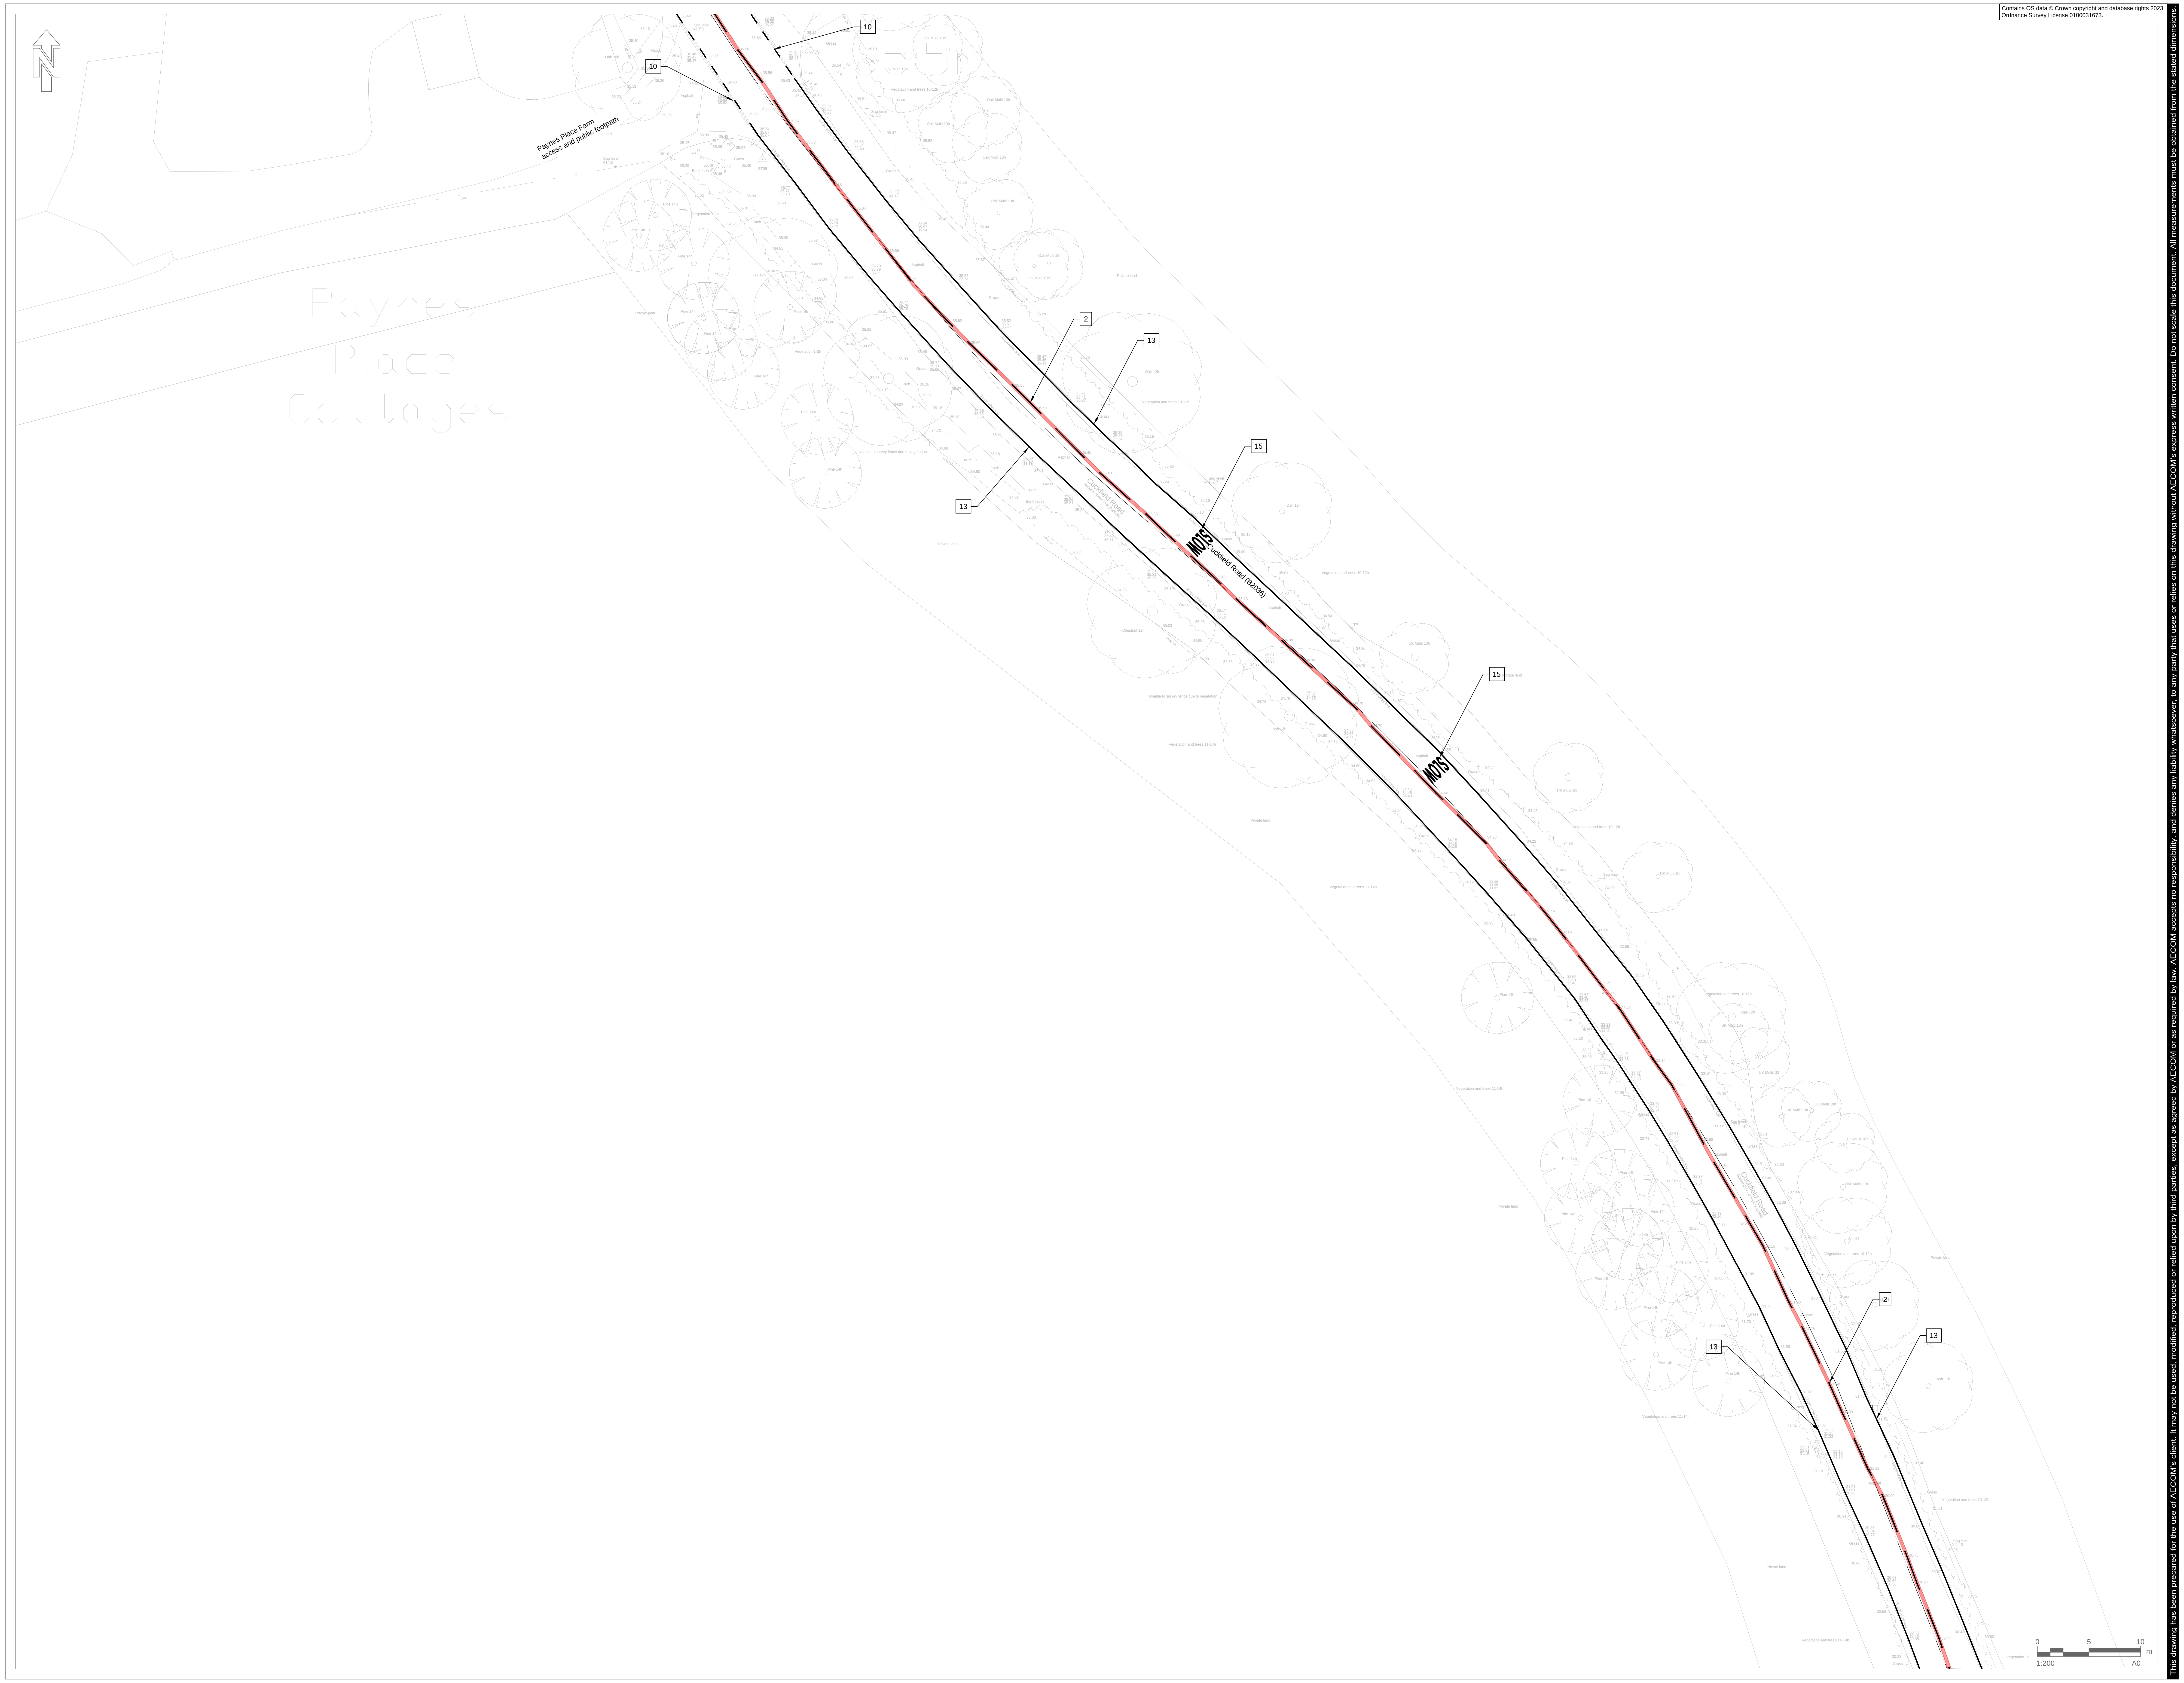

Contains OS data © Crown copyright and database rights 2023.
Ordnance Survey License 0100031673.

This drawing has been prepared for the use of AECOM's client. It may not be used, modified, reproduced or relied upon by third parties, except as agreed by AECOM or as required by law. AECOM accepts no responsibility, and denies any liability whatsoever, to any party that uses or relies on this drawing without AECOM's express written consent. Do not scale this document. All measurements must be obtained from the stated dimensions.

AECOM

PROJECT

Brookleigh -
Northern Arc avenue
Central Section

CLIENT

Homes England

CONSULTANT

AECOM
MARLBOROUGH COURT
10 BRICKET ROAD
ST ALBANS, AL1 3JX, UK
Tel: +44 (0)1727 535 000
www.aecom.com

NOTES

🟥	Scheme Planning Application Boundary
🟦	Land Ownership Boundary
—	Road Centreline
—	Road Kerblines
—	Footpath
— —	Verge
— · —	Stone Inset Edging
2.4 x 43m VS	Visibility Splays, unless other stated
2.4 x 43m VS	Forward Visibility Splay, unles otherwise stated
◢	Dropped Kerb
◎	New Trees
—	Root Protection Zone
●	Sign Post
▥	Trapped Road Gully
▦	Tactile Paving (Buff/Charcoal contrast with adjacent finishes
🟧	Corduroy Paving (Buff/Charco contrast with adjacent finishes
▦	Ladder and Tram Paving (Buf Charcoal - to contrast with adj finishes)(Buff)
○	Existing Lighting Column
◐	Lighting Column

LEGEND

▦	Tactile Paving
○	Existing Lighting Column
◐	Lighting Column
◐	Mini-Ensign bollard and shared footway and cycleway sign. refer to ACM-CS-ZZ-DR-HW-00-0030 for details.

FOR INFORMATION ONLY

SUITABILITY

S4   FOR STAGE APPROVAL

ISSUE/REVISION

I/R	DATE	DESCRIPTION
P07	12/06/2026	FOR APPROVAL
P06	31/10/2025	UPDATED FOLLOWING PUBLIC CONSULTATION
P05	12/02/2025	FOR PLANNING SUBMISSION
P04	20/12/2024	FOR PLANNING SUBMISSION
P03	15/01/2024	FOR APPROVAL
P02	12/12/2023	UPDATE FOLLOWING INTERNAL COORDINATION
P01	10/10/2023	FIRST ISSUE

KEY PLAN

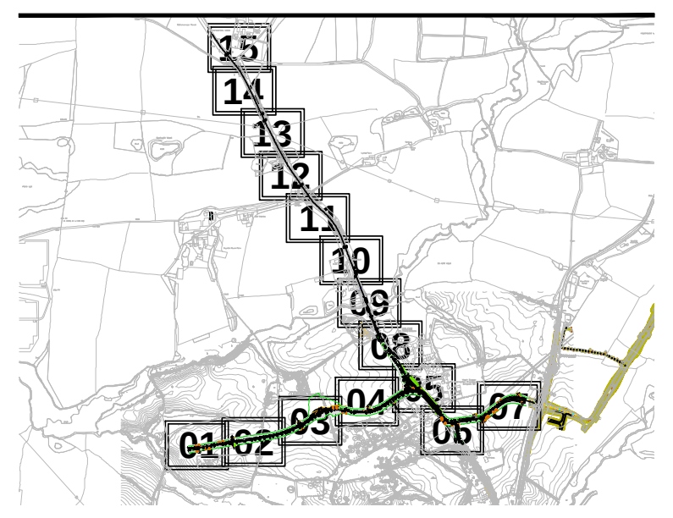

PROJECT NUMBER

60610807

SHEET TITLE

ADOPTABLE HIGHWAY
TRAFFIC SIGNS AND ROAD
MARKINGS - SHEET 11

SHEET NUMBER

60610807-ACM-CS-ZZ-DR-HW-00-1211

Filename: C:\PWWORKING\AECOM_DS09_UK_2020\D0275253\60610807-ACM-CS-ZZ-DR-HW-00-1200-1215.DWG
Last saved by: PARKERD4(2026-06-11)   Last Plotted: 2026-06-12