



PROJECT

Brookleigh -
Northern Arc avenue
Central Section

CLIENT

Homes England

CONSULTANT

AECOM
MARLBOROUGH COURT
10 BRICKET ROAD
ST ALBANS, AL1 3JX, UK
Tel: +44 (0)1727 535 000
www.aecom.com

NOTES

- Scheme Planning Application Boundary
- Land Ownership Boundary
- Road Centreline
- Road Kerblines
- Footpath
- Verge
- Stone Inset Edging
- Visibility Splays, unless othen stated
- Forward Visibility Splay, unles otherwise stated
- Dropped Kerb
- New Trees
- Root Protection Zone
- Sign Post
- Trapped Road Gully
- Tactile Paving (Buff/Charcoal contrast with adjacent finishes)
- Corduroy Paving (Buff/Charcc contrast with adjacent finishes)
- Ladder and Tram Paving (Buf Charcoal - to contrast with ad finishes)(Buff)
- Existing Lighting Column
- Lighting Column

LEGEND

- Tactile Paving
- Existing Lighting Column
- Lighting Column
- Mini-Ensign bollard and shared footway and cycleway sign, refer to ACM-CS-ZZ-DR-HW-00-0030 for details.

FOR
INFORMATION
ONLY


SUITABILITY

S4 FOR STAGE APPROVAL

ISSUE/REVISION

IR	DATE	DESCRIPTION
IR1	10/10/2023	FIRST ISSUE
IR2	12/12/2023	UPDATE FOLLOWING INTERNAL COORDINATION
IR3	15/01/2024	FOR APPROVAL
IR4	20/12/2024	FOR PLANNING SUBMISSION
IR5	12/02/2025	FOR PLANNING SUBMISSION
IR6	21/10/2025	UPDATED FOLLOWING PUBLIC CONSULTATION
IR7	02/06/2026	FOR APPROVAL

KEY PLAN

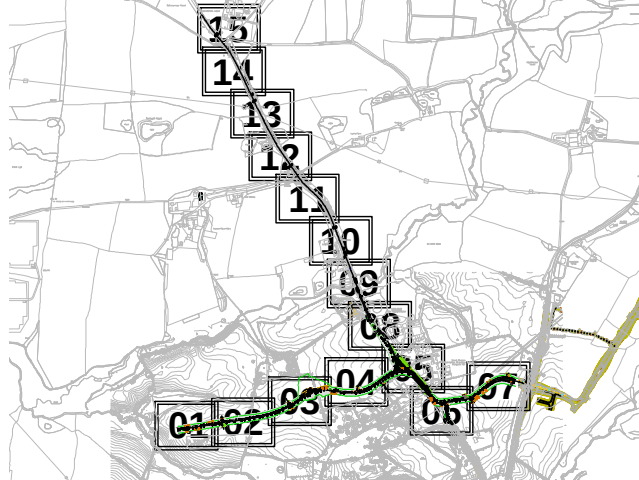

PROJECT NUMBER

60610807


SHEET TITLE

ADOPTABLE HIGHWAY
TRAFFIC SIGNS AND ROAD
MARKINGS - SHEET 13

SHEET NUMBER

60610807-ACM-CS-ZZ-DR-HW-00-1213

CONTINUATION - REFER TO SHEET 14

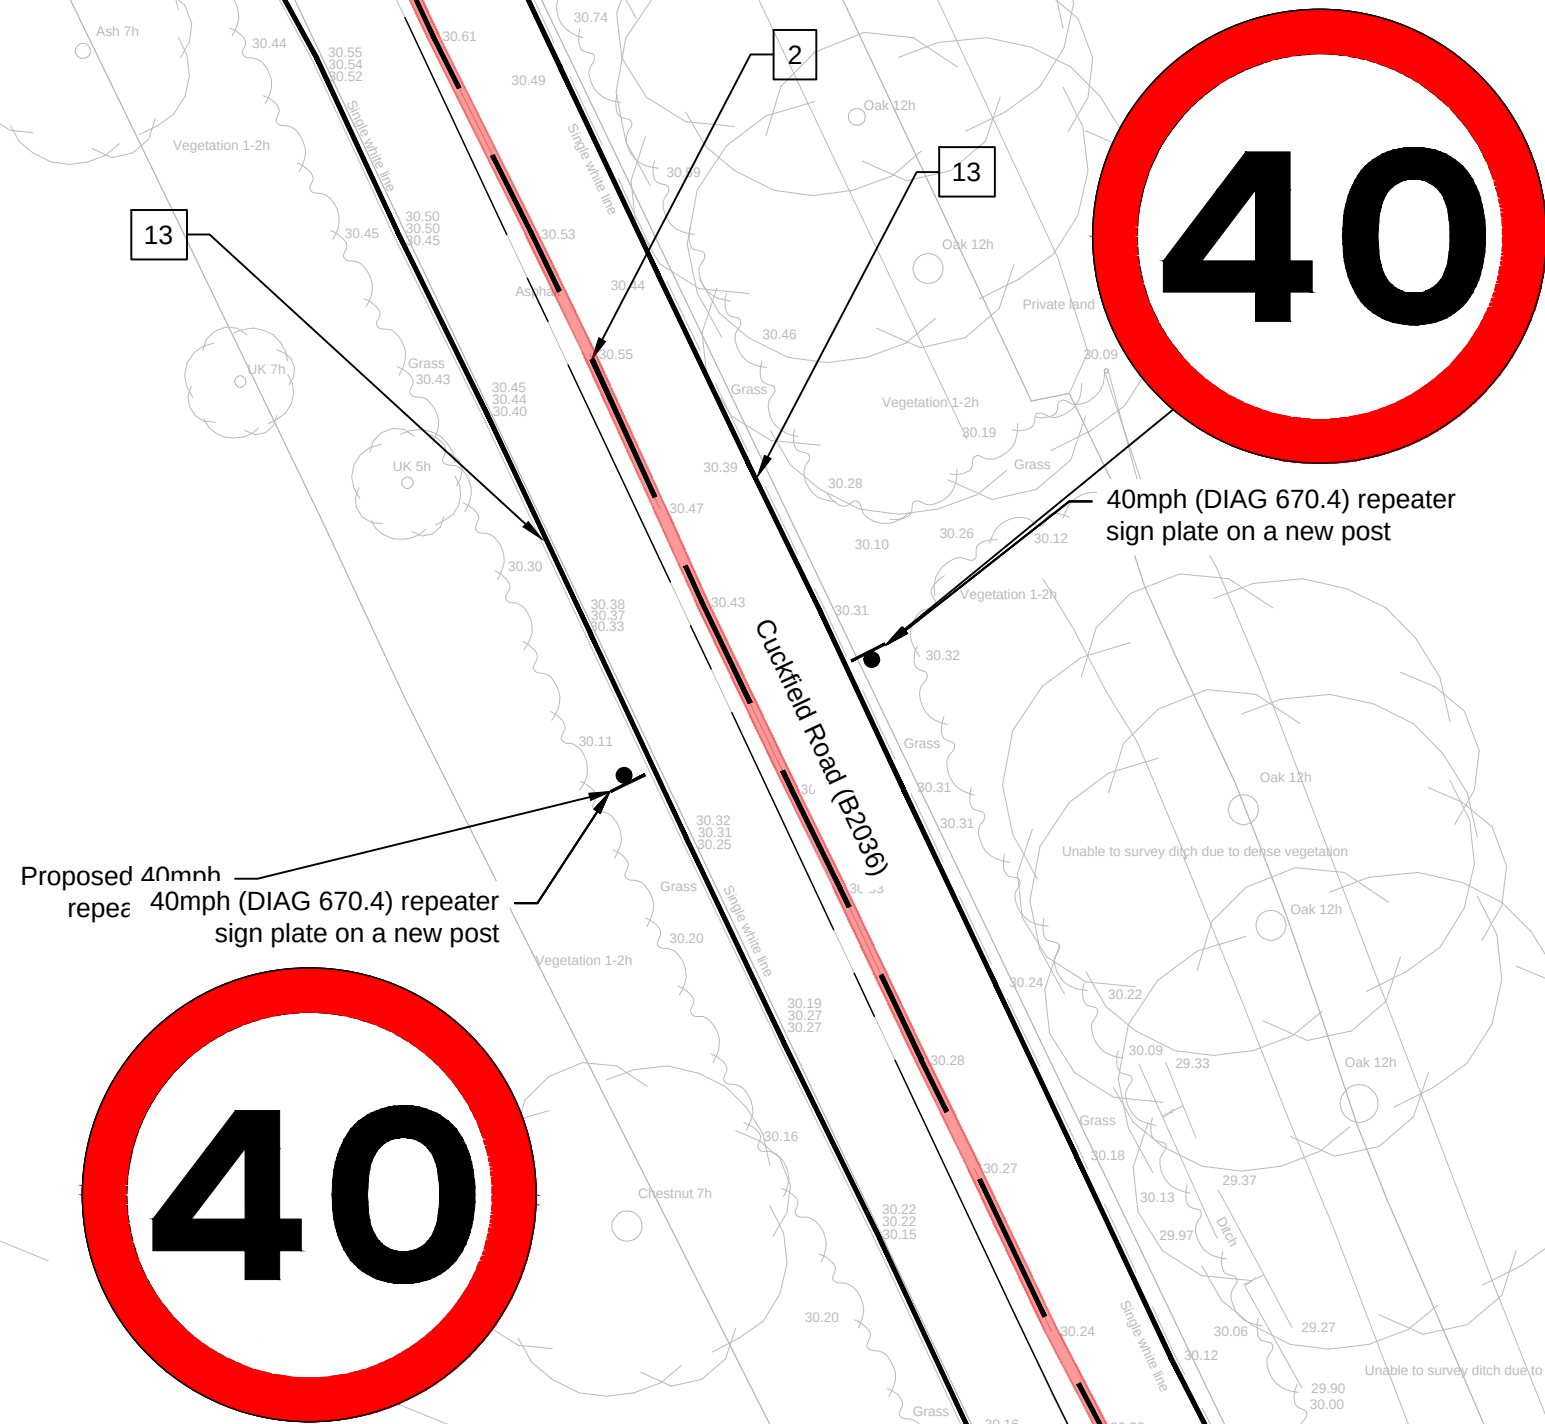

CONTINUATION - REFER TO SHEET 12

