


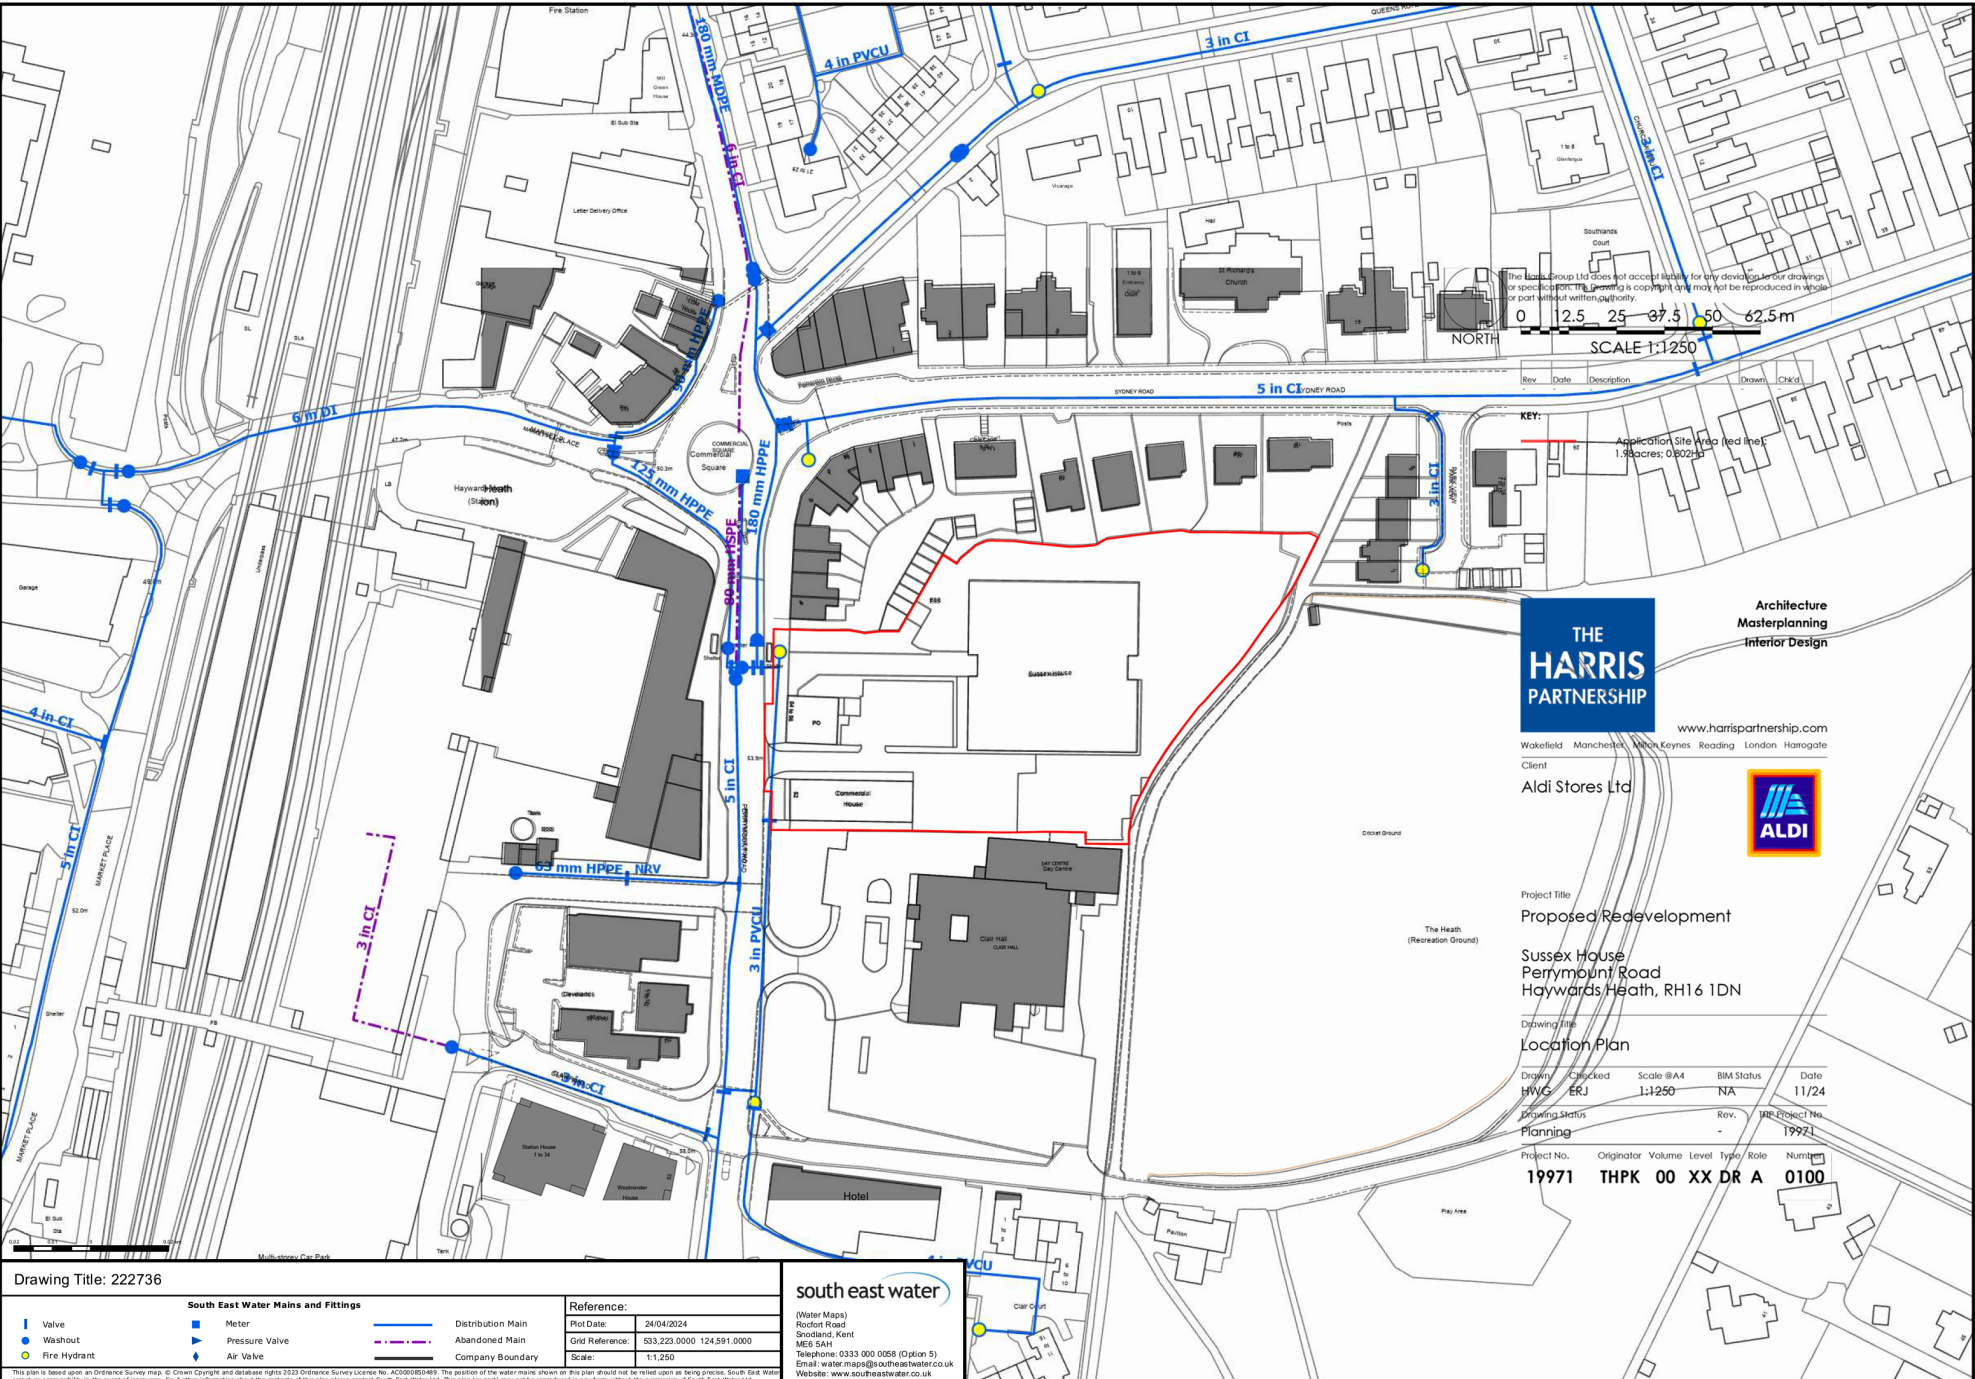

The Harris Partnership Ltd does not accept liability for any errors or omissions in this drawing or for any damage or loss arising from the use of this drawing. The drawing is copyright and may not be reproduced in whole or part without written permission only.

0 12.5 25 37.5 50 62.5m

NORTH

SCALE 1:1250

KEY:

Application Site (red line)

1.9 acres; 0.0023 ha

Architecture
Masterplanning
Interior Design

THE HARRIS PARTNERSHIP

www.harrispartnership.com

Wakefield Manchester Milton Keynes Reading London Harrogate

Client

Aldi Stores Ltd



Project Title		Proposed Redevelopment			
Drawing Title		Location Plan			
Drawn	Checked	Scale @A4	BIM Status		Date
HWC	ERJ	1:1250	NA		11/24
Drawing Status		Rev.	19971		
Planning					
Project No.	Originator	Volume	Level	Type	Role
19971	THPK	00	XX	DR	A
					0100

Drawing Title: 222736

South East Water Mains and Fittings

- Valve
- Washout
- Fire Hydrant
- Meter
- Pressure Valve
- Air Valve
- Distribution Main
- Abandoned Main
- Company Boundary

Reference:

Plot Date: 24/04/2024

Grid Reference: 533,223,000 124,591,000

Scale: 1:1,250

Water Maps

Plot Date: 24/04/2024

Gridland, Kent

M&S 54H

Telephone: 0333 000 0058 (Option 5)

Email: water_maps@south-eastwater.co.uk

Website: www.south-eastwater.co.uk

This plan is based upon an Ordnance Survey map. © Crown Copyright and database rights 2023 Ordnance Survey Licence No. AC000060489. The position of the water main shown on this plan should not be relied upon as being precise. South East Water accept no responsibility in the event of inaccuracy. For further information about the contents of this plan please contact South East Water Ltd. This plan (or part) may not be reproduced in any form without the permission of South East Water Ltd.