


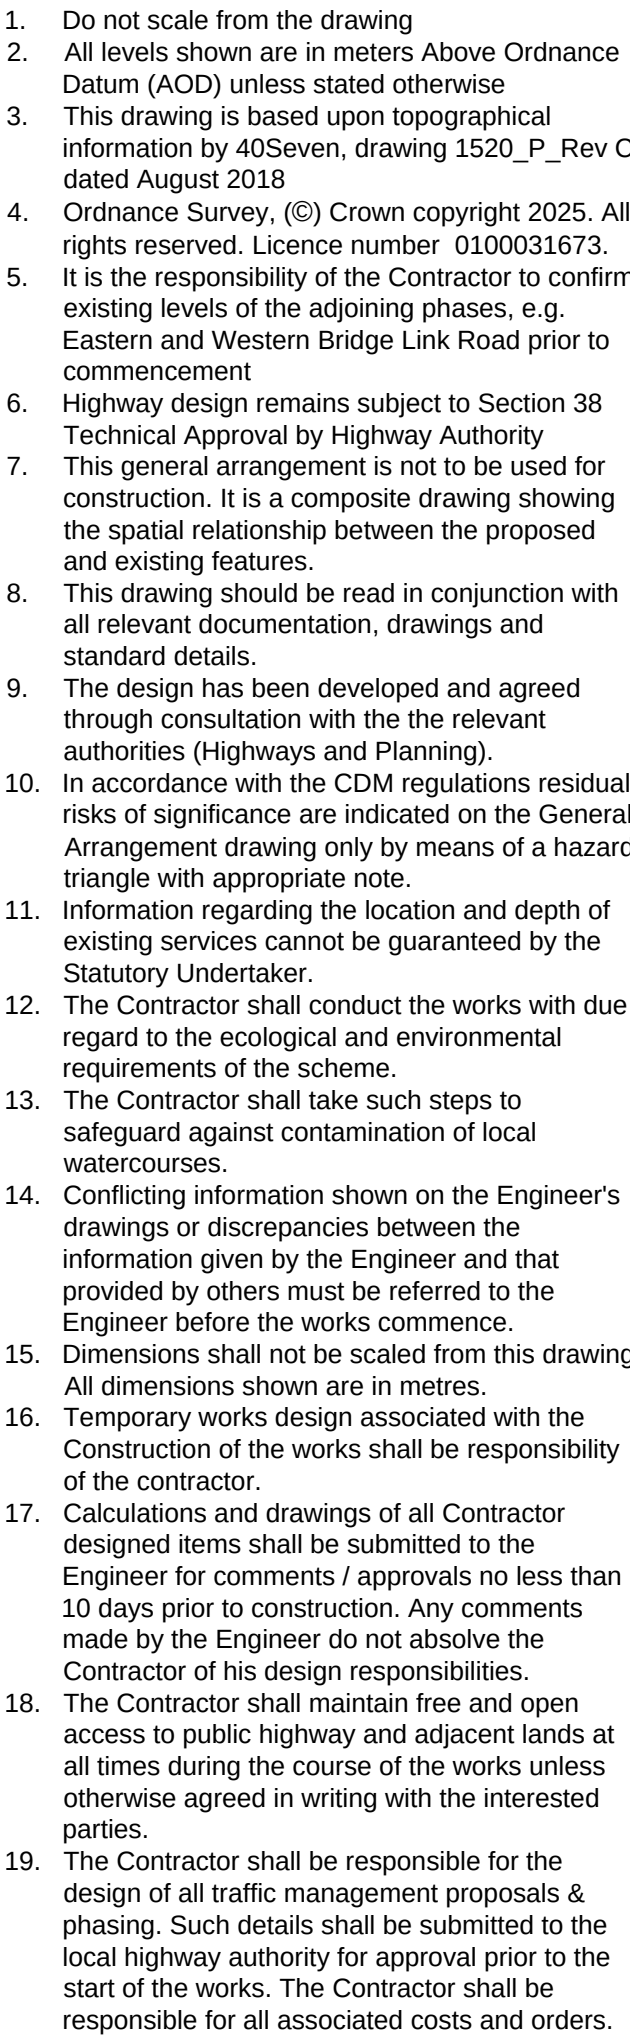

This drawing has been prepared for the use of AECOM's client. It may not be used, modified, reproduced or relied upon by third parties, except as agreed by AECOM or as required by law. AECOM accepts no responsibility, and denies any liability whatsoever, to any party that uses or relies on this drawing without AECOM's express written consent. All measurements must be obtained from the stated dimensions.



ISSUE/REVISION

P09	12/06/2026	FOR APPROVAL
P08	03/06/2026	PLANNING BOUNDARY UPDATED
P07	31/10/2025	UPDATED FOLLOWING PUBLIC CONSULTATION
P06	12/02/2025	FOR PLANNING SUBMISSION
P05	20/12/2024	FOR PLANNING SUBMISSION
P04	16/10/2024	ROAD DESIGN AMENDMENTS
P03	11/01/2023	FOR APPROVAL
P02	19/12/2023	UPDATE FOLLOWING INTERNAL COORDINATION
P01	10/11/2023	FIRST ISSUE
I/R	DATE	DESCRIPTION

60610807-ACM-CS-ZZ-DR-HW-00-0109