




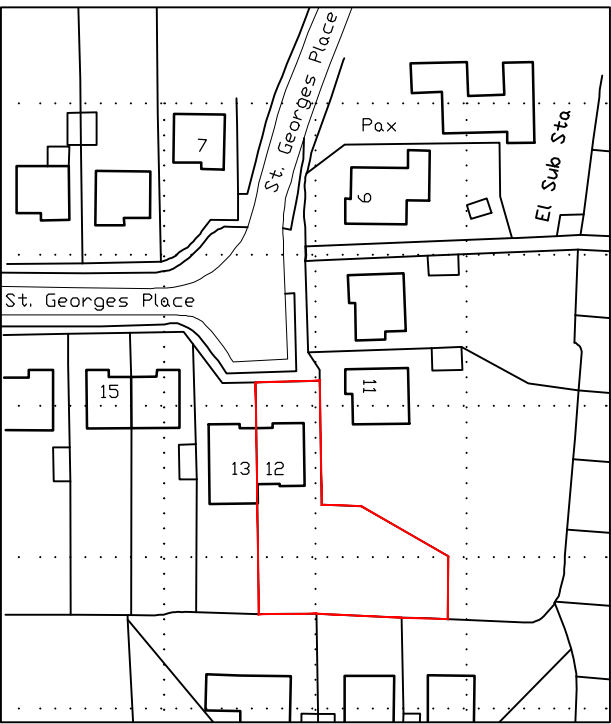



LOCATION PLAN
Scale 1:1250

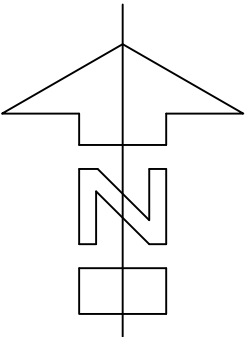


Location of
proposed single
storey rear
extension

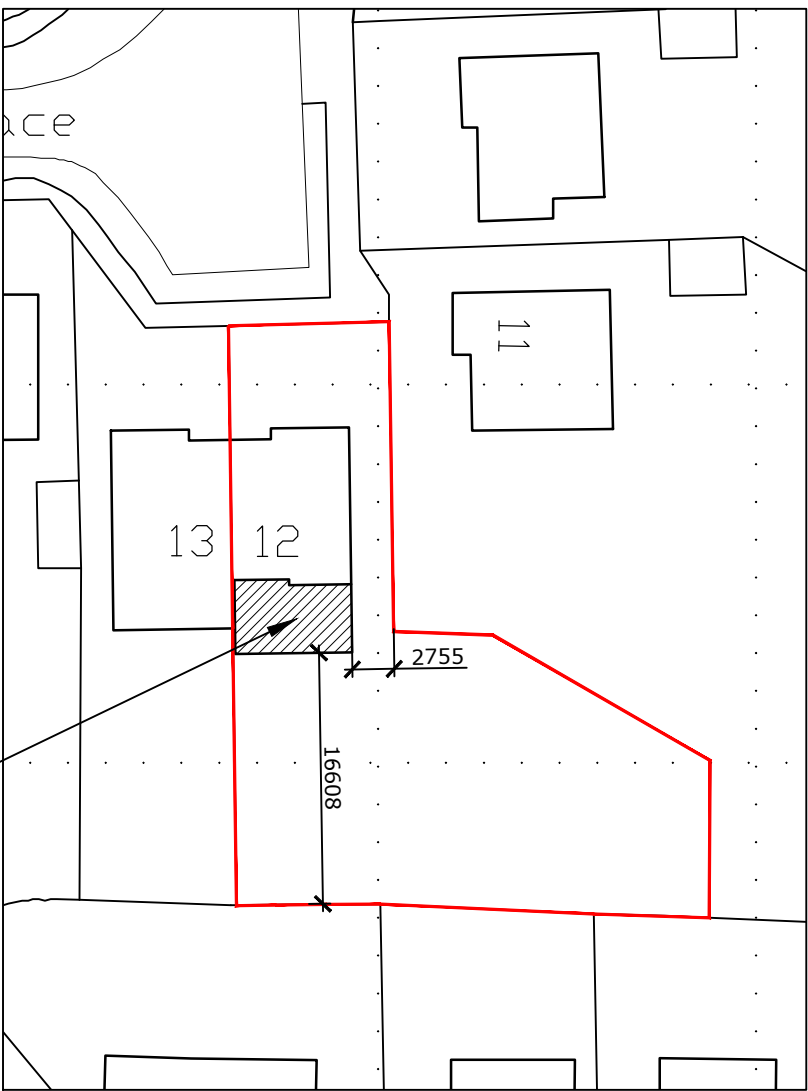


BLOCK PLAN
Scale 1:500

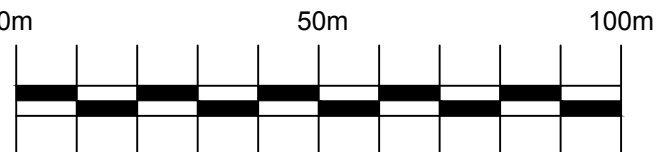 


1:1250 Scale bar

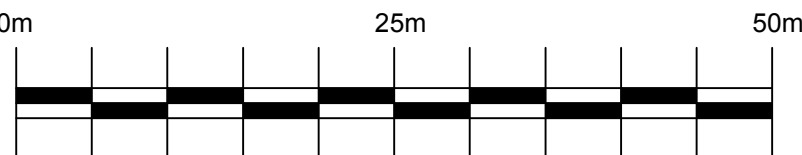


1:500 Scale bar

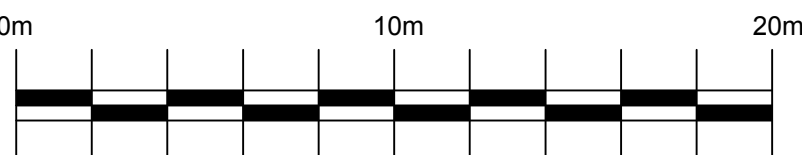

1:200 Scale bar

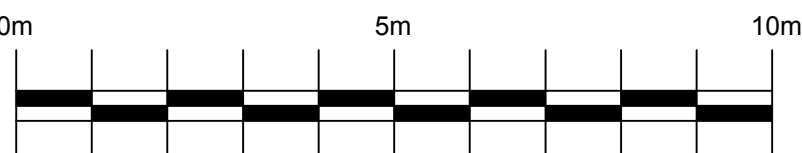

1:100 Scale bar

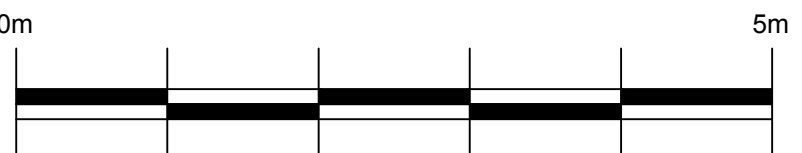

1:50 Scale bar

-	-	-	-
REV.	DATE	DESCRIPTION	By

CLIENT

Mr & Mrs Bryant

PROJECT

REAR EXTENSION AT
12 St. Georges Place
Hurstpierpoint
West Sussex, BN6 9QT

DRAWING TITLE

Block & Location Plans

SCALE	DATE	DRAWN BY
A1 as noted	13.3.2024	
DRAWING NUMBER	REVISION	
04	-	