
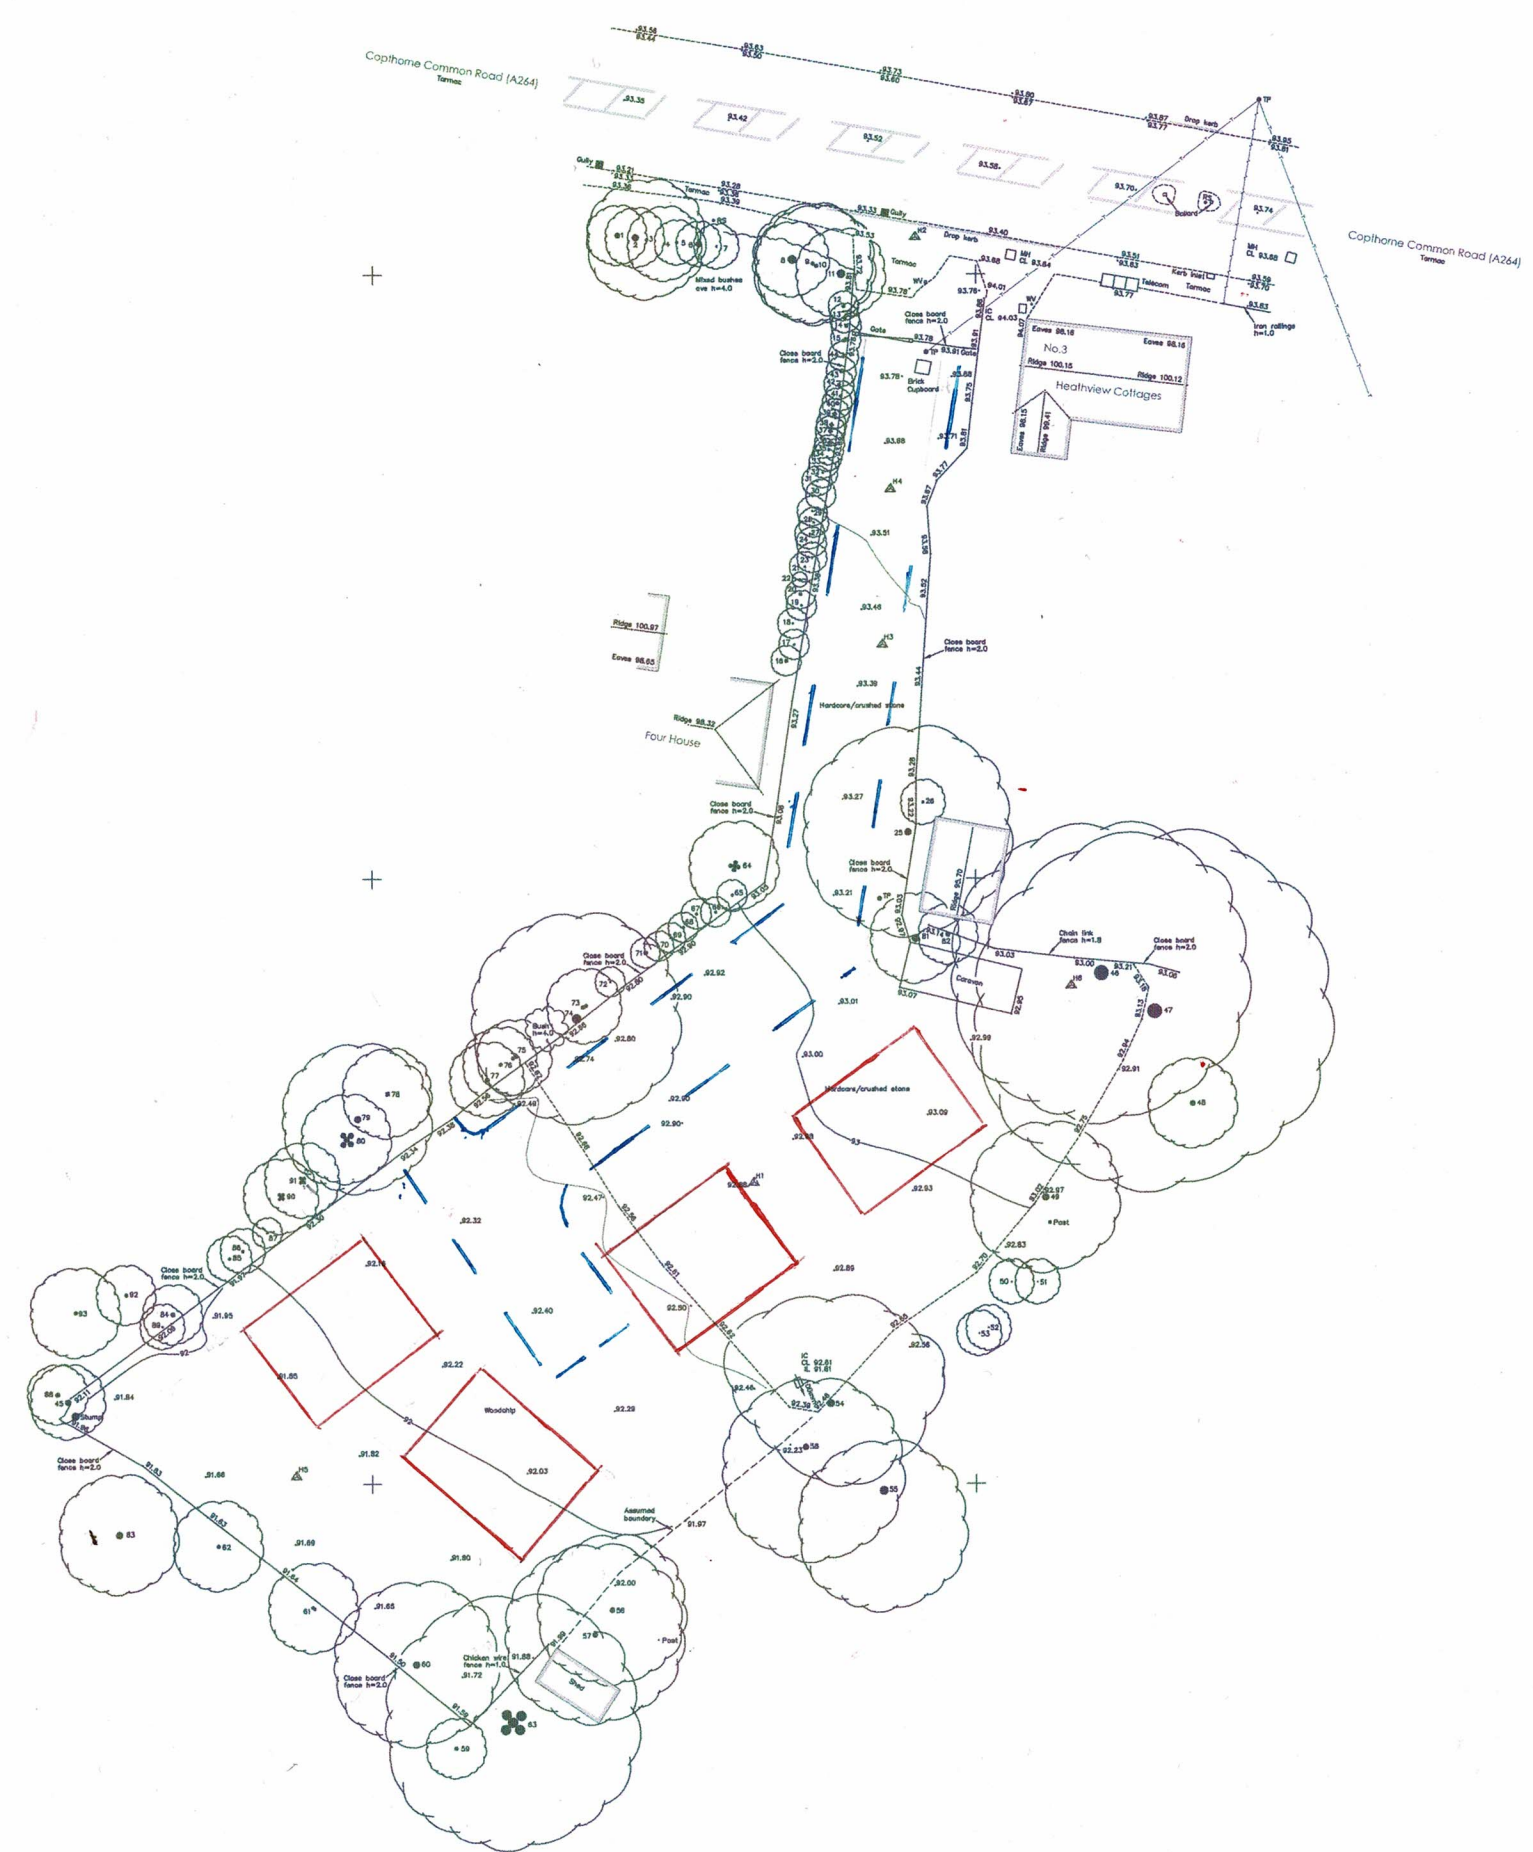


1382200mN

1381900mN

1381200mN

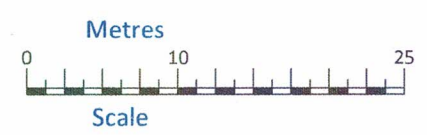

Tree Schedule			
1	Maple	d=0.3	h=5
2	Hawthorn	multibole	h=7
3	Maple	d=0.15	h=10
4	Hawthorn	d=0.1	h=6
5	Holly	multibole	h=5
6	Hawthorn	multibole	h=5
7	Hawthorn	d=0.1	h=4
8	Hawthorn	multibole	h=6
9	Maple	d=0.2	h=10
10	Maple	d=0.2	h=10
11	Hawthorn	multibole	h=8
12	Yew	d=0.2	h=4
13	Yew	d=0.2	h=4
14	Yew	d=0.2	h=4
15	Yew	d=0.2	h=4
16	Yew	d=0.2	h=4
17	Yew	d=0.1	h=4
18	Yew	d=0.1	h=4
19	Yew	d=0.1	h=4
20	Yew	d=0.2	h=4
21	Yew	d=0.1	h=4
22	Yew	d=0.1	h=3
23	Yew	d=0.1	h=4
24	Yew	d=0.1	h=4
25	Maple	d=0.4	h=13
26	Laurel	d=0.15	h=3
27	Yew	d=0.1	h=4
28	Yew	d=0.1	h=4
29	Yew	d=0.1	h=4
30	Yew	d=0.1	h=4
31	Yew	d=0.1	h=4
32	Yew	d=0.1	h=4
33	Yew	d=0.1	h=4
34	Yew	d=0.1	h=4
35	Yew	d=0.1	h=4
36	Yew	multibole	h=5
37	Yew	multibole	h=5
38	Yew	multibole	h=5
39	Yew	multibole	h=5
40	Yew	d=0.2	h=5
41	Yew	multibole	h=5
42	Yew	multibole	h=5
43	Yew	multibole	h=5
44	Yew	multibole	h=5
45	Cypress	d=0.35	h=13
46	Oak	d=0.9	h=18
47	Oak	d=0.9	h=18
48	Laurel	d=0.3	h=5
49	Oak	d=0.4	h=10
50	Maple	d=0.05	h=8
51	Maple	d=0.05	h=8
52	Maple	d=0.05	h=8
53	Maple	d=0.05	h=8
54	Maple	d=0.45	h=12
55	Fir	d=0.5	h=13
56	Maple	d=0.3	h=12
57	Maple	d=0.3	h=12
58	Maple	d=0.35	h=12
59	Holly	d=0.2	h=5
60	Cypress	d=0.4	h=10
61	Laurel	d=0.3	h=5
62	Unknown	d=0.2	h=5
63	Lime	multibole	h=18
64	Laurel	multibole	h=6
65	Yew	multibole	h=4
66	Yew	multibole	h=4
67	Yew	multibole	h=4
68	Yew	multibole	h=4
69	Yew	d=0.1	h=3
70	Yew	d=0.1	h=3
71	Yew	d=0.25	h=12
72	Unknown	d=0.1	h=3
73	Cypress	d=2x0.2	h=12
74	Eucalyptus	d=0.55	h=18
75	Cypress	d=2x0.2	h=12
76	Cypress	d=0.2	h=12
77	Cypress	d=0.25	h=12
78	Hazel	multibole	h=5
79	Oak	d=0.4	h=10
80	Laurel	multibole	h=5
81	Cypress	d=0.45	h=12
82	Holly	d=0.25	h=7
83	Yew	d=0.4	h=10
84	Cypress	d=0.25	h=10
85	Yew	d=0.15	h=5
86	Yew	d=0.15	h=5
87	Laurel	d=0.1	h=4
88	Cypress	d=0.25	h=8
89	Laurel	d=0.1	h=4
90	Laurel	multibole	h=8
91	Laurel	multibole	h=8
92	Unknown	d=0.2	h=12
93	Silver birch	d=0.2	h=15

== ROADWAY

+ [red rectangle] 10m x 8m

Survey control			
Stn	Easting	Northing	Height
H1	533105.324	139139.932	92.900
H2	533115.966	139202.496	93.536
H3	533113.528	139175.522	93.406
H4	533114.354	139185.807	93.613
H5	533075.003	139120.531	91.741
H6	533126.337	139152.948	93.027

Any setting-out should be undertaken using these control stations, and any setting-out using GPS should be transformed to this control.