




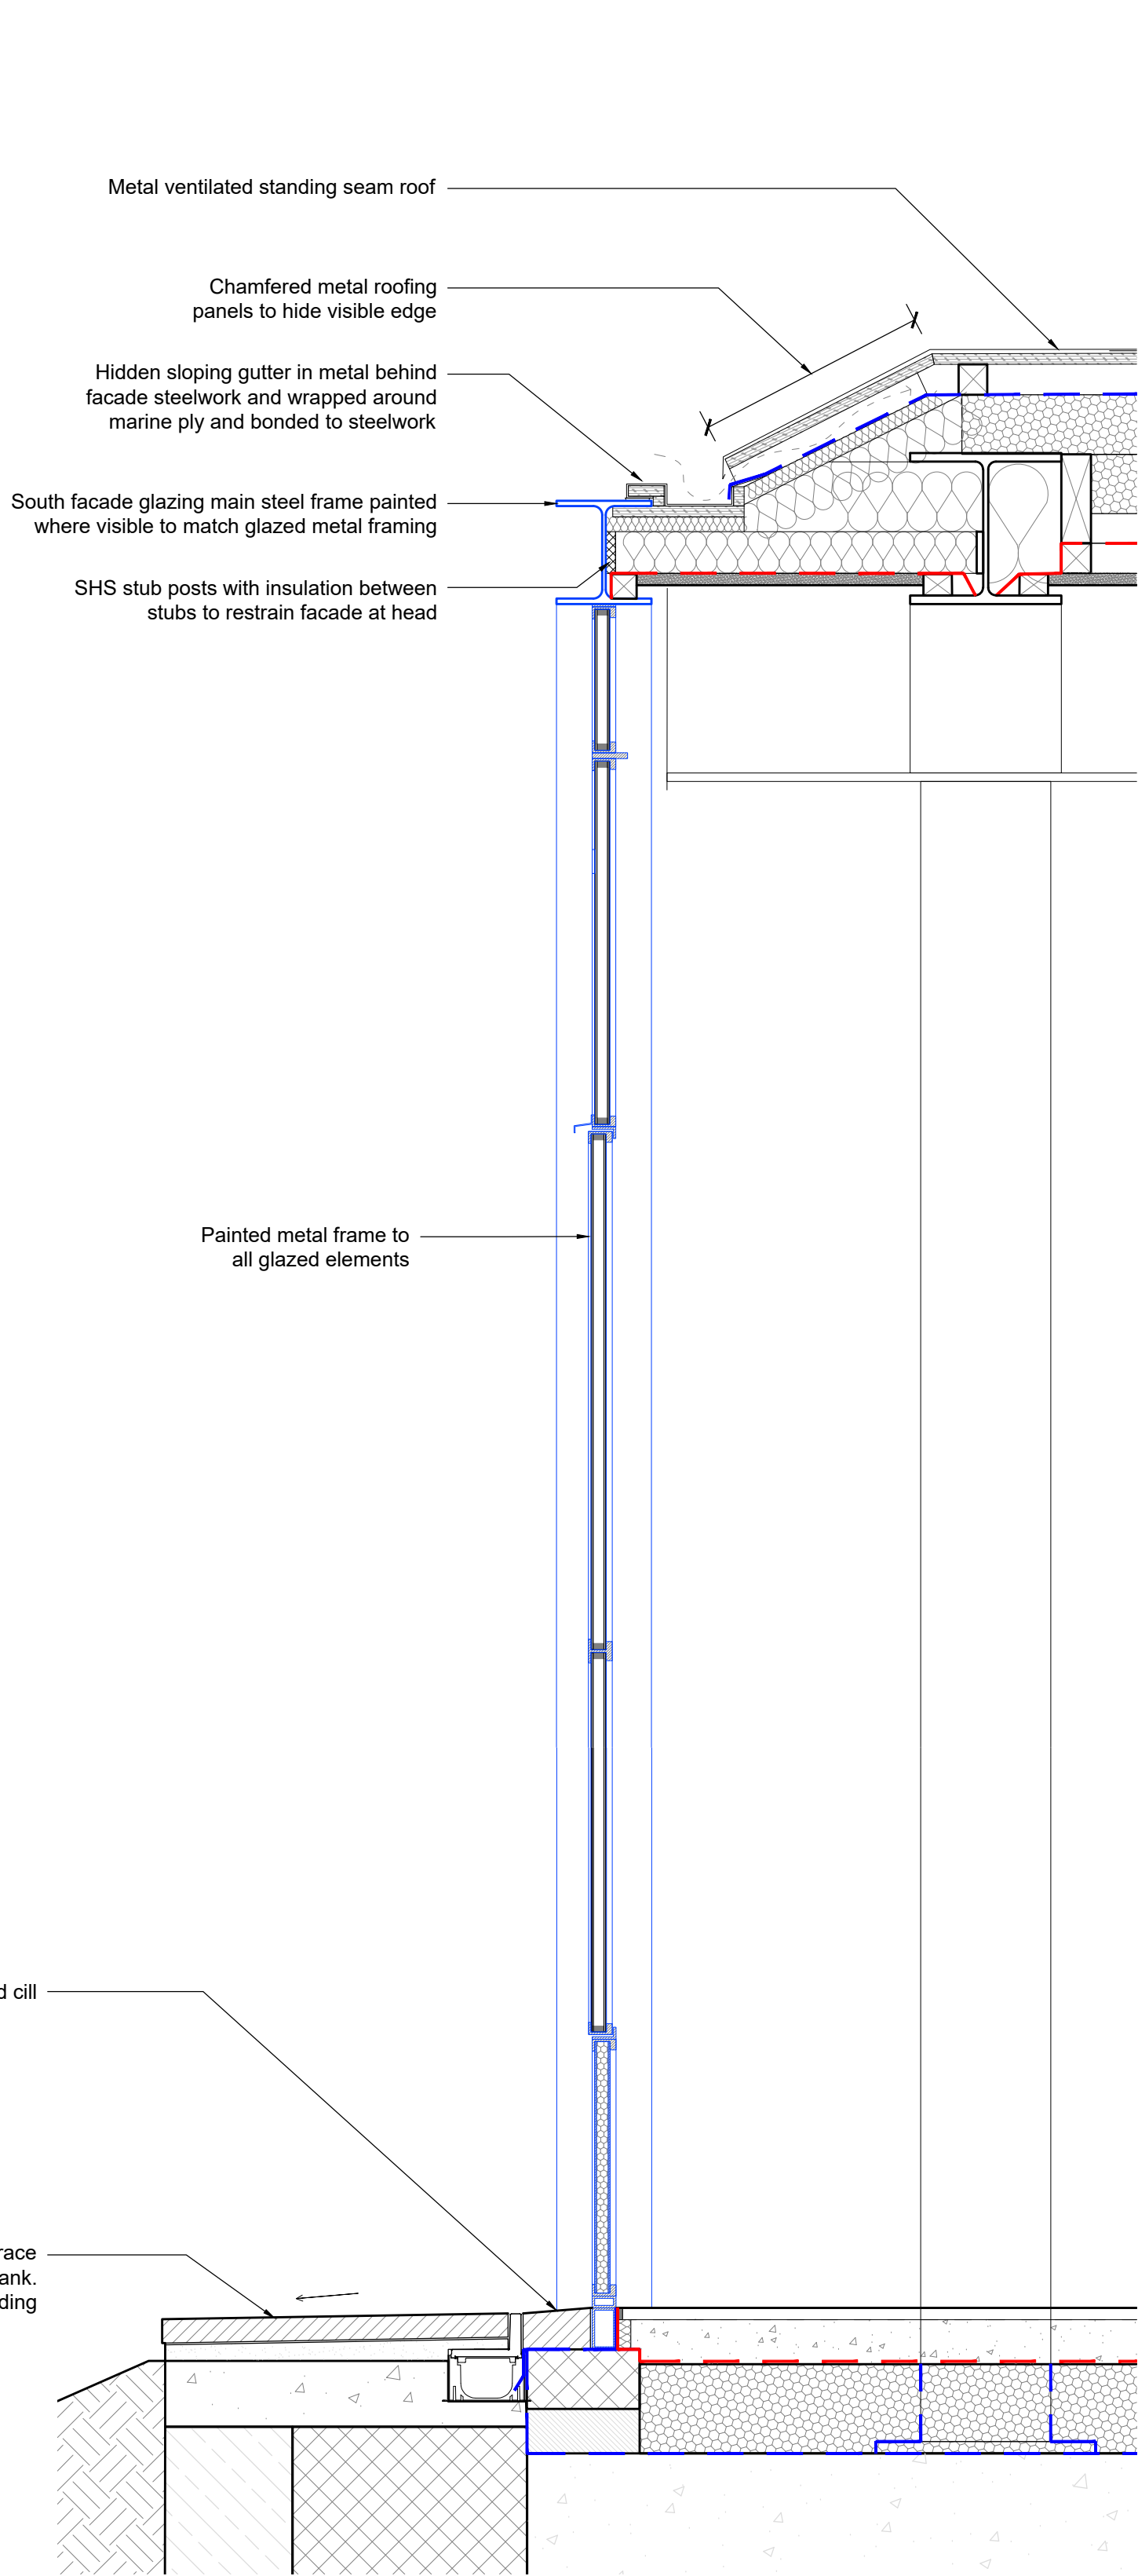


1 SOUTH FACADE DETAIL SECTION
5103 1:10 @ A1, 1:20 @ A3

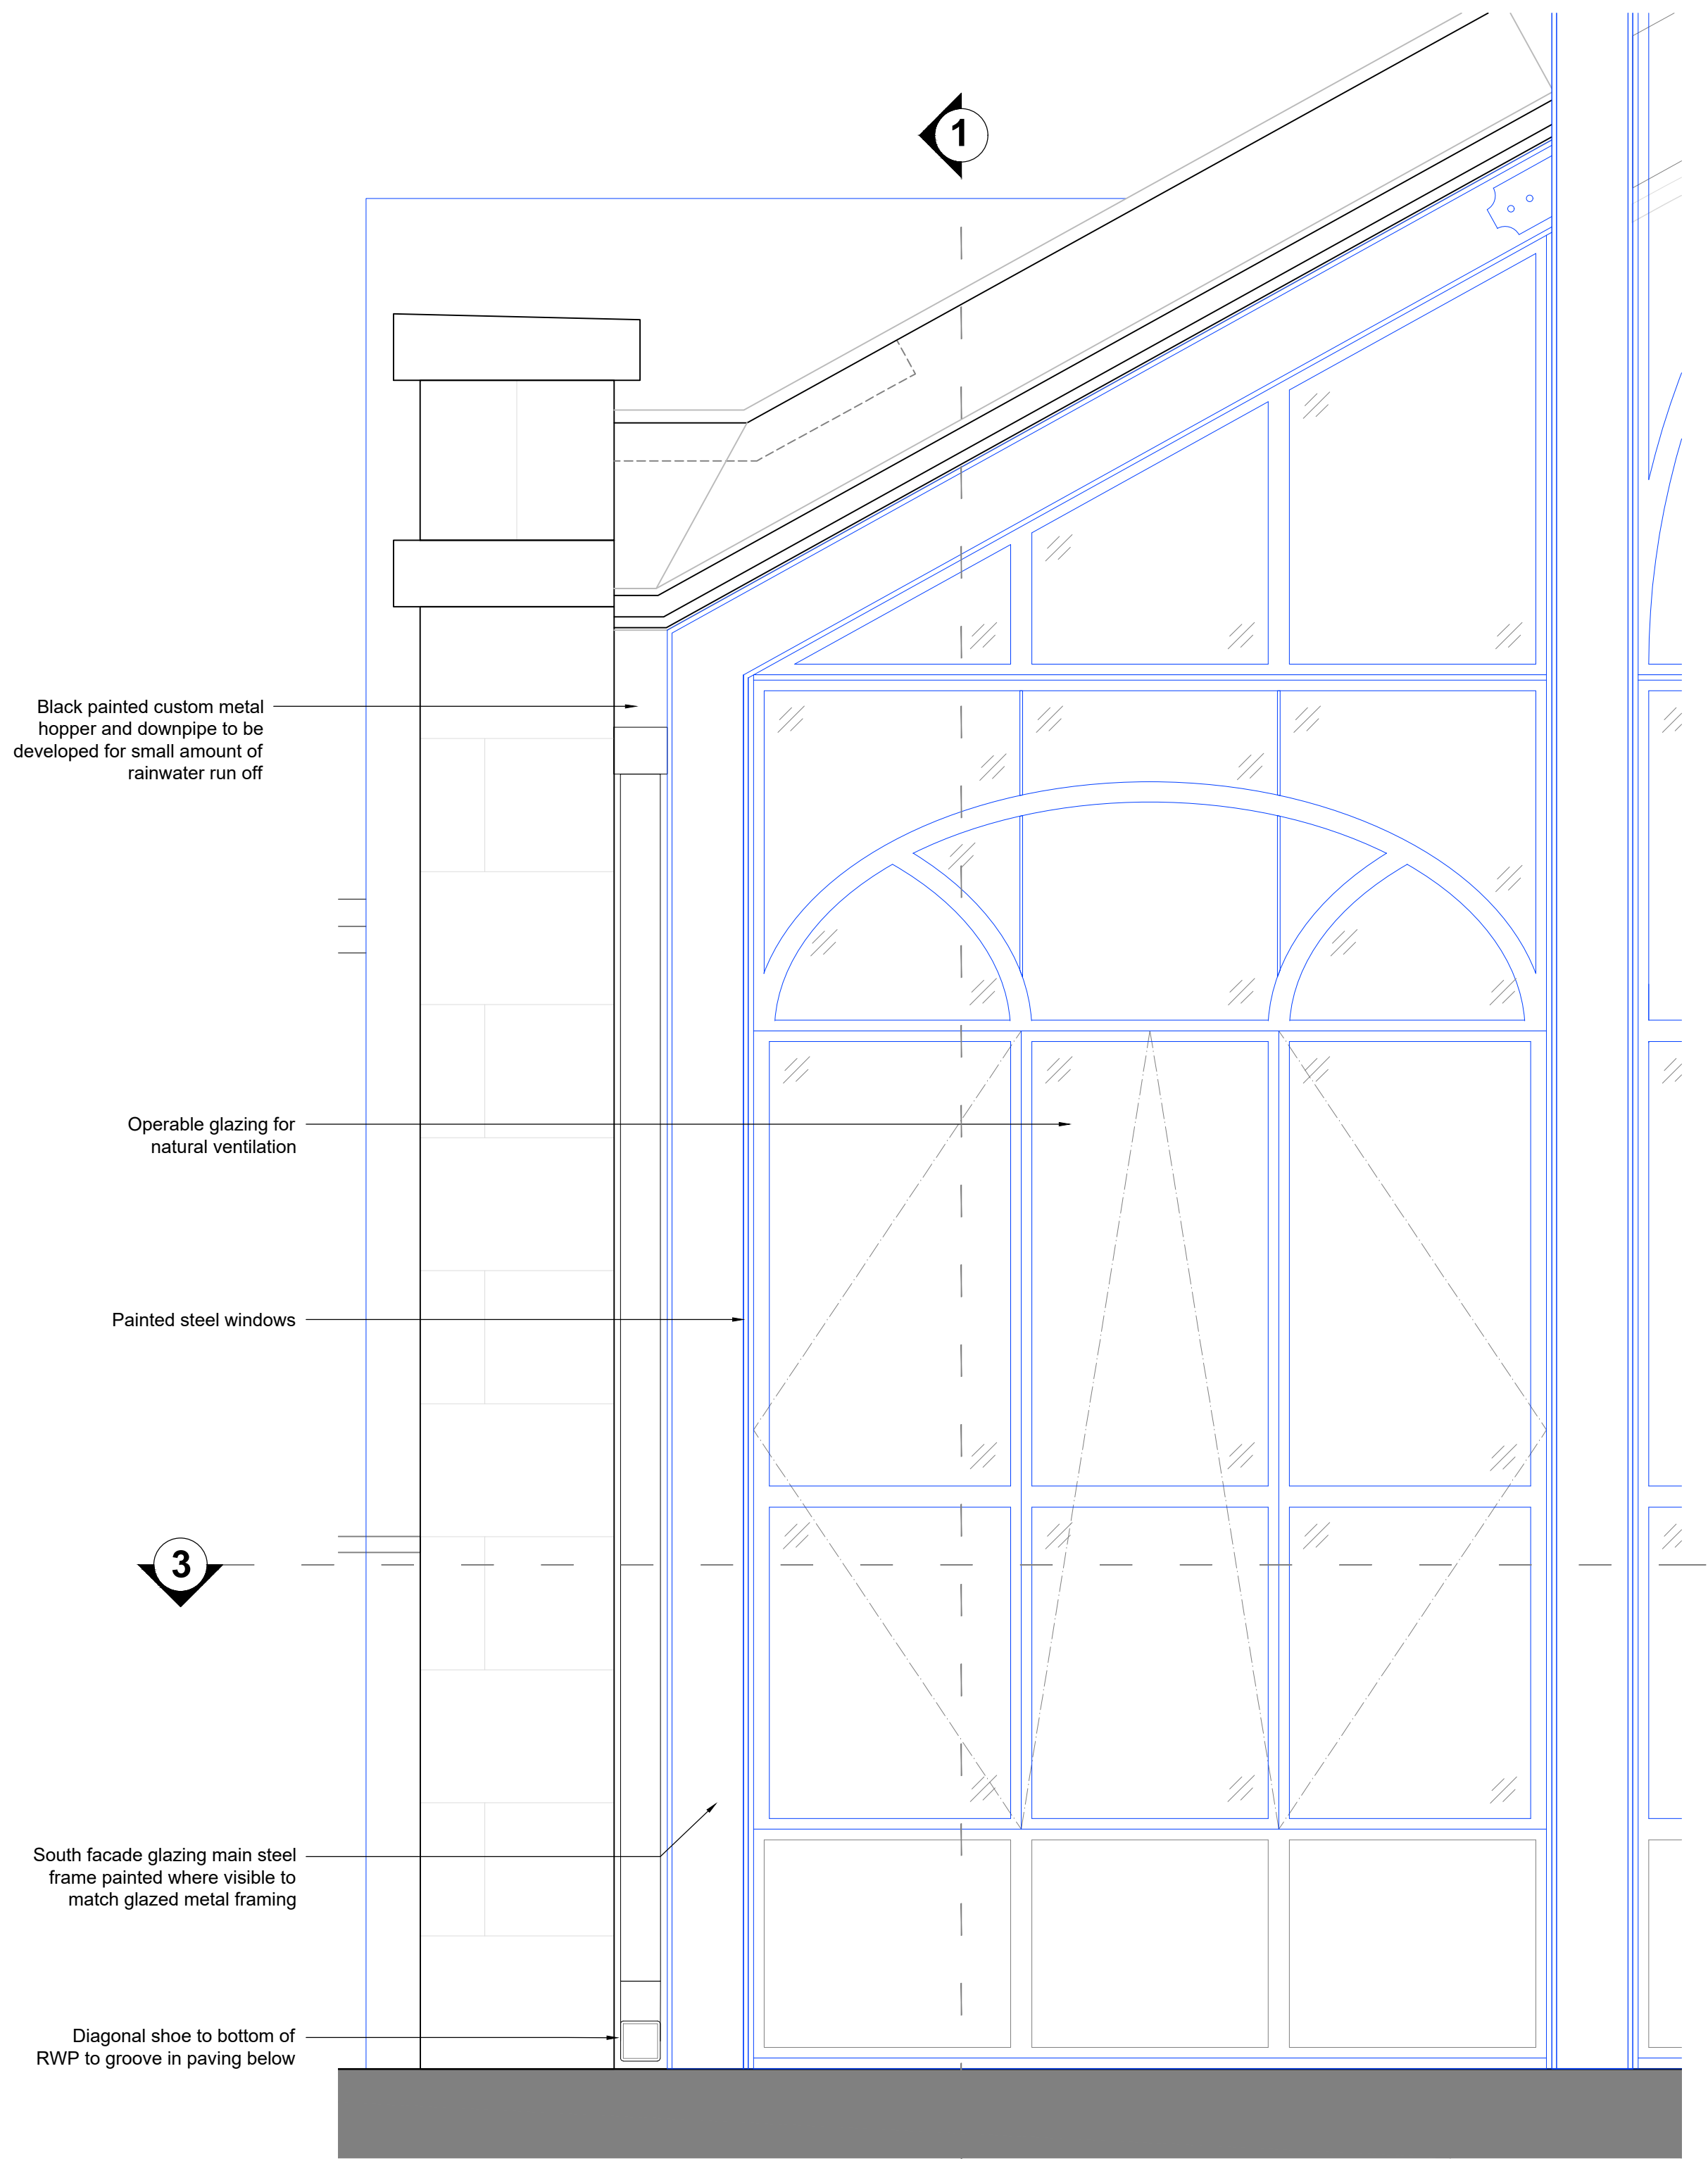

2 SOUTH FACADE DETAIL ELEVATION
5103 1:10 @ A1, 1:20 @ A3

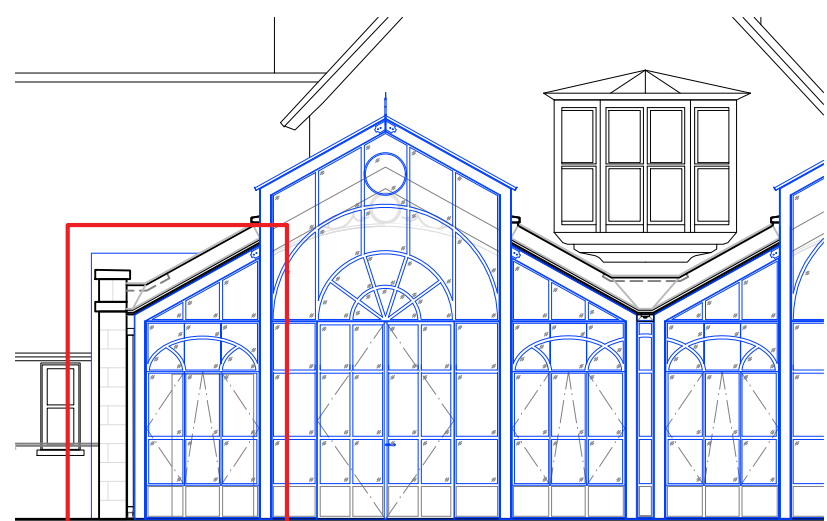

KEY ELEVATION

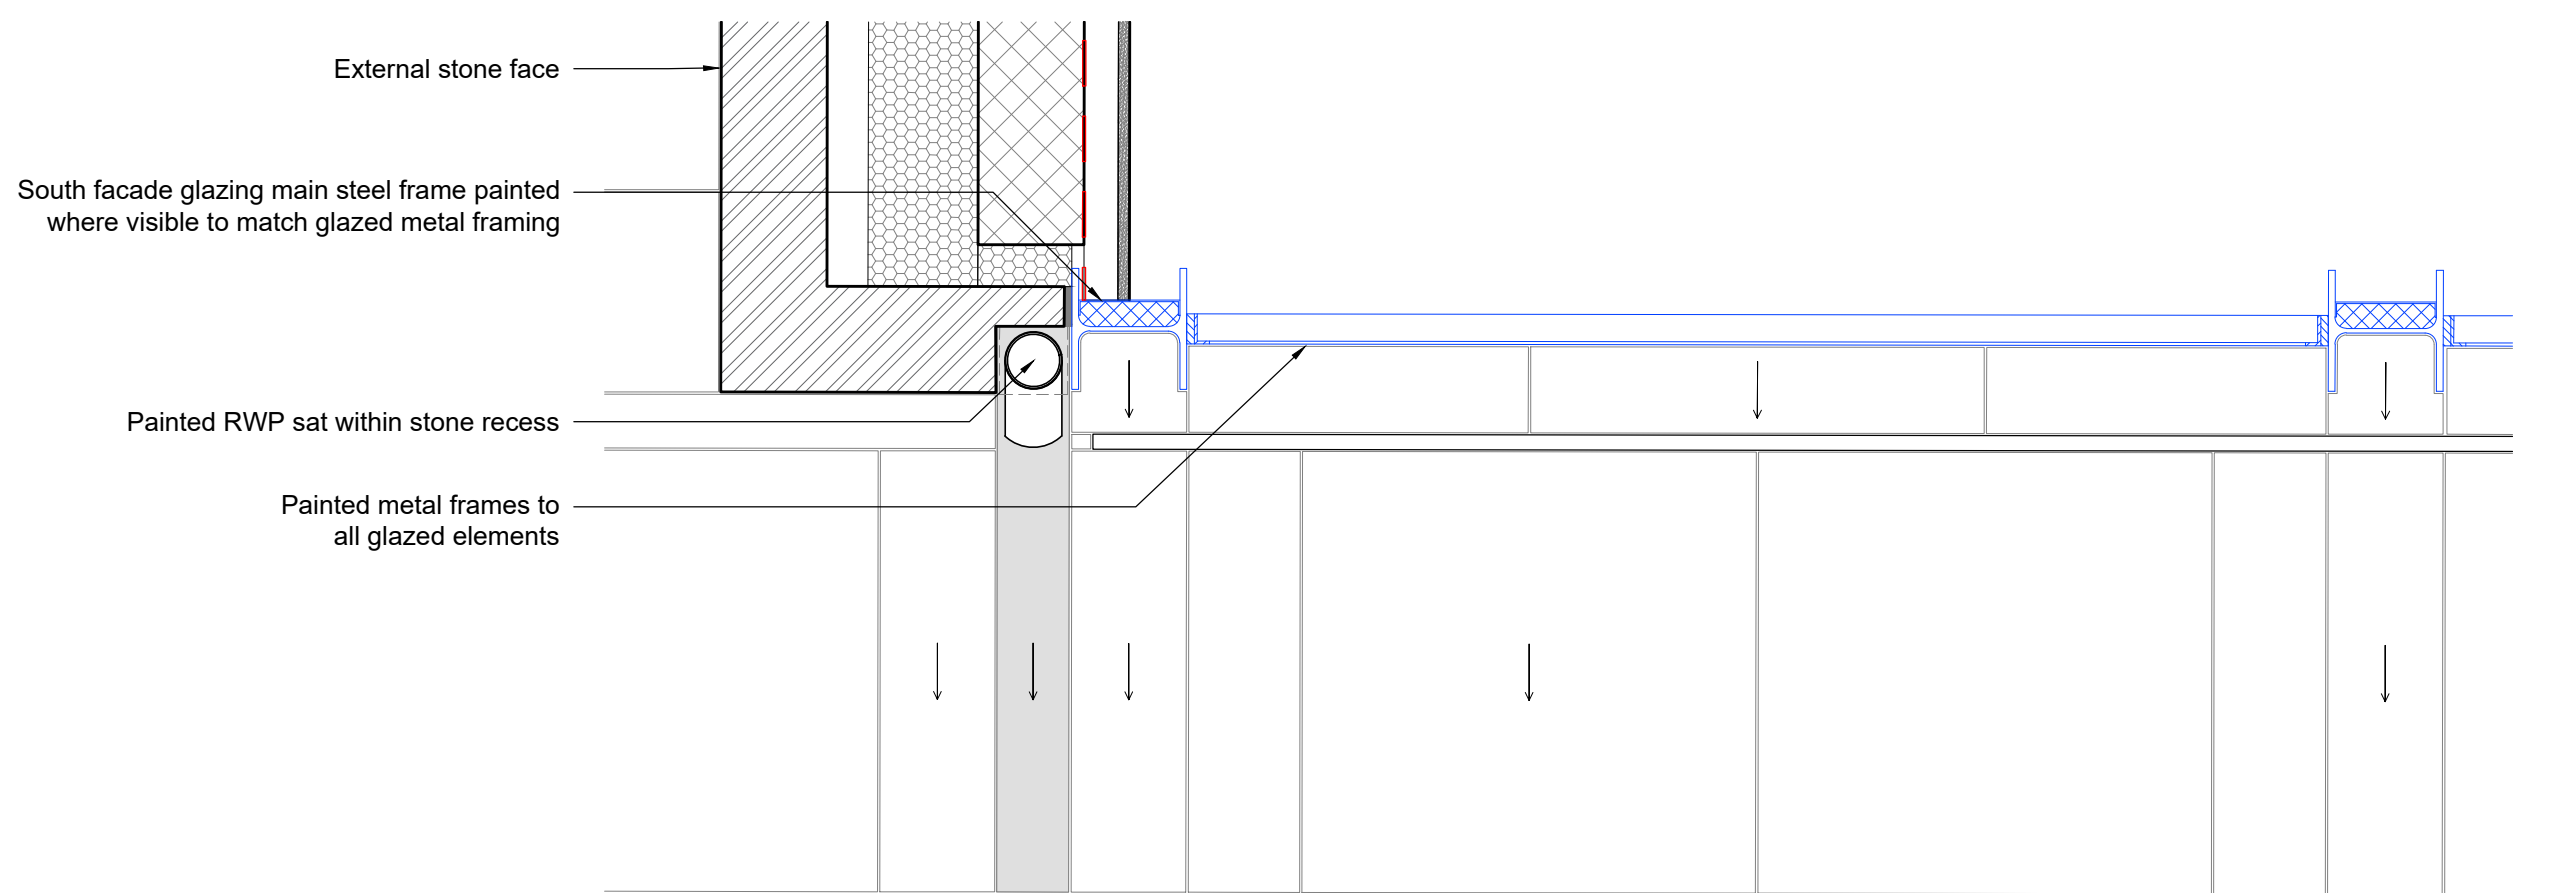

3 EXTENAL WALL & SOUTH FACADE DETAIL PLAN
5103 1:10 @ A1, 1:20 @ A3

Notes: 13/12/2024 11:52:00
Drawings are based on survey data and may not accurately represent what is physically present.

All dimensions are in millimeters unless noted otherwise.
Purcell shall be notified in writing of any discrepancies.

KEY:

C01	13/12/2024	JC	JC	For Discharge of Planning Conditions
REV	DATE	BY	CHK	DESCRIPTION

CLIENT
RNSC Will Trust
JOB NUMBER PROJECT
241720 Borde Hill Stables
TITLE
Proposed Glasshouse Details
South Facade Details

0 200mm 400mm 600mm 800mm 1 m
SIZE SCALE LAST REVISED DRAWN CHECKED
A1P 1:10 13/12/2024 JS JC
REV SUITABILITY/REASON FOR ISSUE
C01 Planning
DRAWING NUMBER
241720-PUR-02-XX-DR-A-5103

15 Bermondsey Square, Tower Bridge Road, London SE1 3JN
© PURCELL 2019. PURCELL IS THE TRADING NAME OF PURCELL ARCHITECTURE LTD.

