


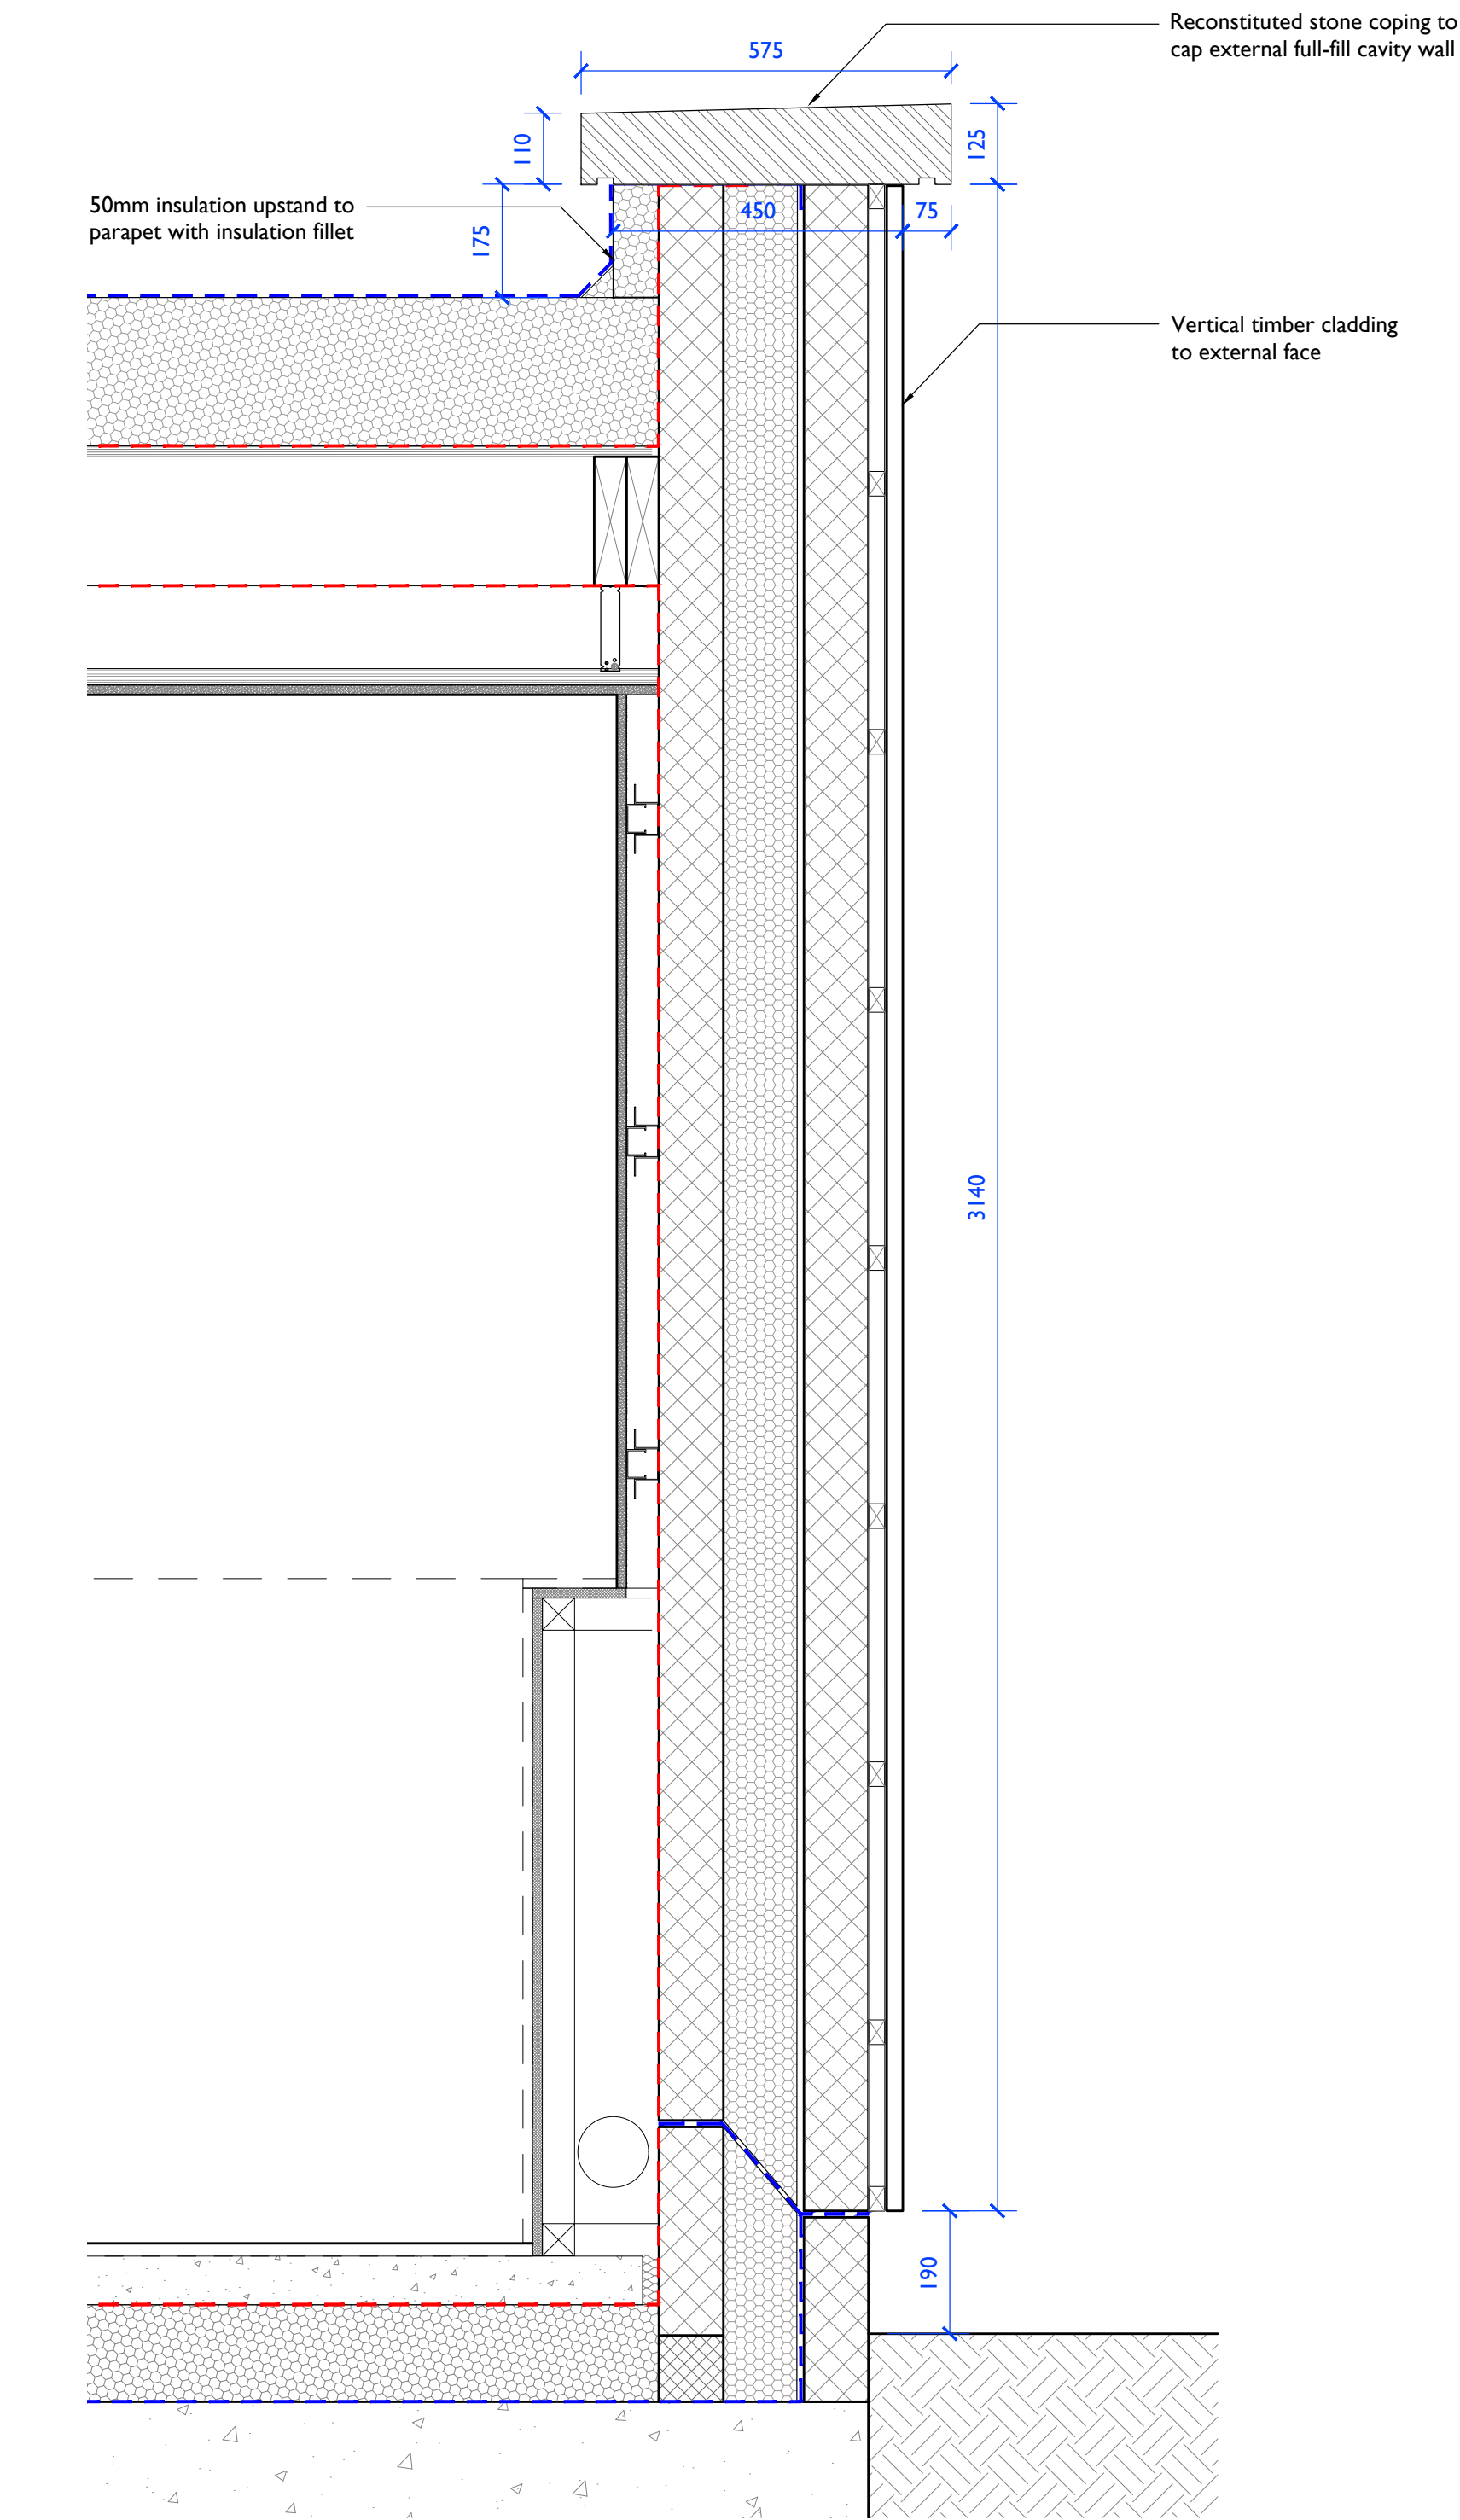


I Typical Glasshouse WC External Wall - Sectional Detail
5106 1:10 @ A1, 1:20 @ A3

Notes: 12/12/2024 12:13:46

Drawings are based on survey data and may not accurately represent what is physically present.


All dimensions are in millimeters unless noted otherwise.

Purcell shall be notified in writing of any discrepancies.

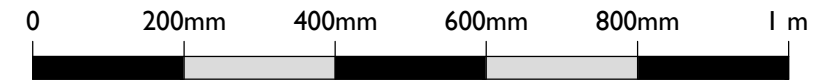

C01	13/12/2024	JC	JC	For Discharge of Planning Conditions
REV	DATE	BY	CHK	DESCRIPTION

CLIENT	
RNSC Will Trust	
PROJECT	
Borde Hill Stables	
JOB NUMBER	
241720	

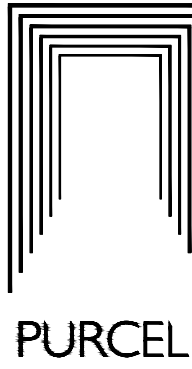

TITLE	
Proposed Greenhouse Details	
WC Section Details	

SIZE	SCALE	LAST REVISED	DRAWN	CHECKED
A1L	1:10	13/12/2024	JS	JC

REV	SUITABILITY/REASON FOR ISSUE
C01	A4 - Technical Drawings Approved

DRAWING NAME	
241720-PUR-02-XX-DR-A-5106	