



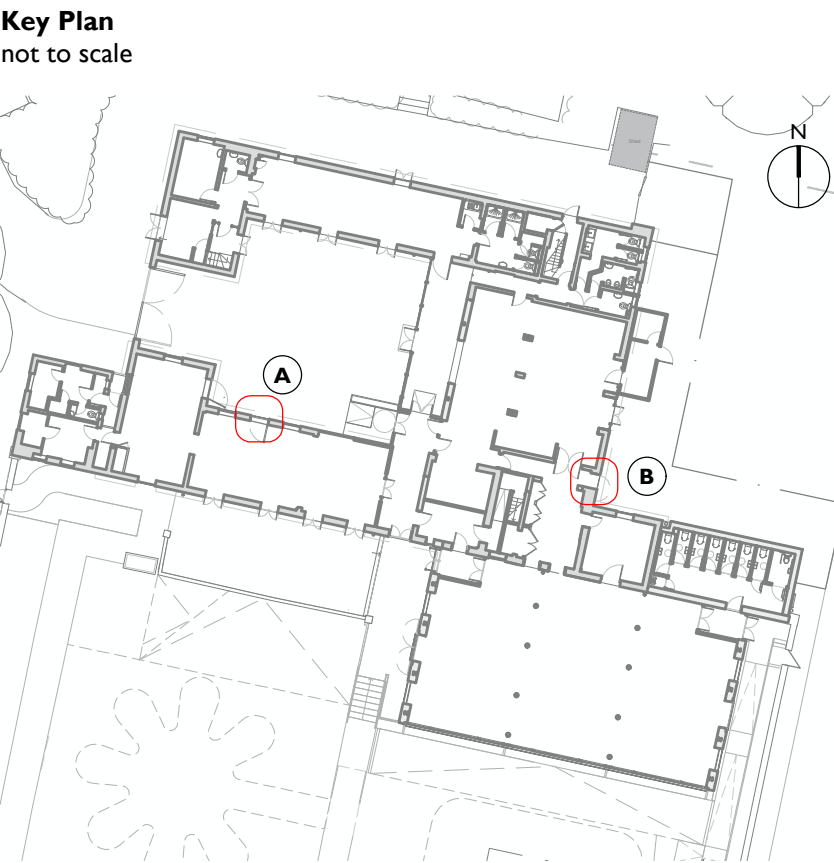

KEY:

Grey fill indicates existing building fabric

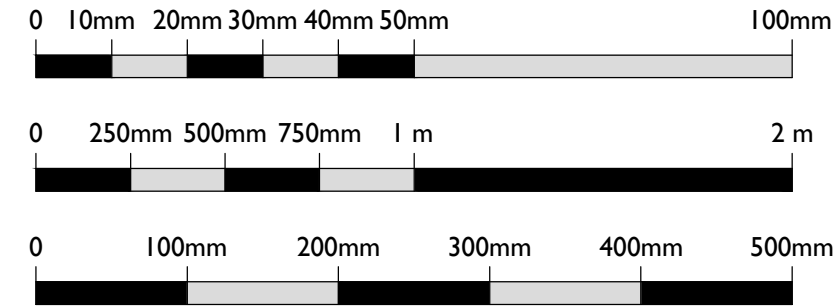

C01	13/12/2024	JC	JC	For Discharge of Planning Conditions
REV	DATE	BY	CHK	DESCRIPTION

CLIENT

RNSC Will Trust

PROJECT

Borde Hill Stables

JOB NUMBER

241720

PURCELL

TITLE

Proposed Door Details


Set 01

SIZE	SCALE	LAST REVISED	DRAWN	CHECKED
A1L	1:20	13/12/2024	JS	JC


REV	SUITABILITY/REASON FOR ISSUE
C01	Planning

DRAWING NAME


241720-PUR-02-XX-DR-A-5501

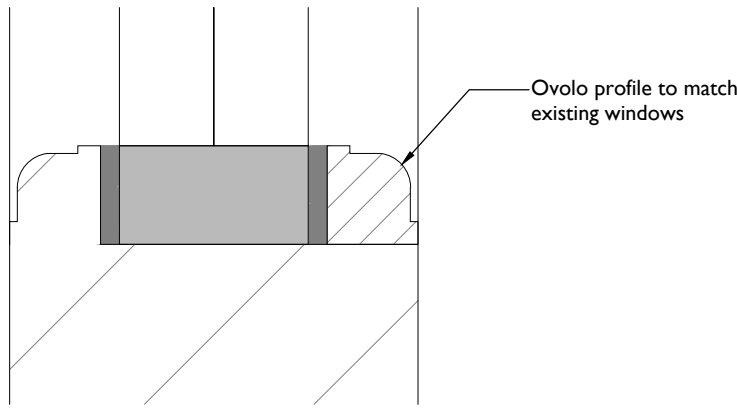


7 Typical Beading Detail
5502 1:1 @ A1, 1:2 @ A2

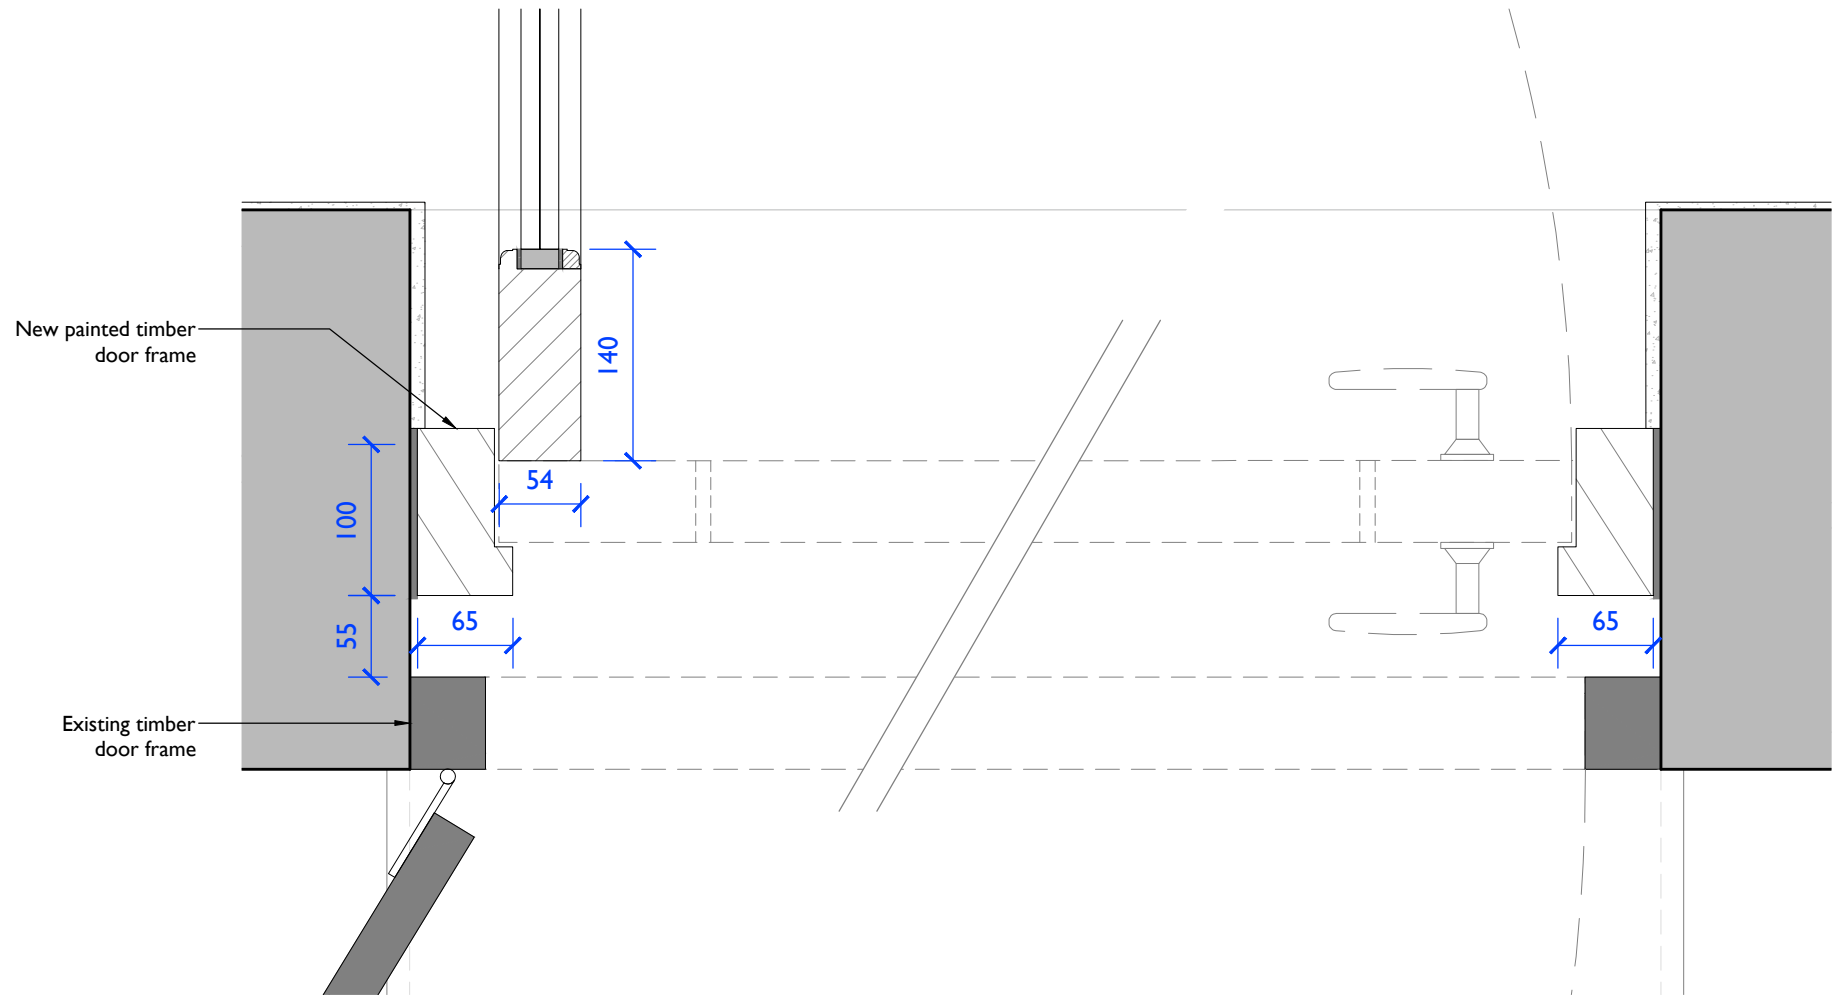


5 External Door A - Detail Plan
5502 1:5 @ A1, 1:10 @ A3

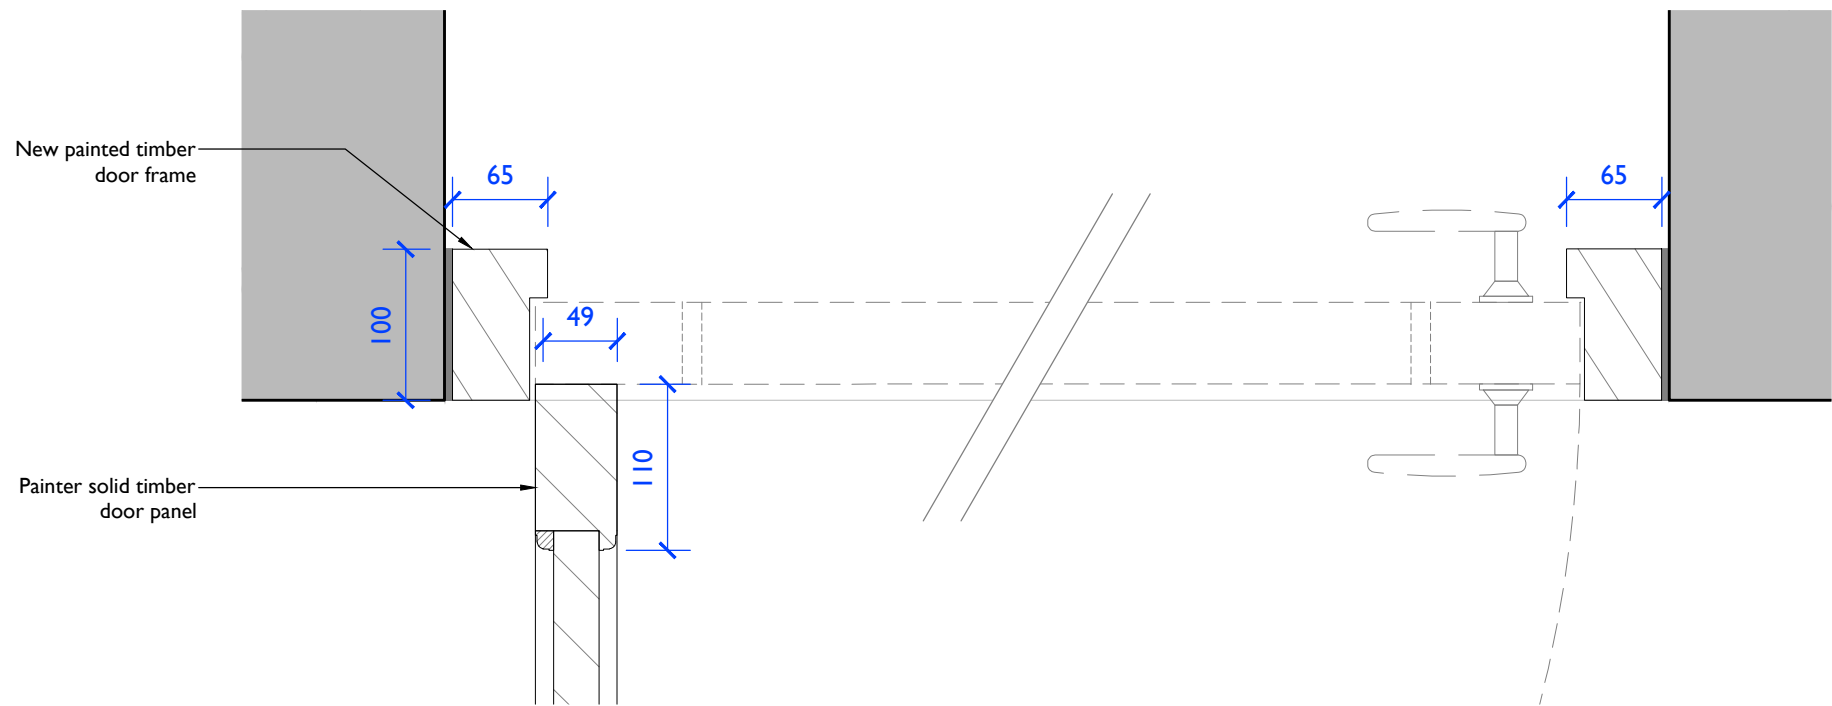


6 External Door B - Detail Plan
5502 1:5 @ A1, 1:10 @ A3

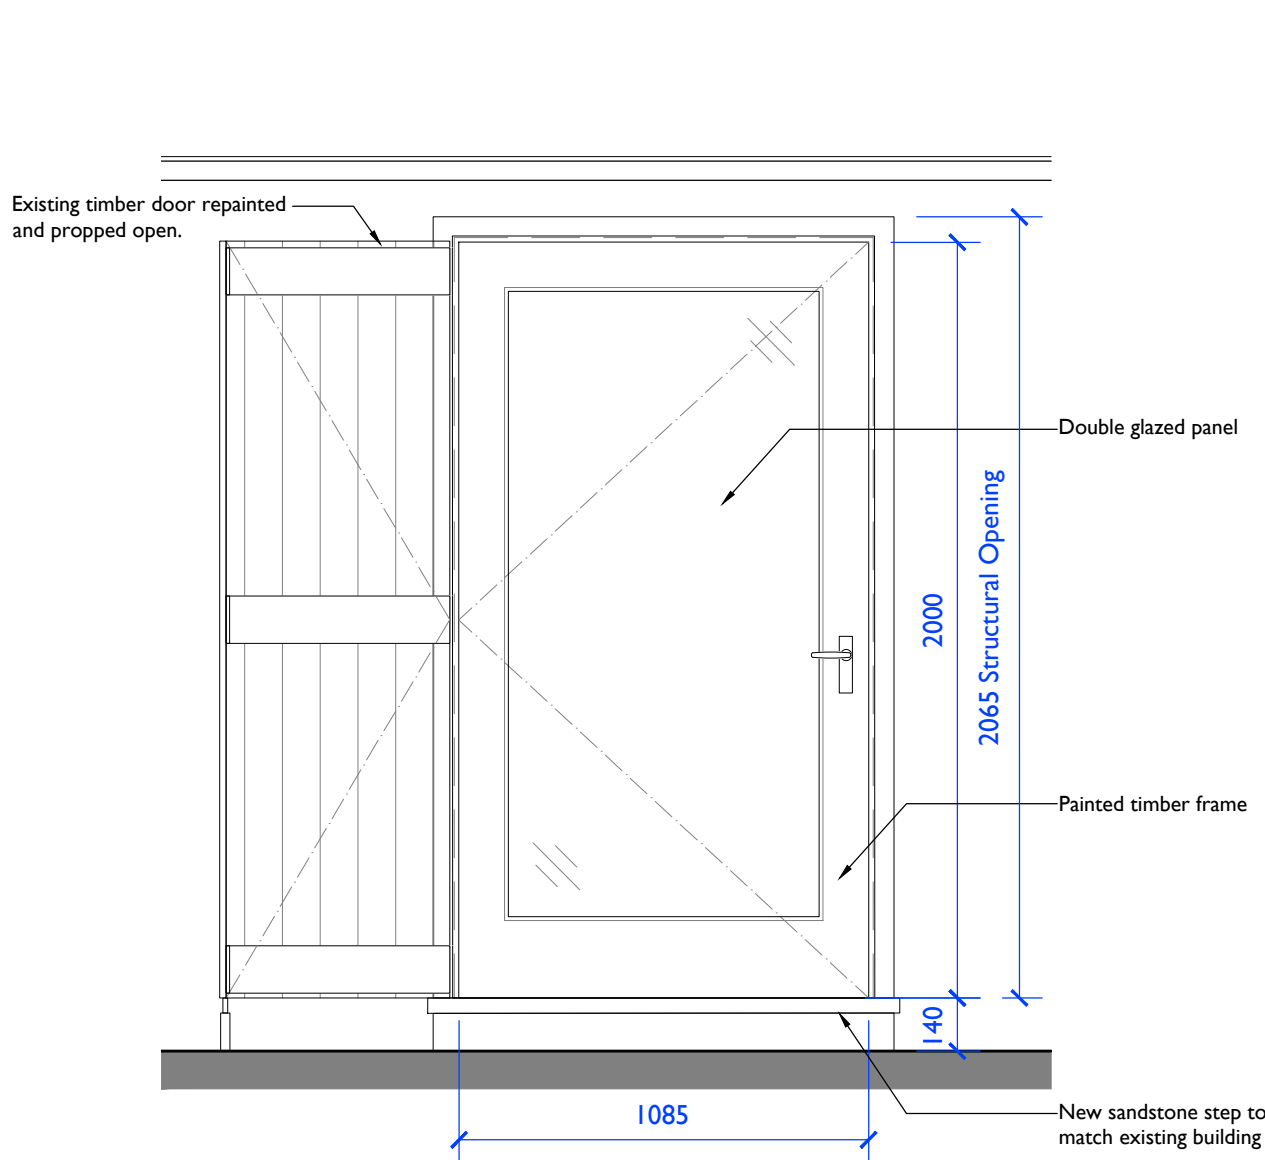


1 External Door A - Elevation
5501 1:20 @ A1, 1:40 @ A3

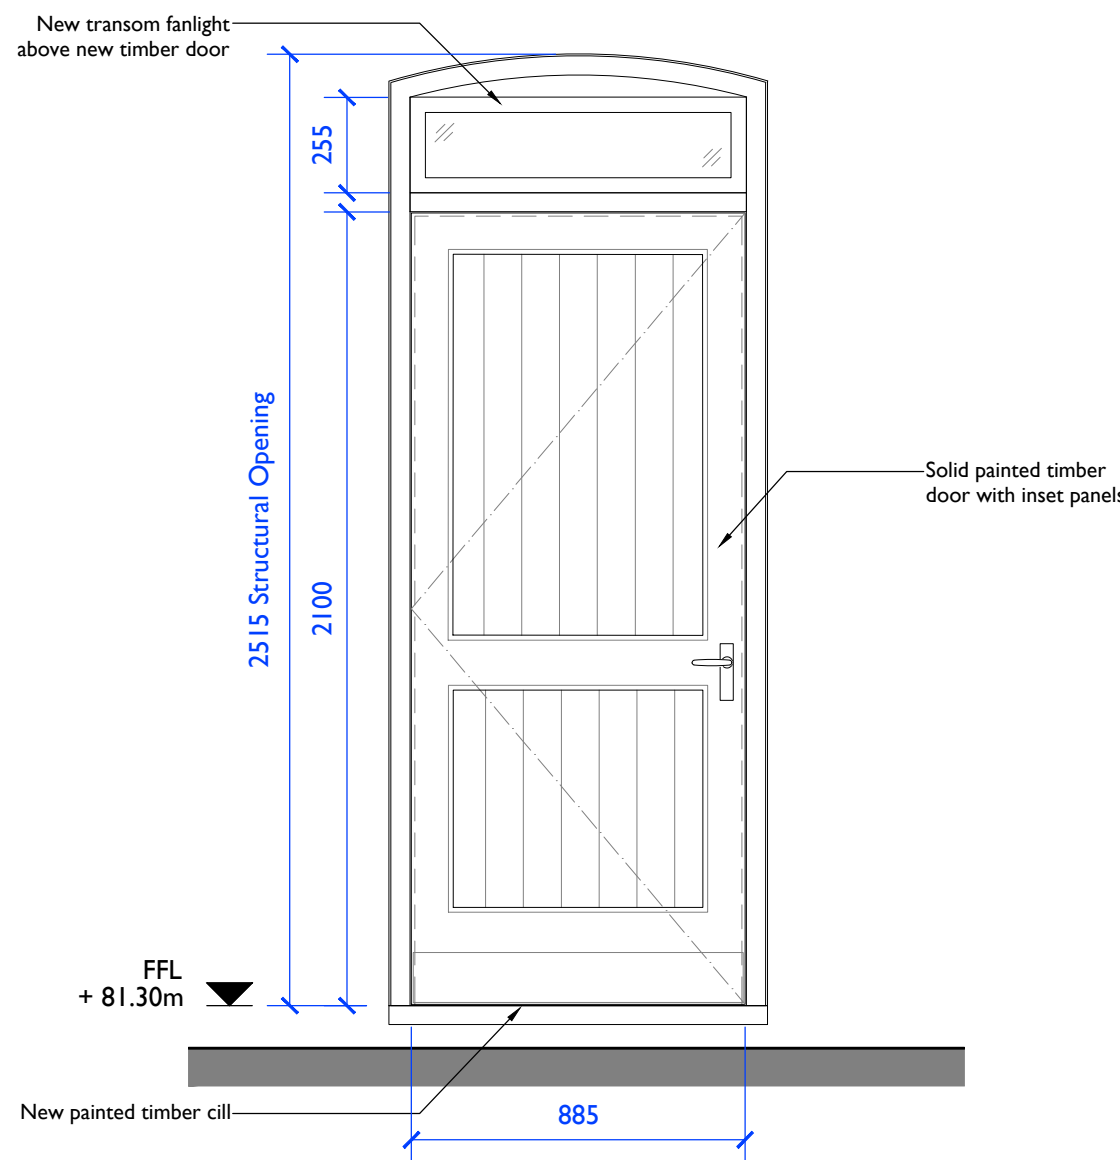

3 External Door B - Elevation
5502 1:20 @ A1, 1:40 @ A3

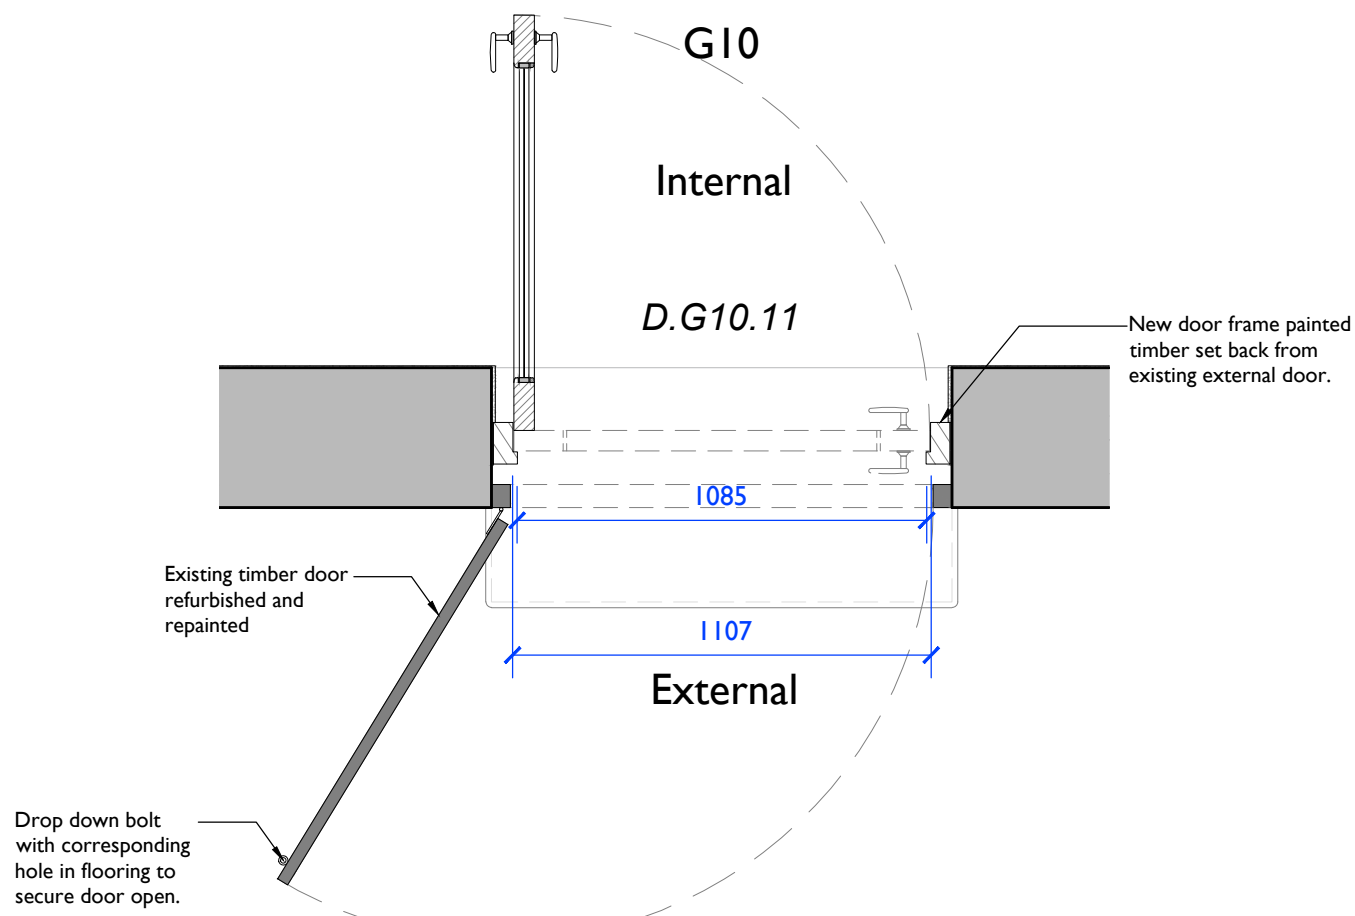

2 External Door A - Plan
5501 1:20 @ A1, 1:40 @ A3

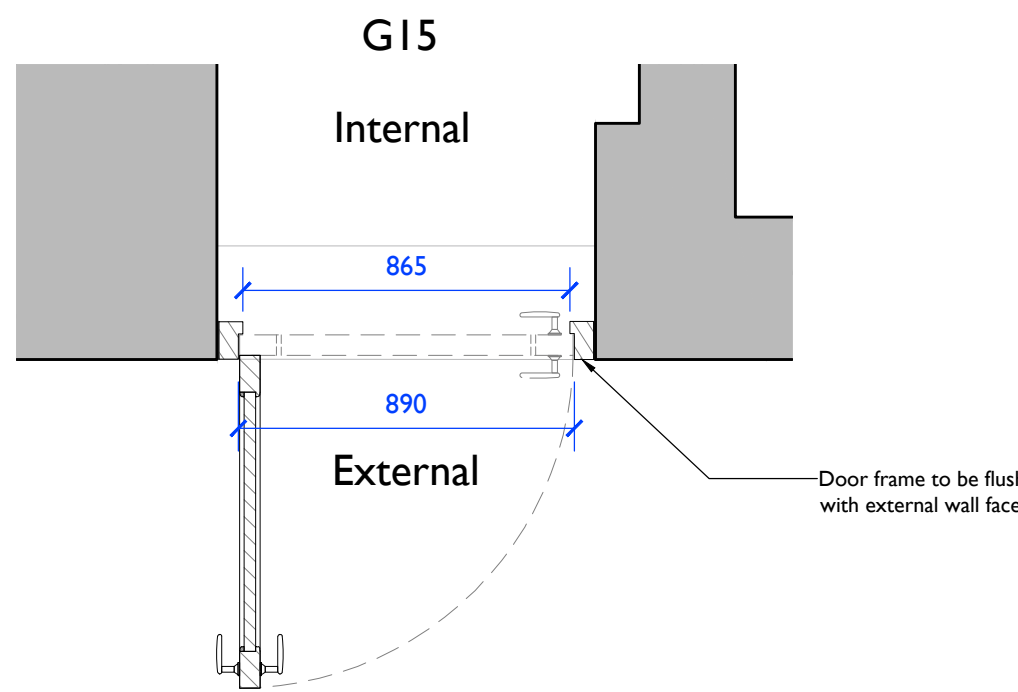

4 External Door B - Plan
5502 1:20 @ A1, 1:40 @ A3