




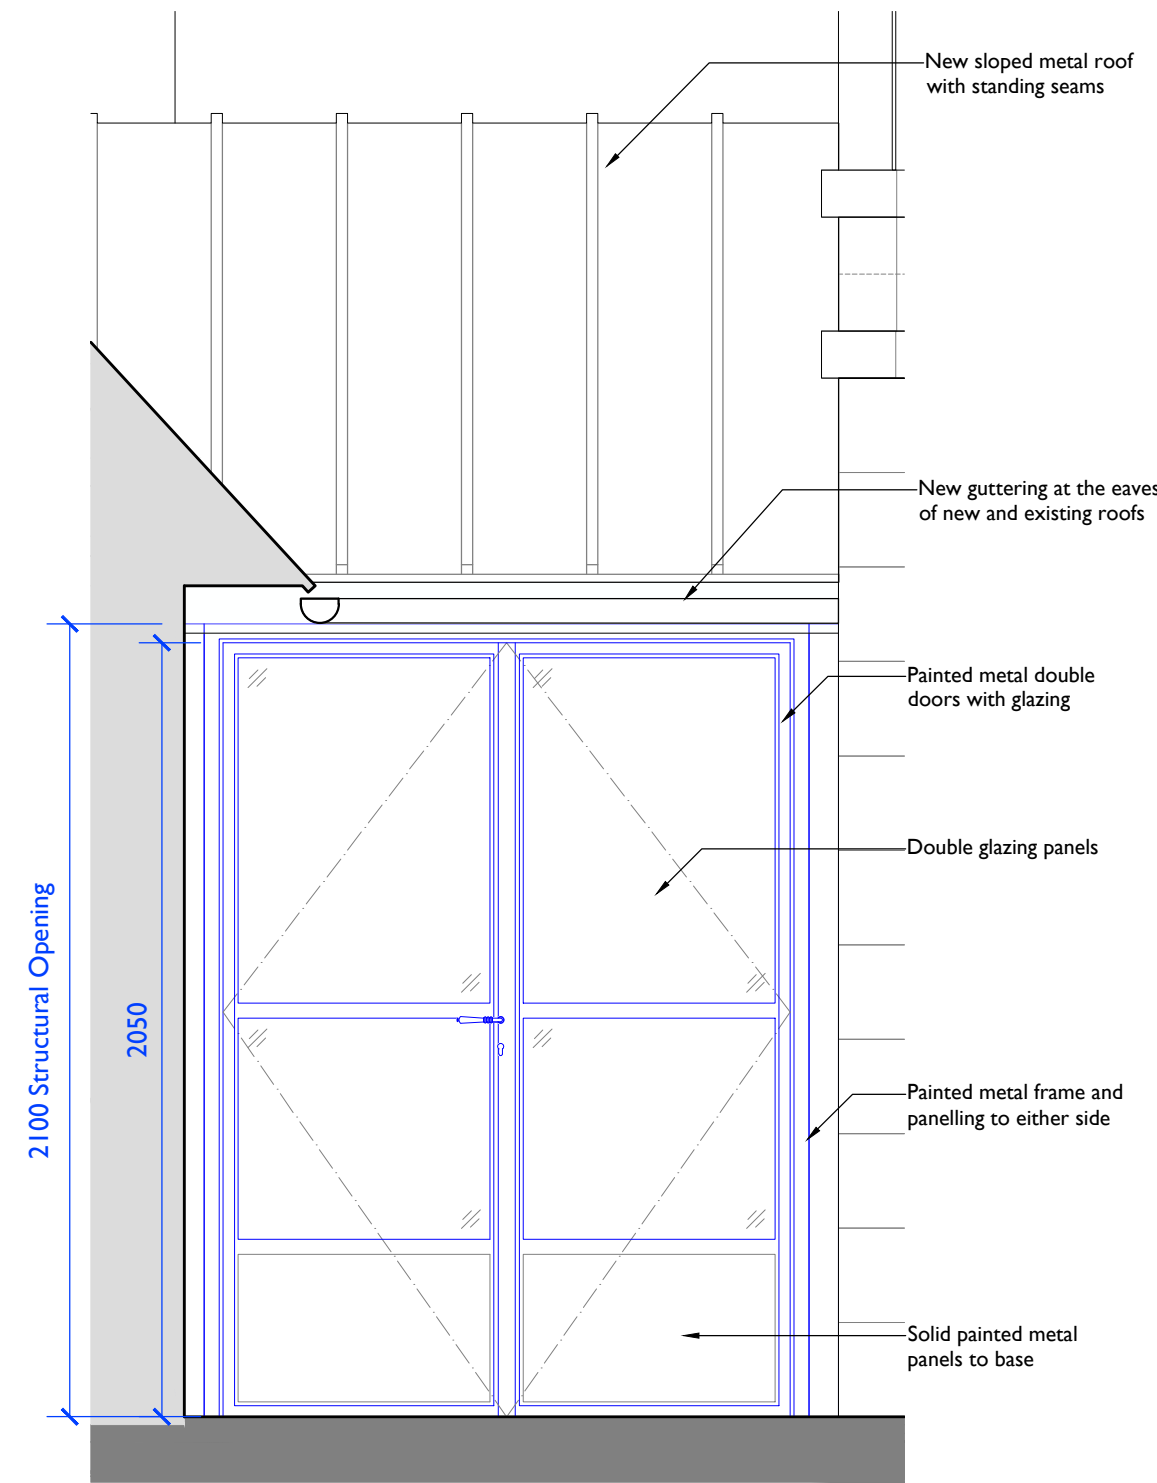


I External Door C - Elevation
5502 1:20 @ A1, 1:40 @ A3

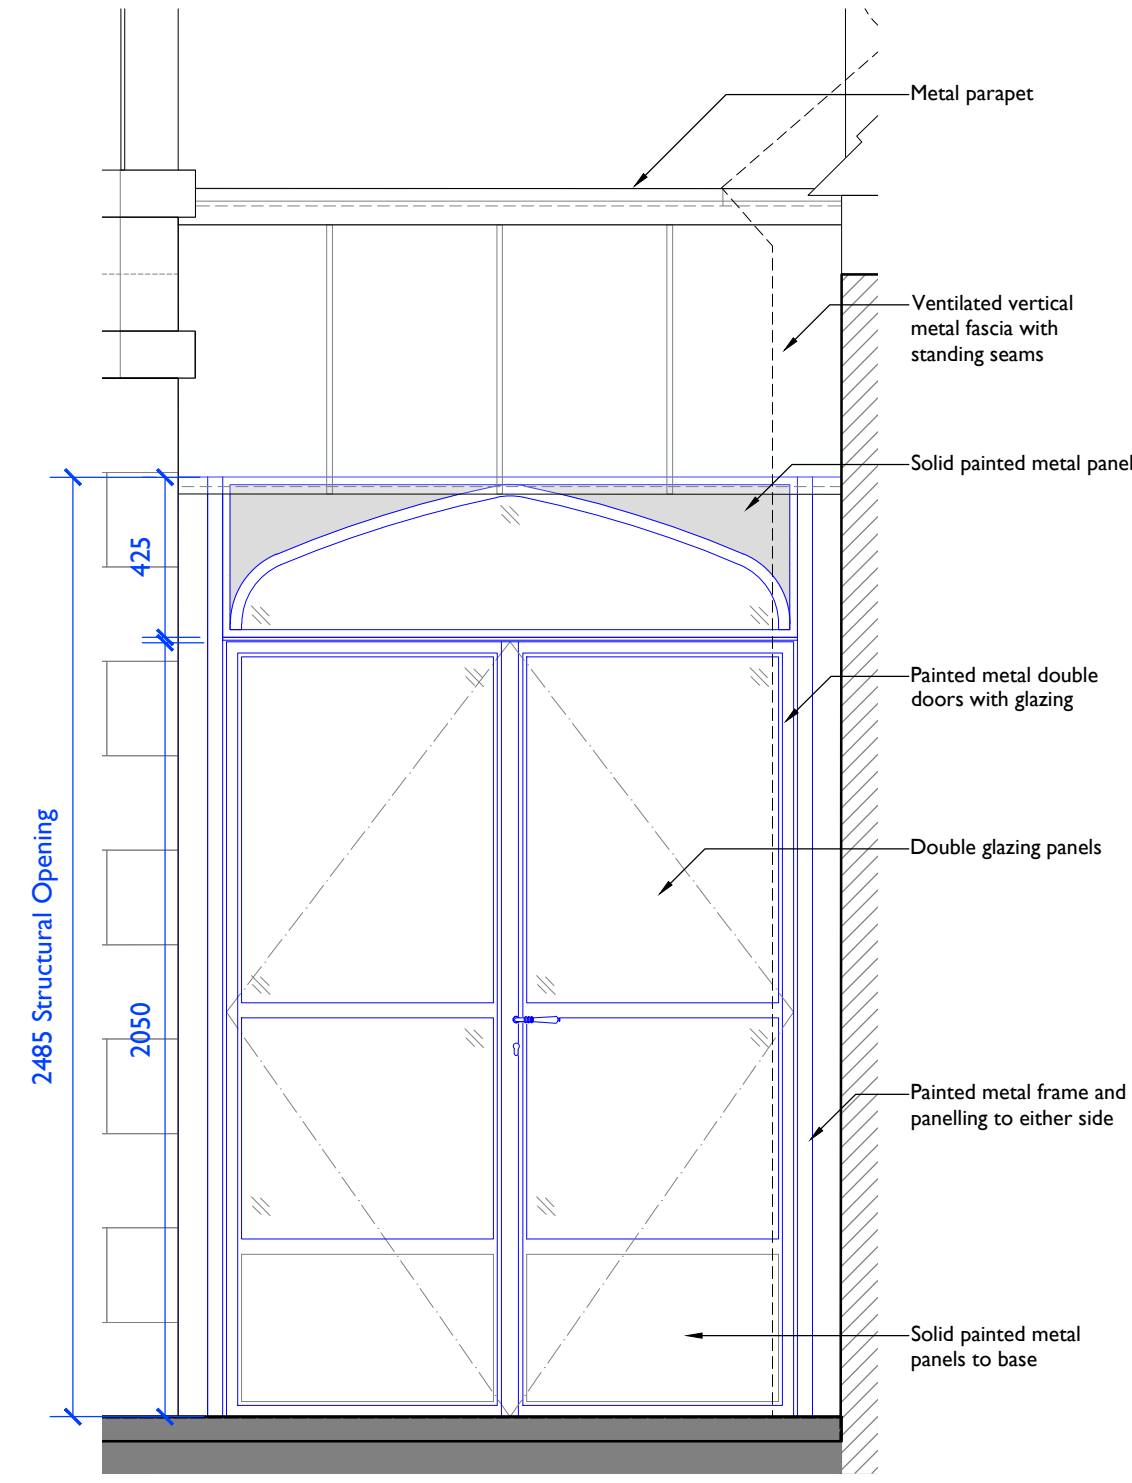


3 External Door D - Elevation
5502 1:20 @ A1, 1:40 @ A3

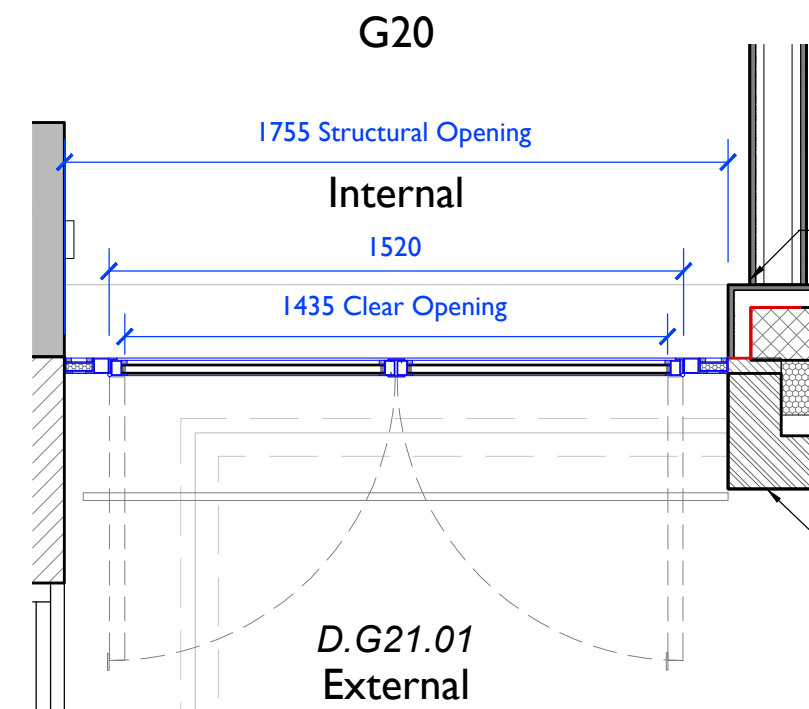


2 External Door C - Plan
5502 1:20 @ A1, 1:40 @ A3

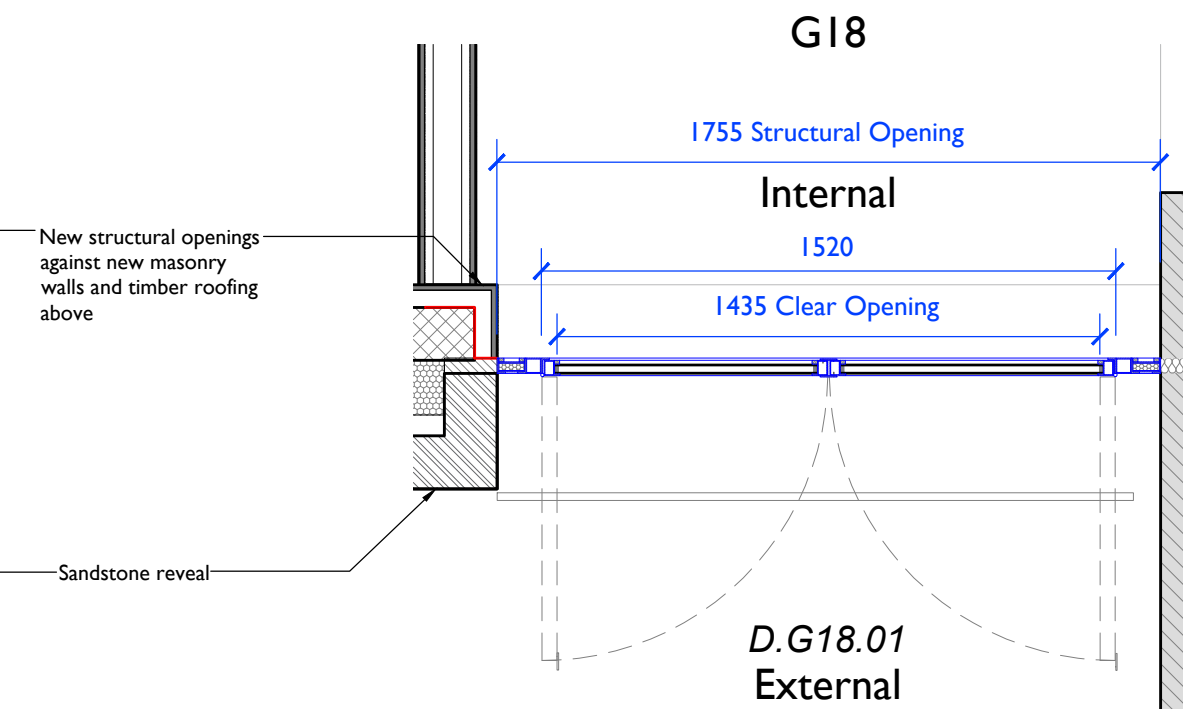


4 External Door D - Plan
5502 1:20 @ A1, 1:40 @ A3

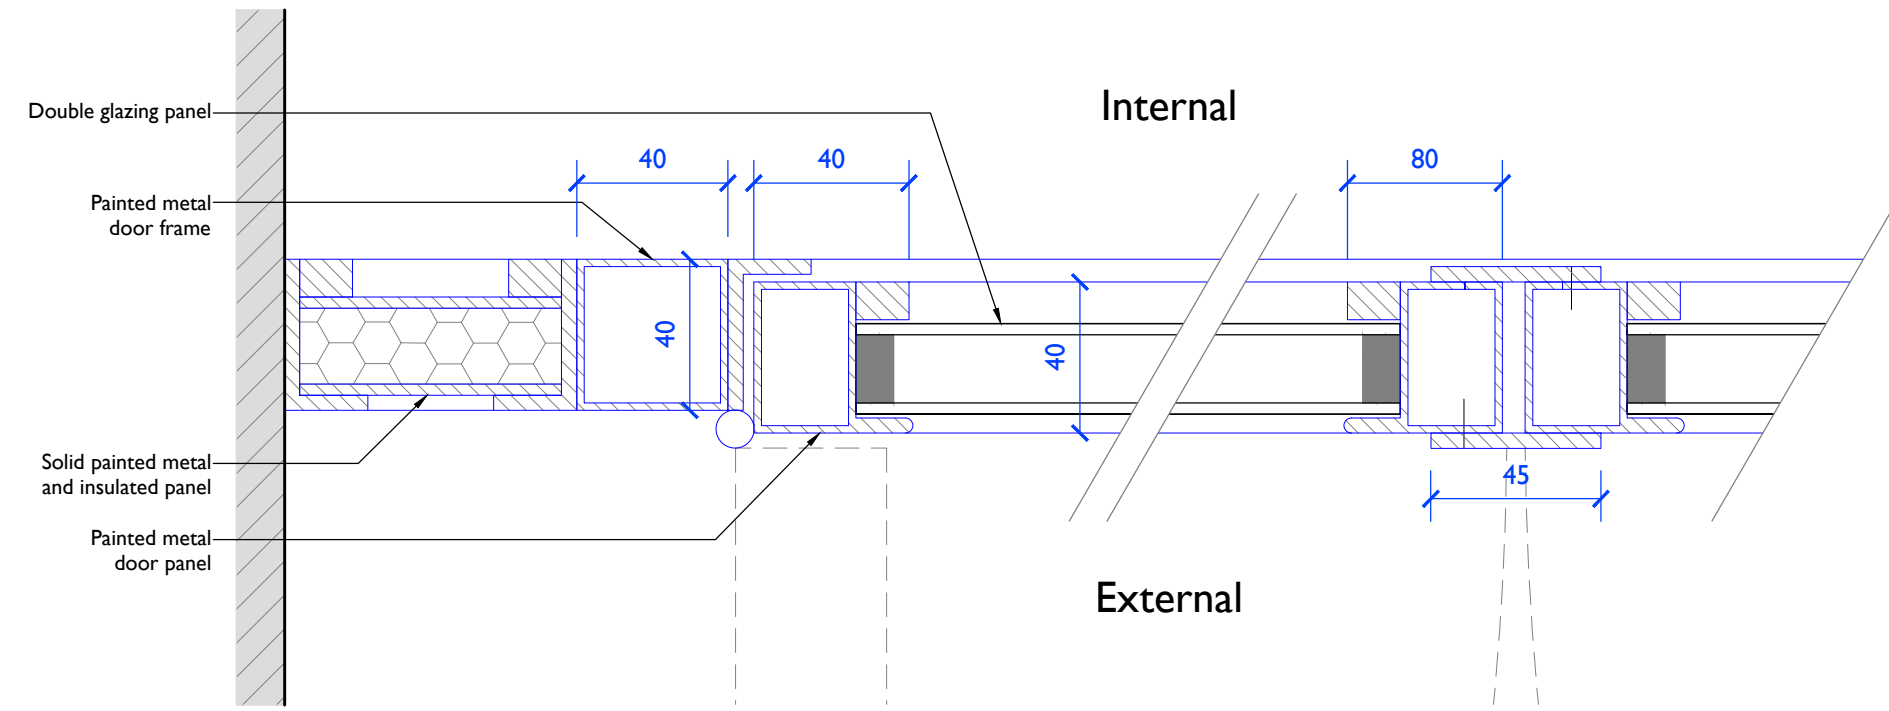

5 External Door A + B - Detail Plan / Glazing
5502 1:2 @ A1, 1:4 @ A3

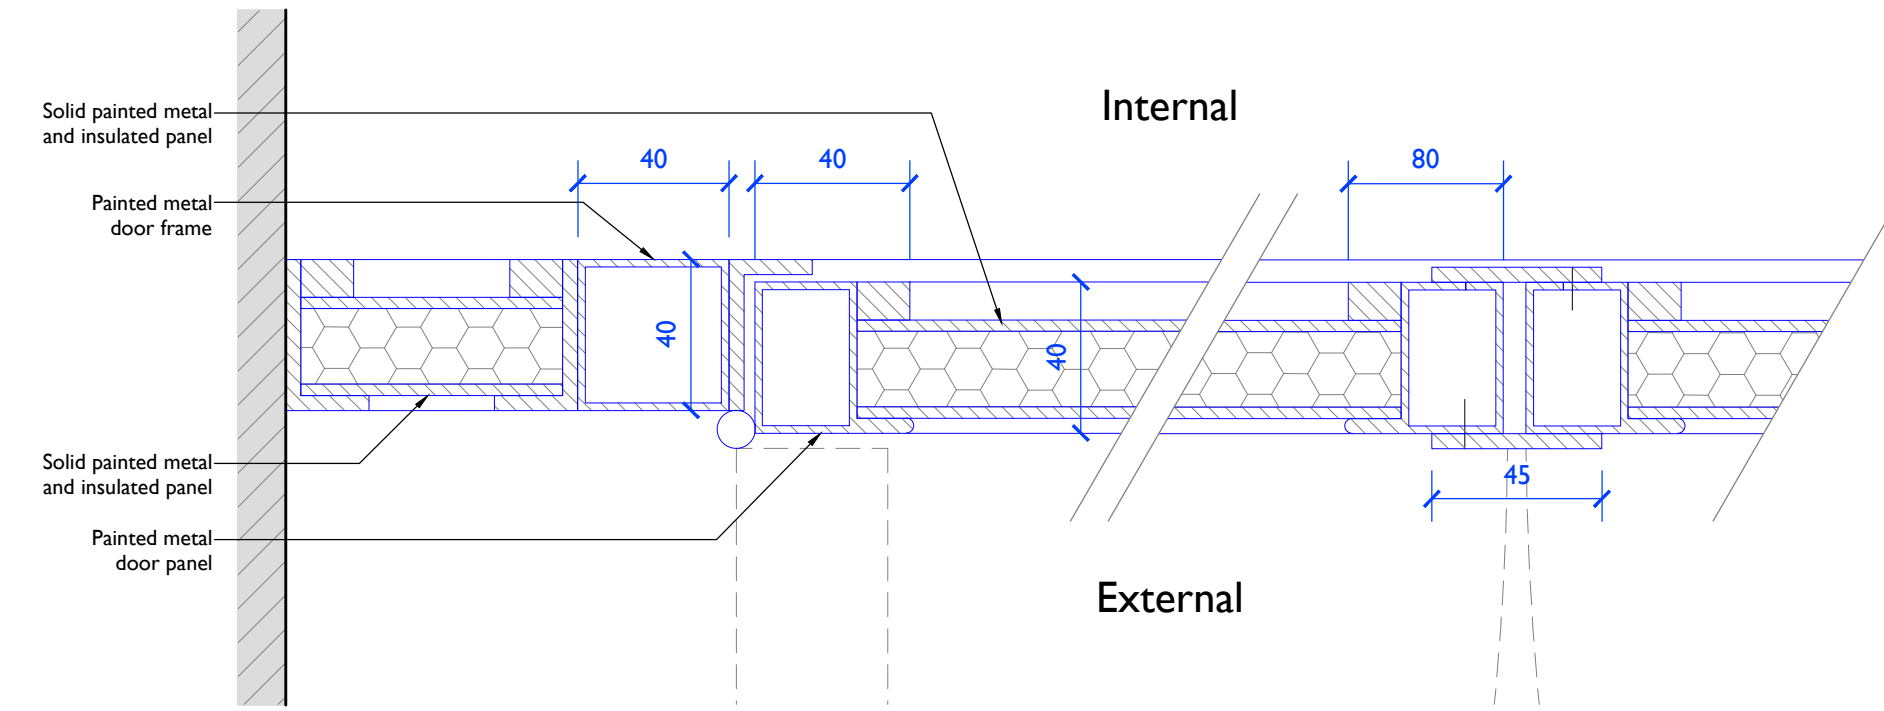


7 External Door A + B - Detail Plan / Solid Panel
5502 1:2 @ A1, 1:4 @ A3

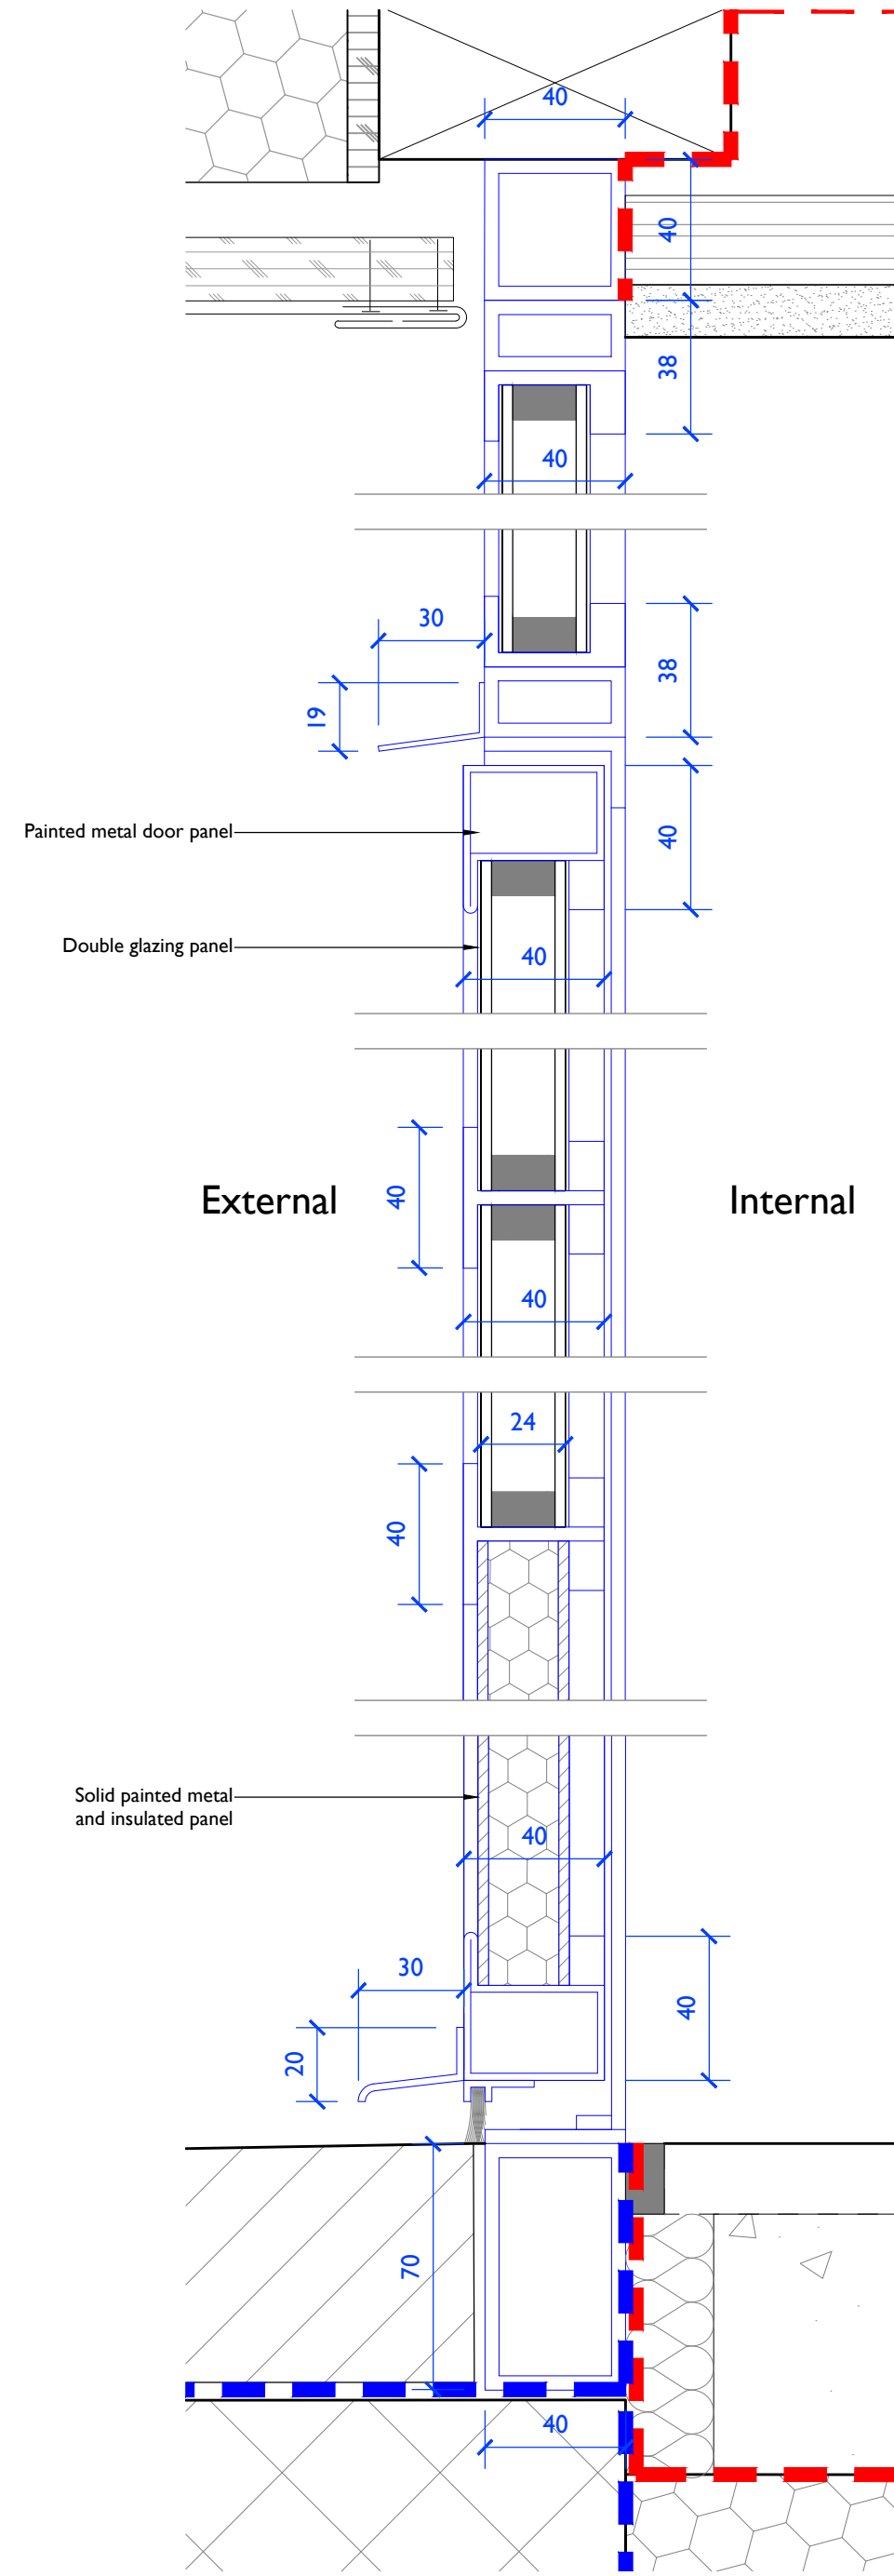



6 External Door A + B - Typical Detail Section
5502 1:2 @ A1, 1:4 @ A3

Notes: 12/12/2024 18:14:08
Drawings are based on survey data and may not accurately represent what is physically present.
Do not scale from this drawing. All dimensions are to be verified on site before proceeding with the work.
All dimensions are in millimeters unless noted otherwise.
Purcell shall be notified in writing of any discrepancies.

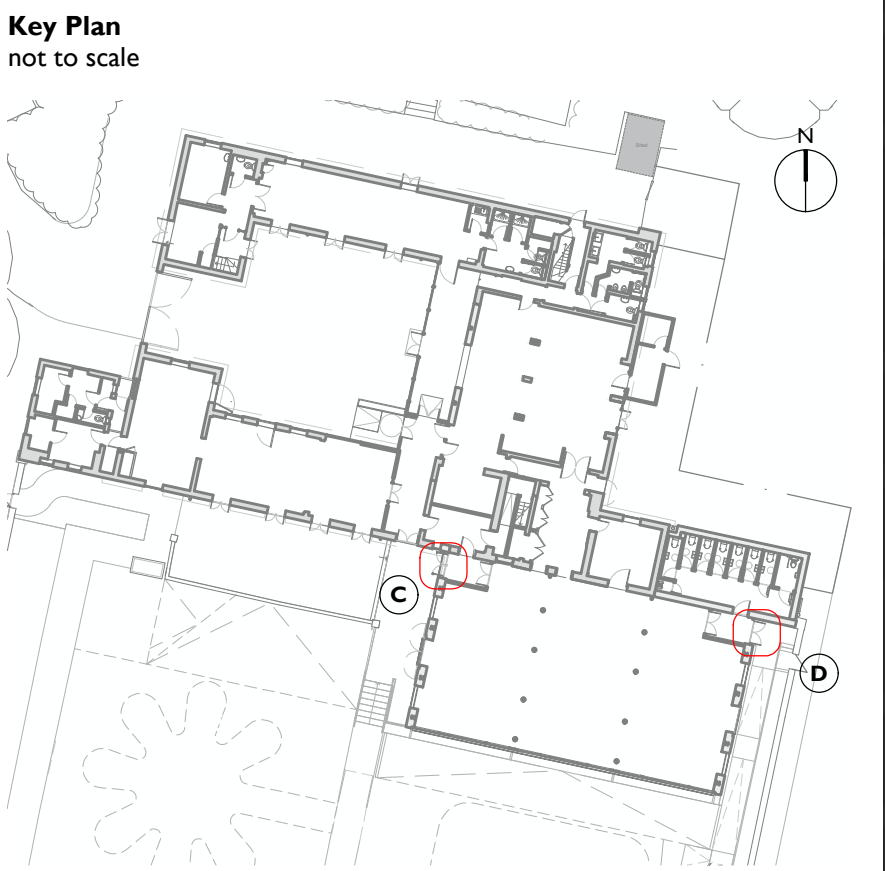

KEY:
Grey fill indicates existing building fabric

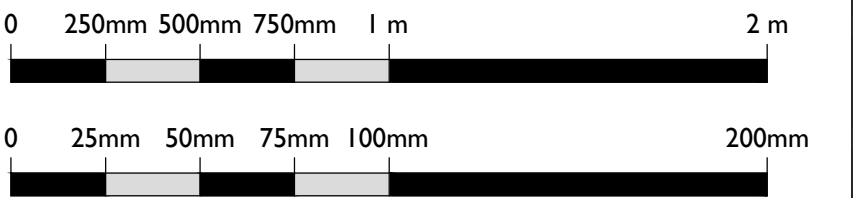

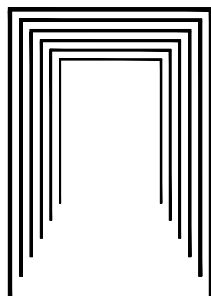C01	13/12/2024	JC	JC	For Discharge of Planning Conditions
REV	DATE	BY	CHK	DESCRIPTION
CLIENT				
RNSC Will Trust				
PROJECT				
Borde Hill Stables				
JOB NUMBER				
241720				
				
PURCELL				
TITLE				
Proposed Door Details				
Set 02				
SIZE	SCALE	LAST REVISED		DRAWN
A1L	1:20	13/12/2024		JS
REV	SUITABILITY/REASON FOR ISSUE			
C01	Planning			
DRAWING NAME				
241720-PUR-02-XX-DR-A-5502				
15 Bermondsey Square, Tower Bridge Road, London SE1 3UN				
© PURCELL 2019. PURCELL ® IS THE TRADING NAME OF PURCELL ARCHITECTURE LTD.				