




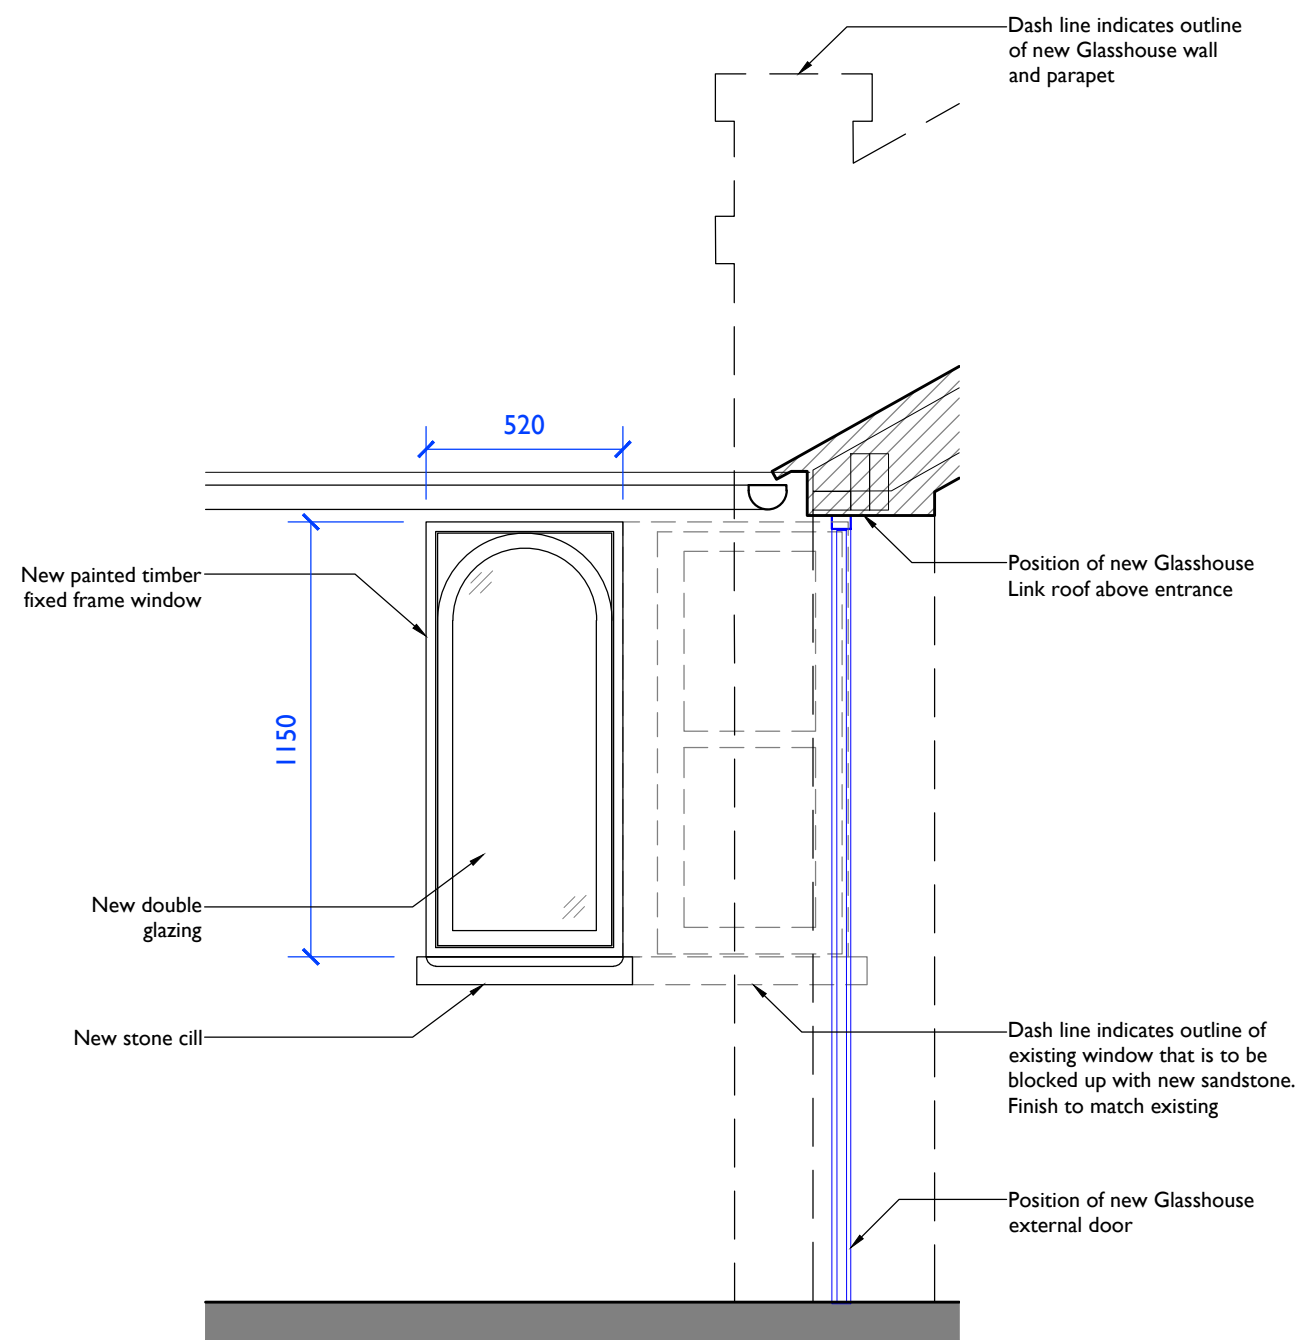


1 External Window A - Elevation
5511 1:20 @ A1, 1:40 @ A3

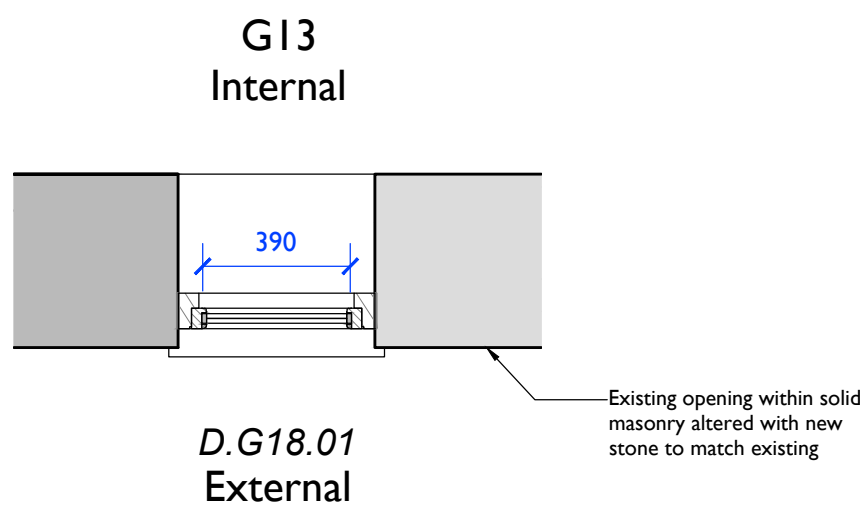

2 External Window A - Plan
5511 1:20 @ A1, 1:40 @ A3

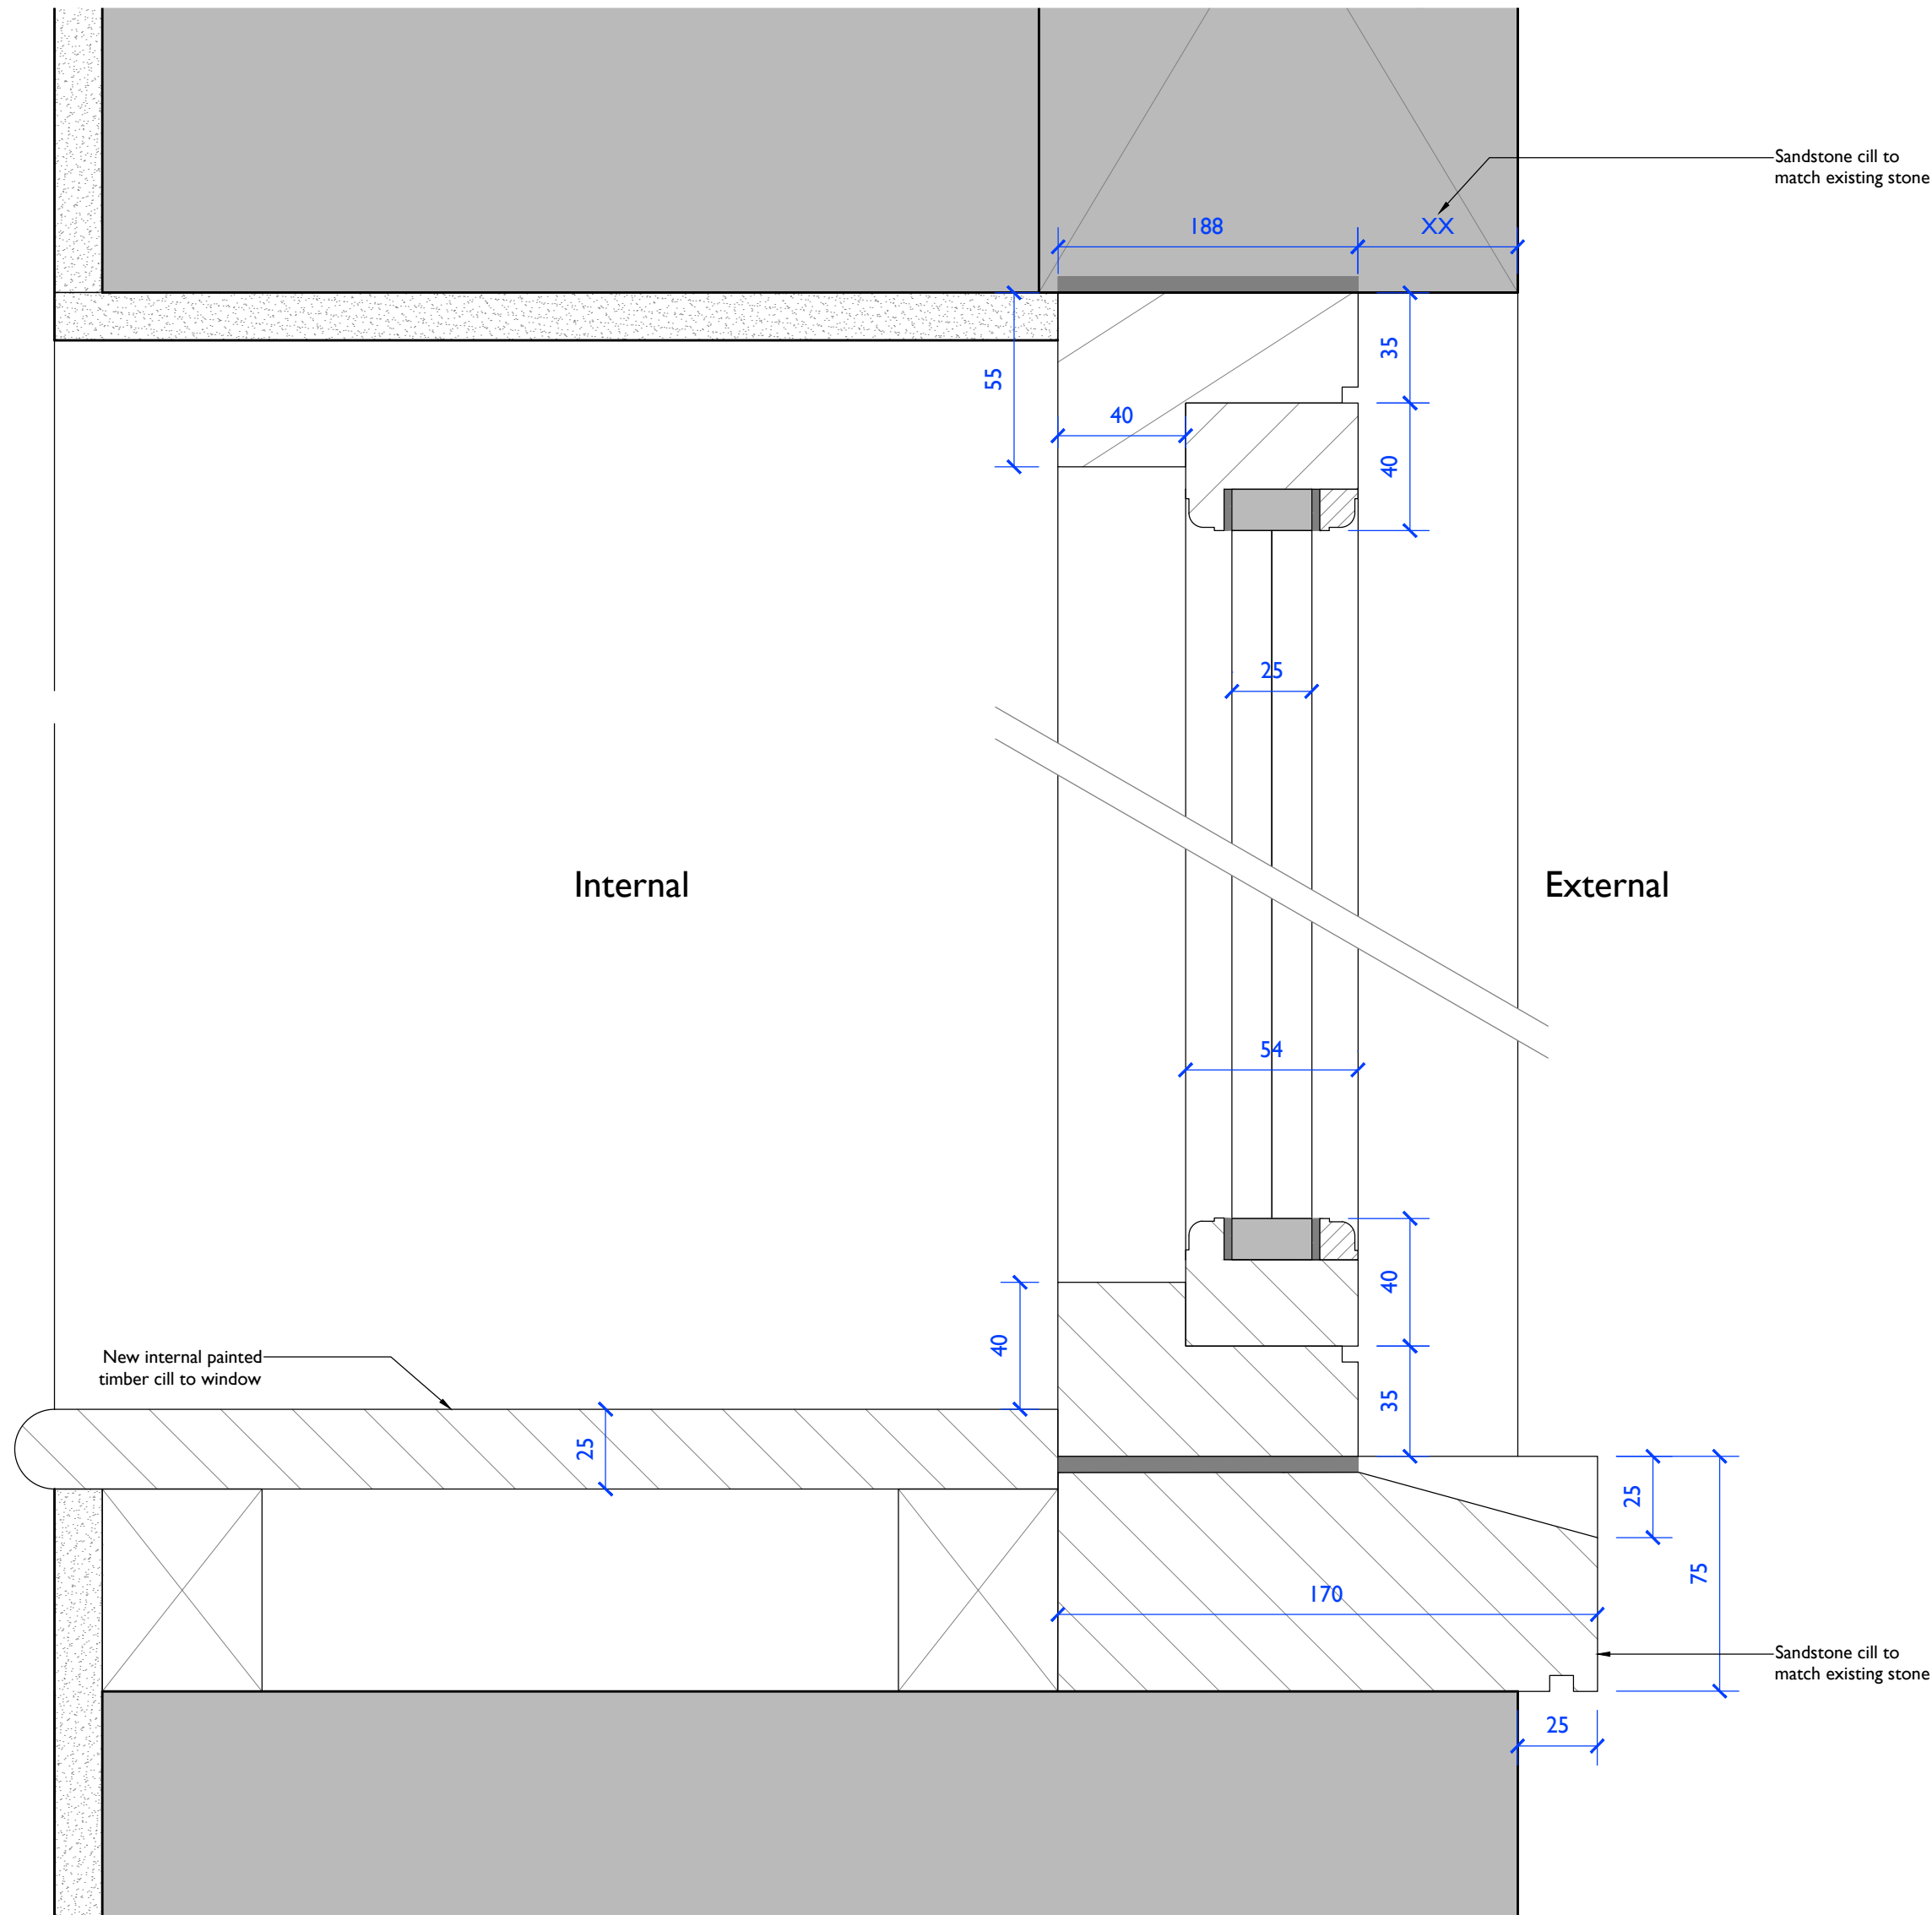

3 External Window A - Detail Section
5511 1:2 @ A1, 1:4 @ A3

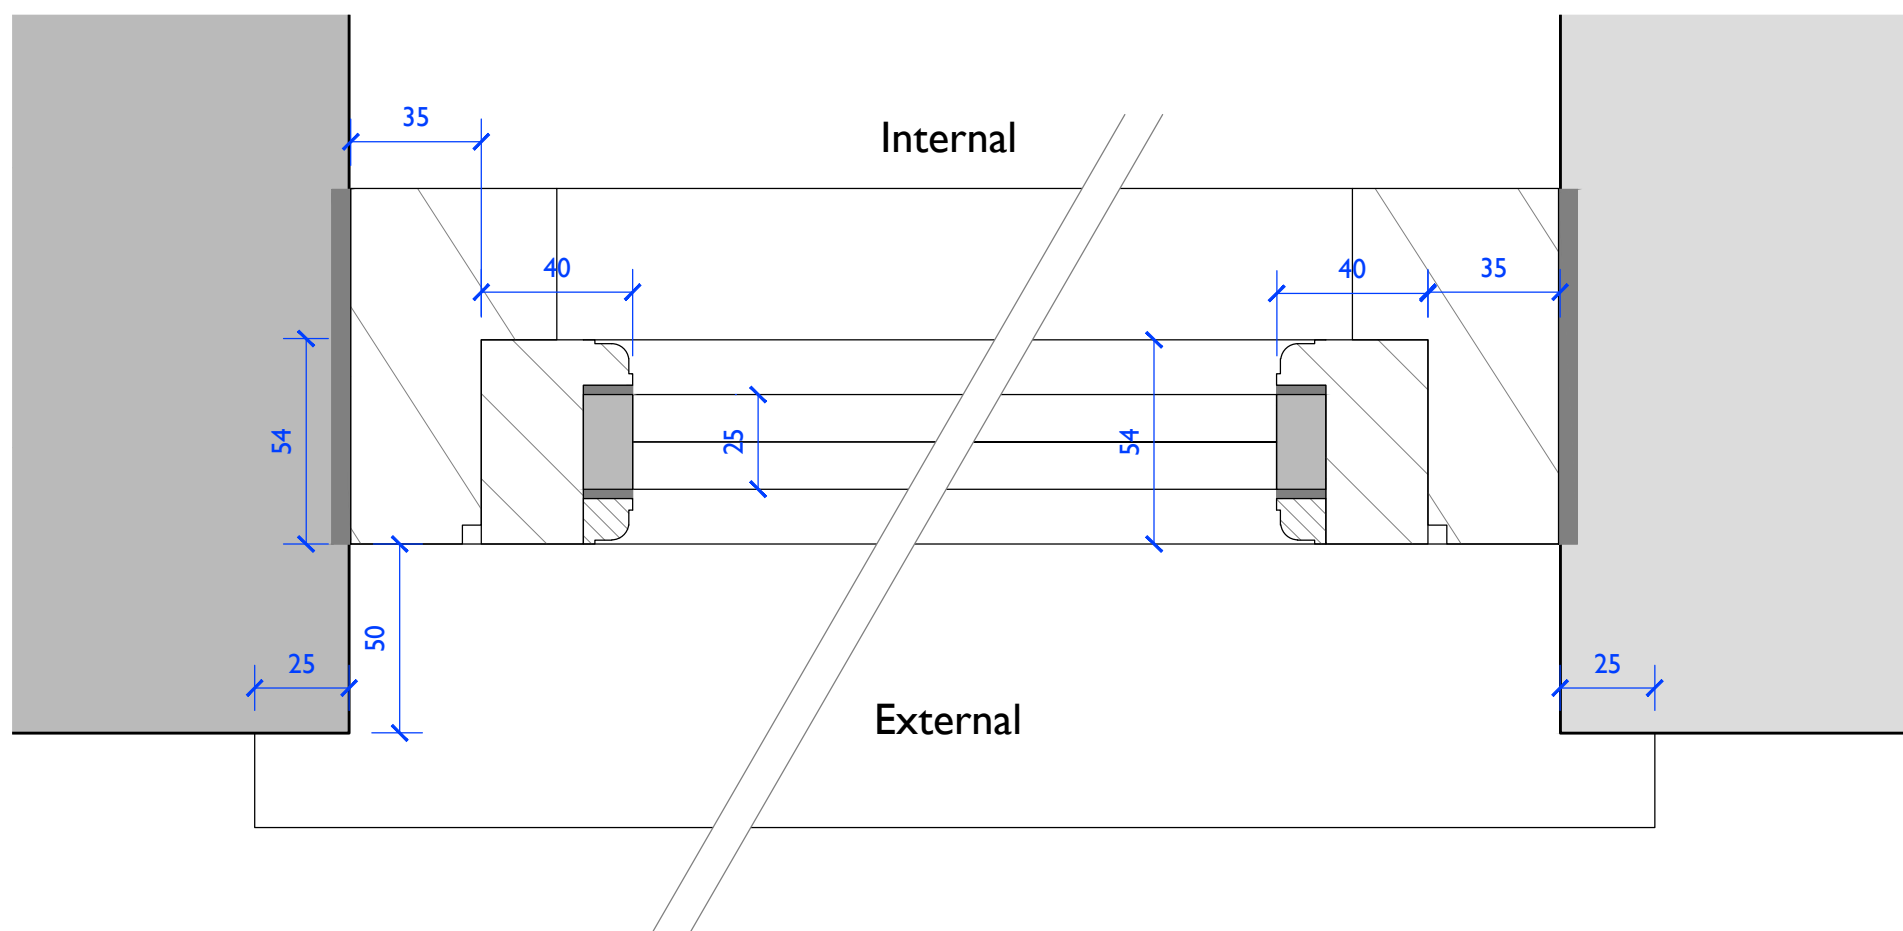

4 External Window A - Detail Plan
5511 1:2 @ A1, 1:4 @ A3


Notes: 12/12/2024 18:14:41

Drawings are based on survey data and may not accurately represent what is physically present.

Do not scale from this drawing. All dimensions are to be verified on site before proceeding with the work.


All dimensions are in millimeters unless noted otherwise.

Purcell shall be notified in writing of any discrepancies.

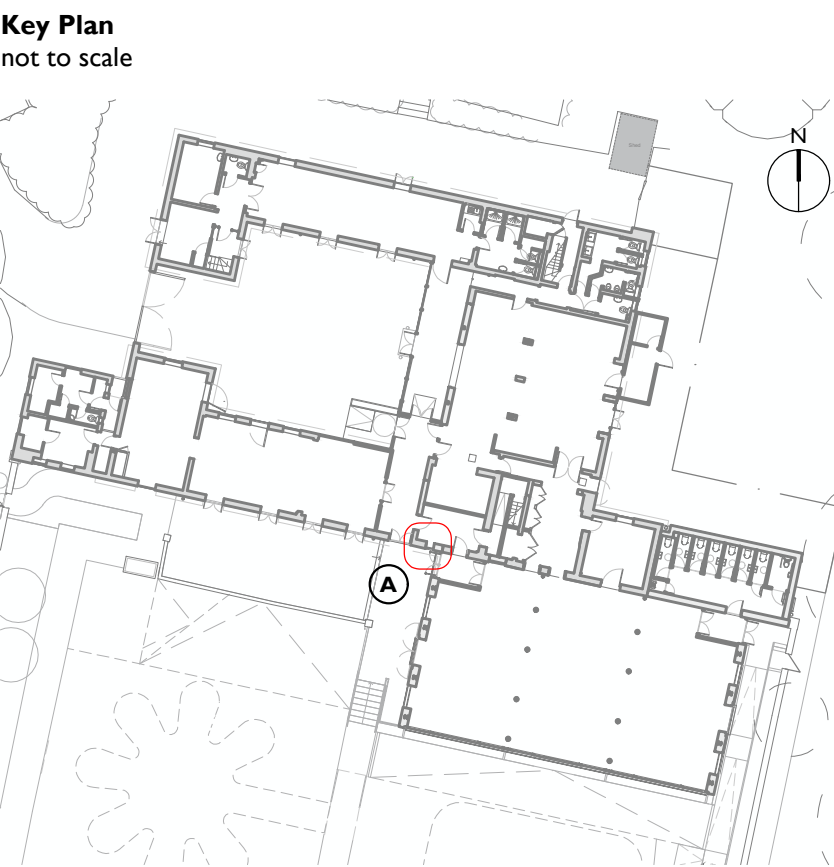

KEY:

Grey fill indicates existing building fabric

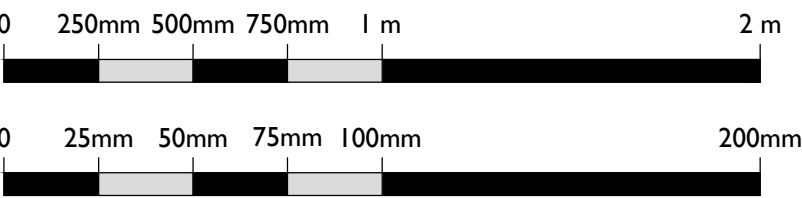

C01	13/12/2024	JC	JC	For Discharge of Planning Conditions
REV	DATE	BY	CHK	DESCRIPTION

CLIENT
RNSC Will Trust

PROJECT
Borde Hill Stables

JOB NUMBER
241720

PURCELL

TITLE
Proposed Window Details
Set 01

SIZE	SCALE	LAST REVISED	DRAWN	CHECKED
A1L	1:20	13/12/2024	JS	JC

REV
C01 Planning

DRAWING NAME
241720-PUR-02-XX-DR-A-5511