




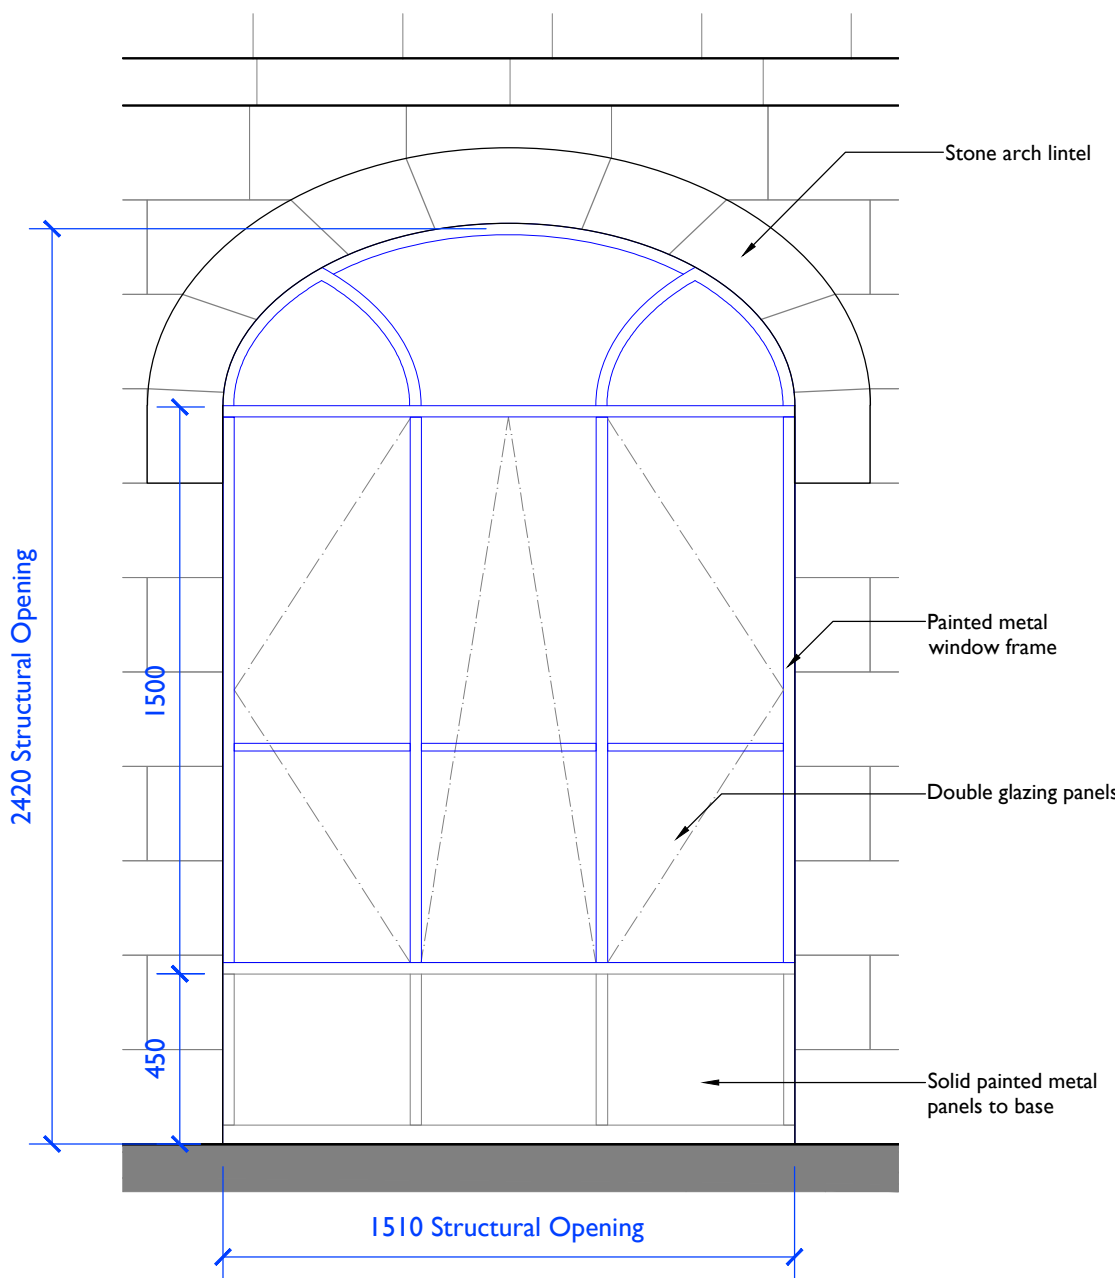


1 External Window B - Elevation
5512 1:20 @ A1: 1:40 @ A3

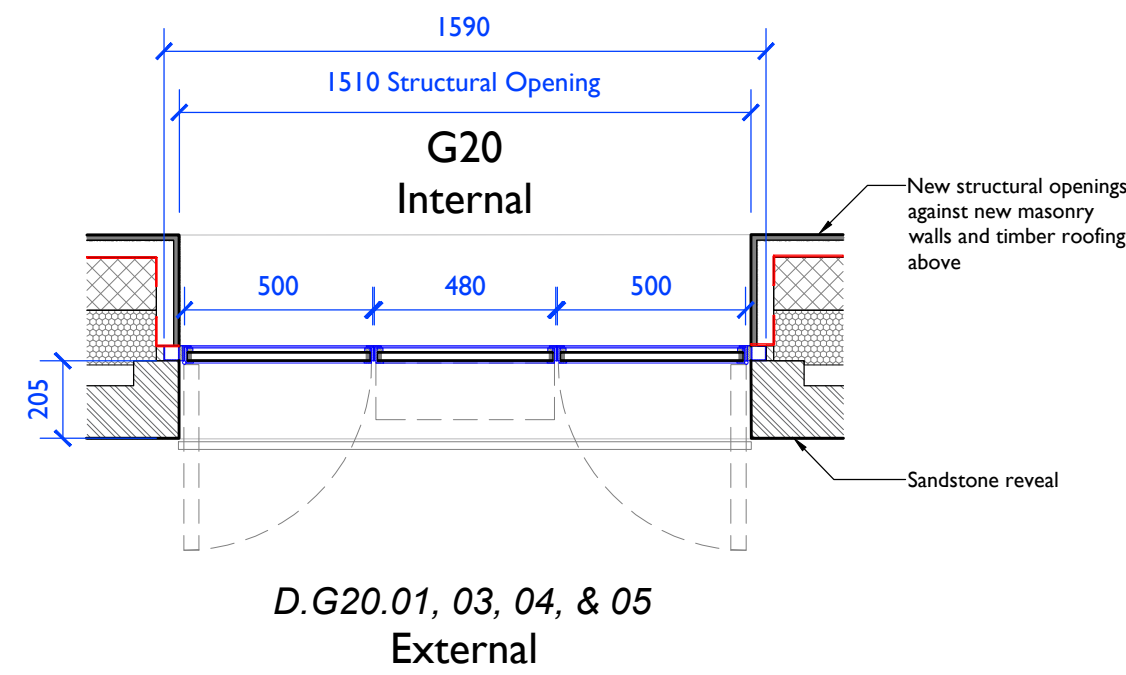


2 External Window B - Plan
5512 1:20 @ A1: 1:40 @ A3

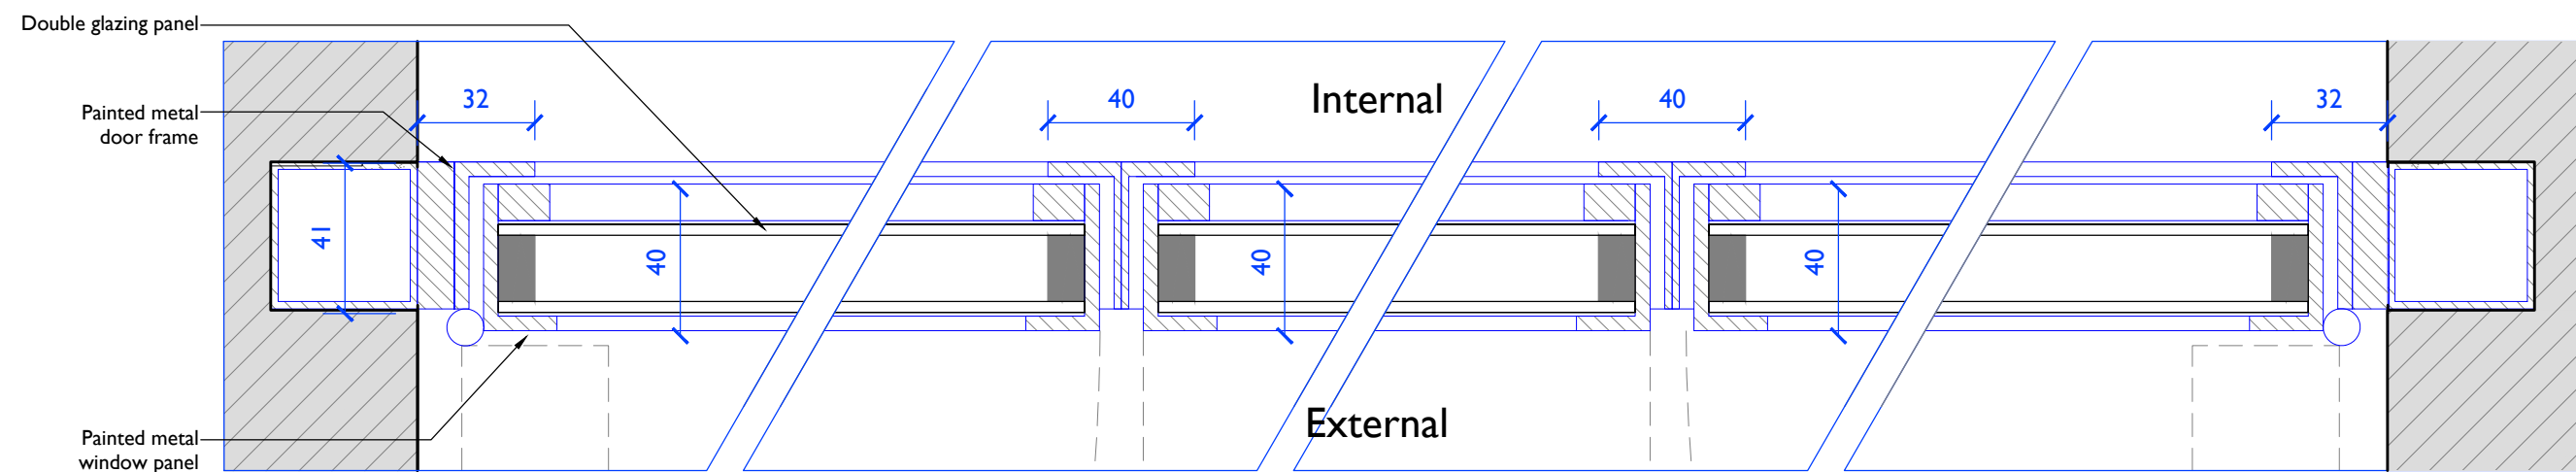

3 External Window B - Detail Plan / Glazing
5512 1:2 @ A1, 1:4 @ A3

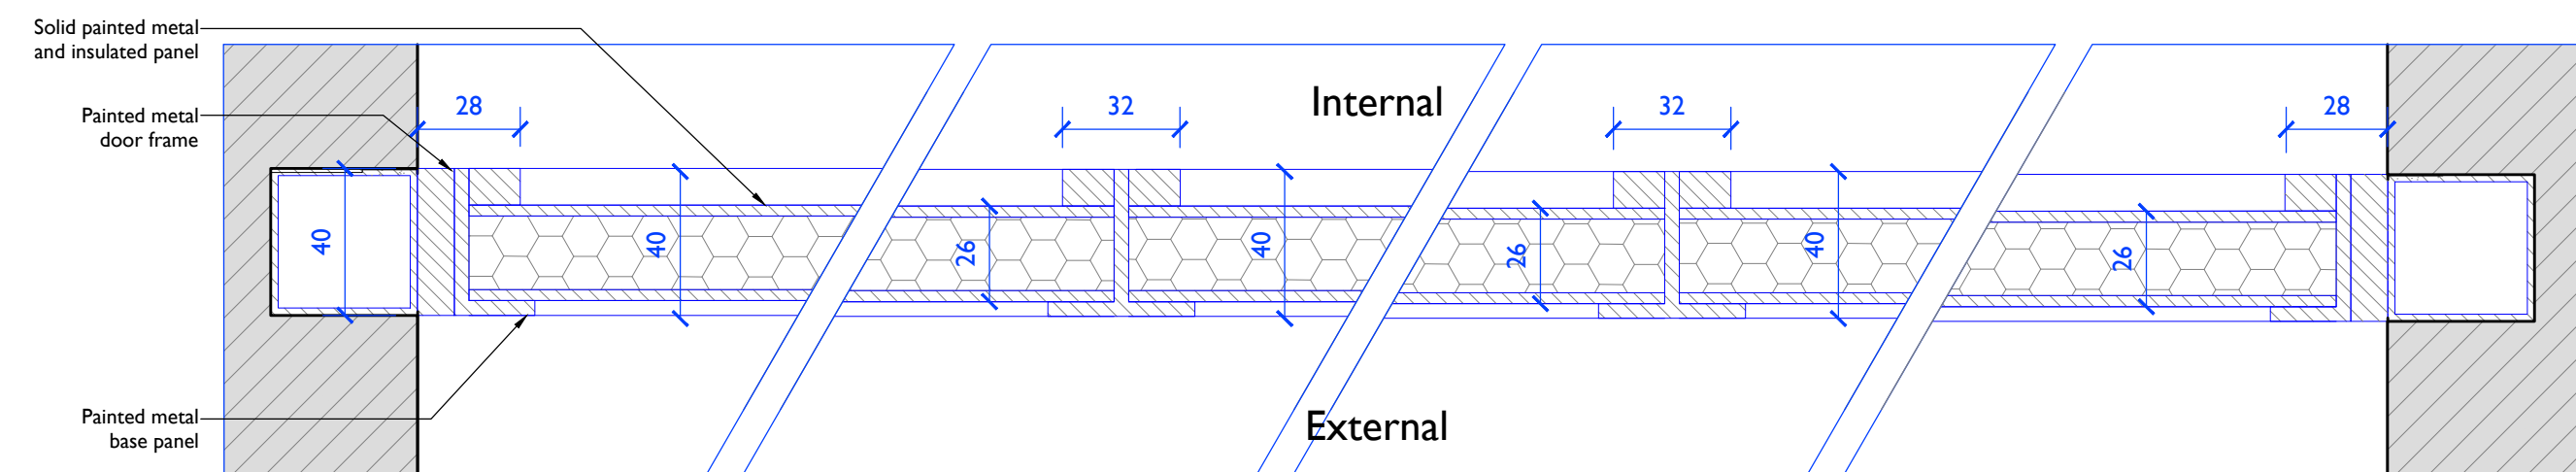

4 External Window B - Detail Plan / Solid Panel
5512 1:2 @ A1, 1:4 @ A3

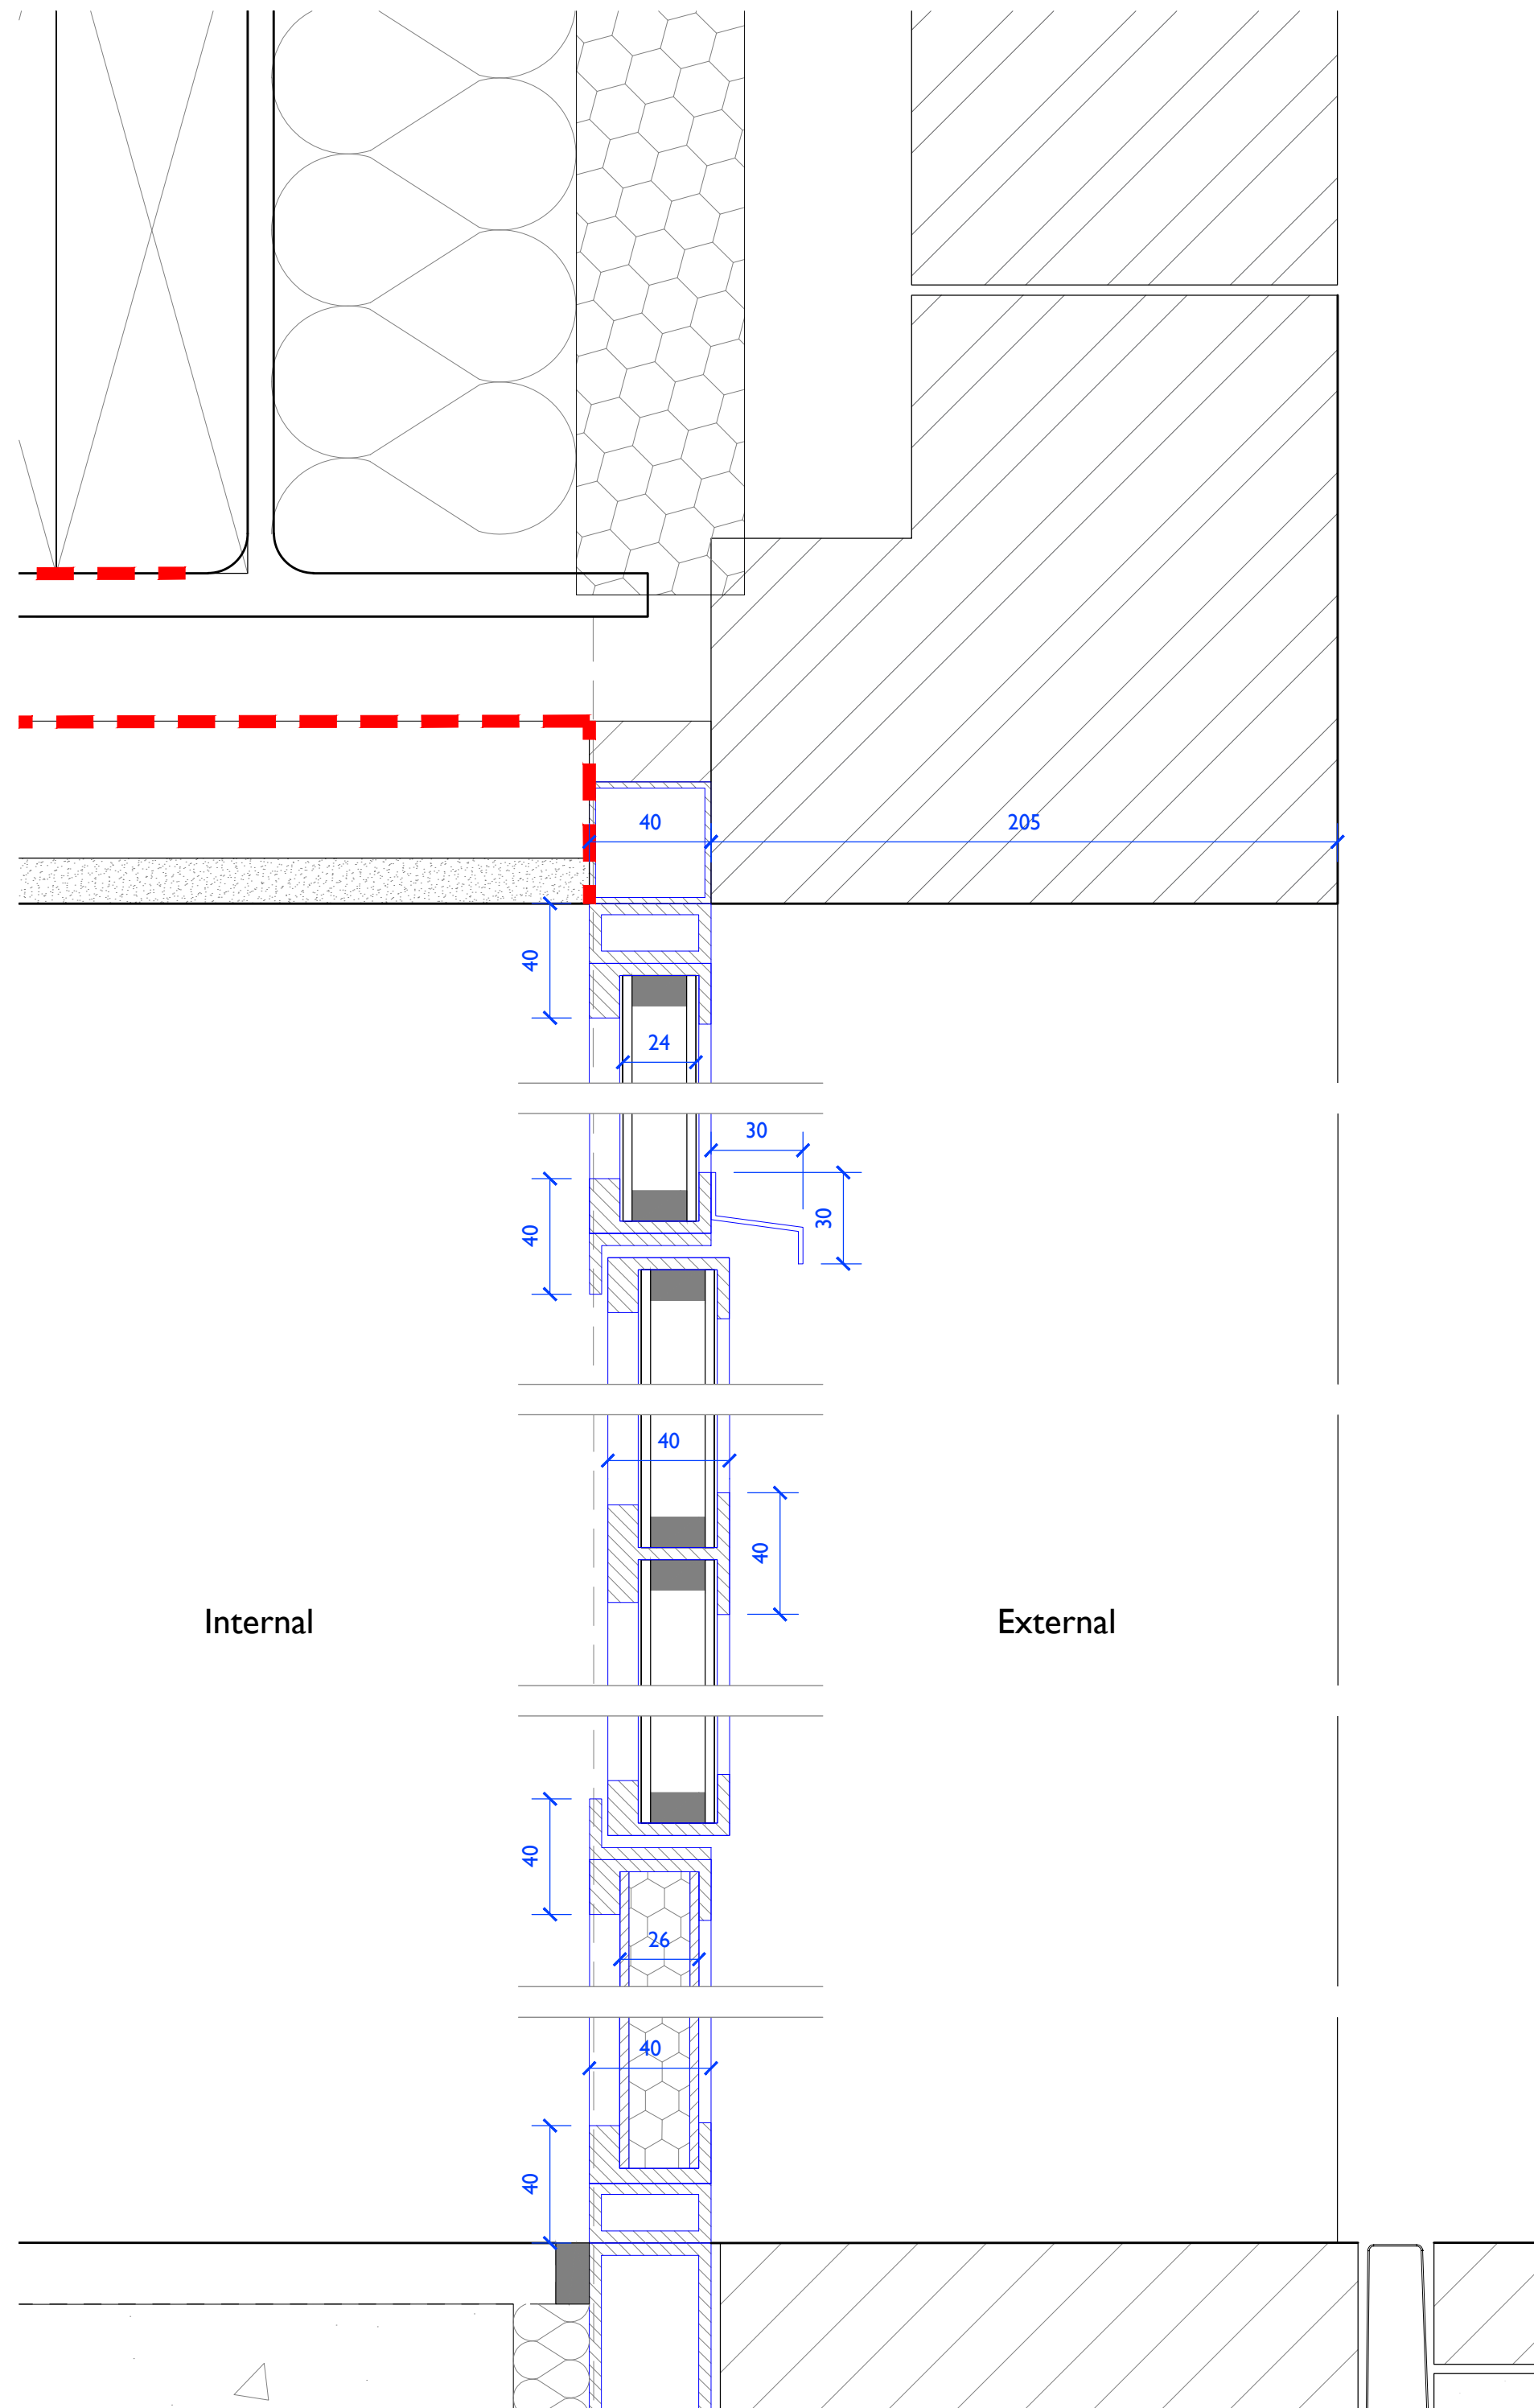

5 External Window A - Detail Section
5512 1:2 @ A1, 1:4 @ A3


Notes: 12/12/2024 18:15:14

Drawings are based on survey data and may not accurately represent what is physically present.

Do not scale from this drawing. All dimensions are to be verified on site before proceeding with the work.


All dimensions are in millimeters unless noted otherwise.

Purcell shall be notified in writing of any discrepancies.

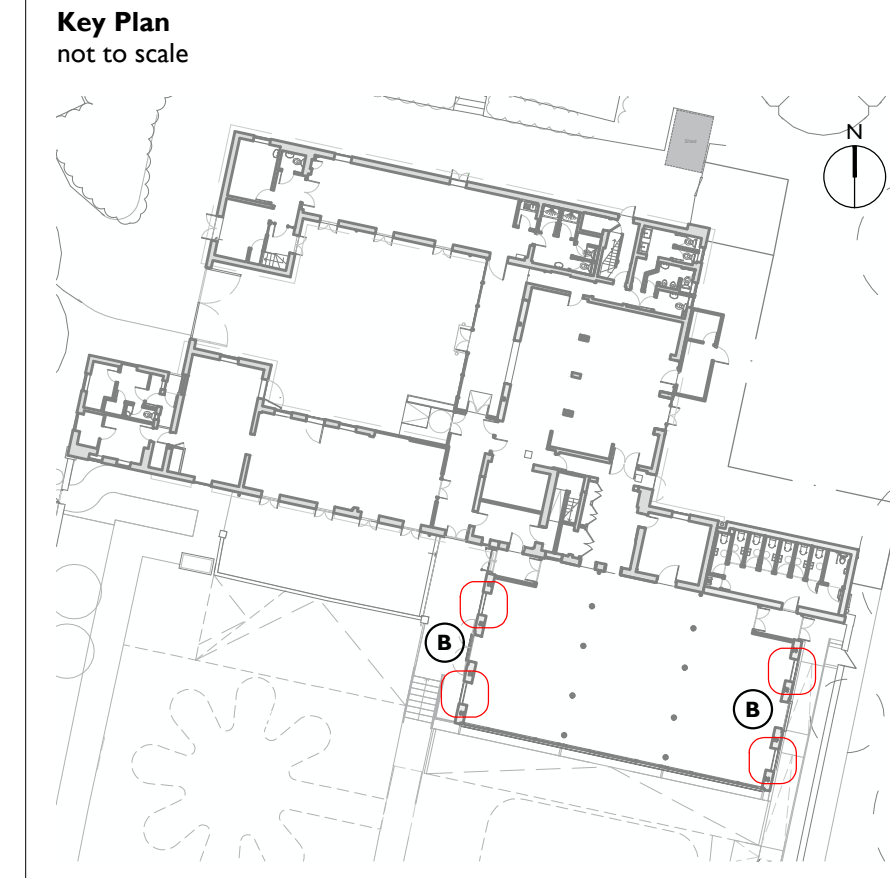

KEY:

Grey fill indicates existing building fabric

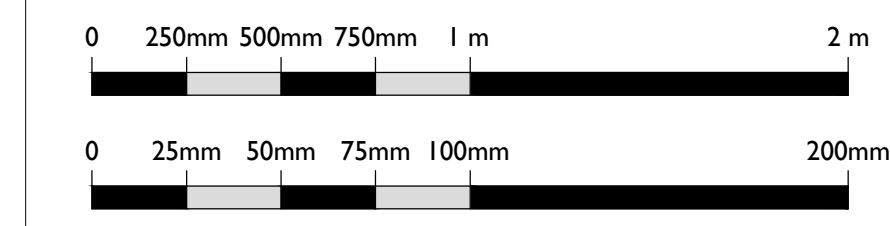

C01	13/12/2024	JC	JC	For Discharge of Planning Conditions
REV	DATE	BY	CHK	DESCRIPTION

CLIENT
RNSC Will Trust

PROJECT
Borde Hill Stables

JOB NUMBER
241720

PURCELL

TITLE
Proposed Window Details
Set 02

SIZE	SCALE	LAST REVISED	DRAWN	CHECKED
A1/L	1:20	13/12/2024	JS	JC
REV	SUITABILITY/REASON FOR ISSUE			
C01	Planning			
DRAWING NAME				
241720-PUR-02-XX-DR-A-5512				