


Specification - NATURAL STONE PAVING


Location	ALL EXTERNAL PAVED AREAS AS SHOWN ON HARDWORKS PLANS 1033-HP-01, 1033-HP-02, 1033-HP-03
Jointing	5MM ARDEX FLEX FS or similar approved COLOUR MATCHED TO SELECTED PAVING. COLOUR SAMPLES TO BE APPROVED BY CLIENT/DESIGNER
Natural Stone Paving	Paving: DIJON LIMESTONE, TUMBLED, 600MM X RANDOM X 30MM Step Treads: DIJON LIMESTONE, TUMBLED, BULLNOSE & DRIP LINE ON ALL FREE EDGES 500 x RANDOM x 30MM Supplier: MANDARIN STONE Refer to Laying Notes
Mortar	40MM FULL BED OF MORTAR IN ACCORDANCE WITH ENGINEERS' SPECIFICATION
Concrete	IN-SITU CONCRETE FOUNDATION IN ACCORDANCE WITH ENGINEERS' SPECIFICATION
Sub-Base	WELL COMPACTED DTp TYPE 1 IN ACCORDANCE WITH ENGINEERS' SPECIFICATION
Geotextile Membrane	T1000 TERRAM or similar approved
Laying Notes	1. NATURAL STONE TERRACE PAVING TO BE LAID IN 600MM WIDE ROWS X RANDOM LENGTHS 2. NO CROSSING JOINTS 3. GAPS BETWEEN JOINT LINES TO BE A MINIMUM OF 150MM
Engineers' Spec	WEBB YATES Drawing Ref: J5114-C-DR-0200

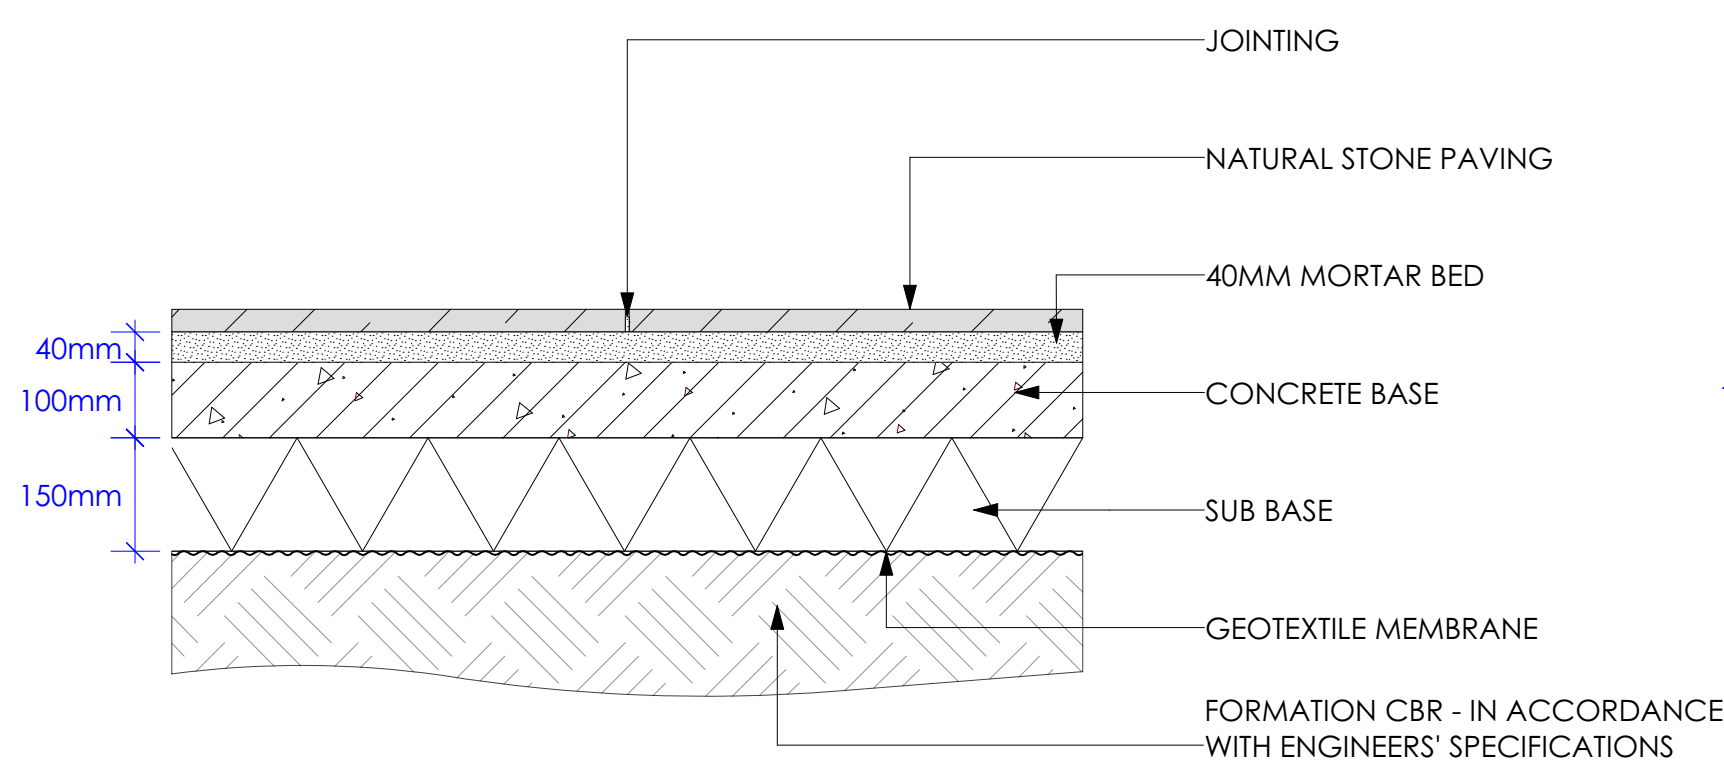

1 TYPICAL SECTION - NATURAL STONE PAVING
Scale: 1:10

Specification - RESTORED BRICK PATHS

Location	ALL EXTERNAL BRICK PATHS MARKED ON HARDWORKS PLANS FOR RESTORATION 1033-HP-01, 1033-HP-02, 1033-HP-03
Jointing	2-5MM CLOSE JOINTS IN ACCORDANCE WITH BS 7533:3 KILN DRIED SILICA SAND
Brick Pavers	Bricks: LIFT, CLEAN AND REUSE AS MUCH OF EXISTING BRICK AS POSSIBLE. IF ADDITIONAL BRICKS ARE REQUIRED - THESE SHOULD BE RECLAIMED AND COLOUR MATCHED TO EXISTING. Supplier: BORDE HILL / or approved reclamation yard Refer to Laying Notes
Mortar	40MM FULL BED OF SAND IN ACCORDANCE WITH ENGINEERS' SPECIFICATION
Sub-Base	WELL COMPACTED DTp TYPE 1 IN ACCORDANCE WITH ENGINEERS' SPECIFICATION
Geotextile Membrane	T1000 TERRAM or similar approved
Laying Notes	1. BRICKS TO BE LAID FOLLOWING THE SAME PATTERN AS EXISTING PATHS
Engineers' Spec	WEBB YATES Drawing Ref: J5114-C-DR-0200

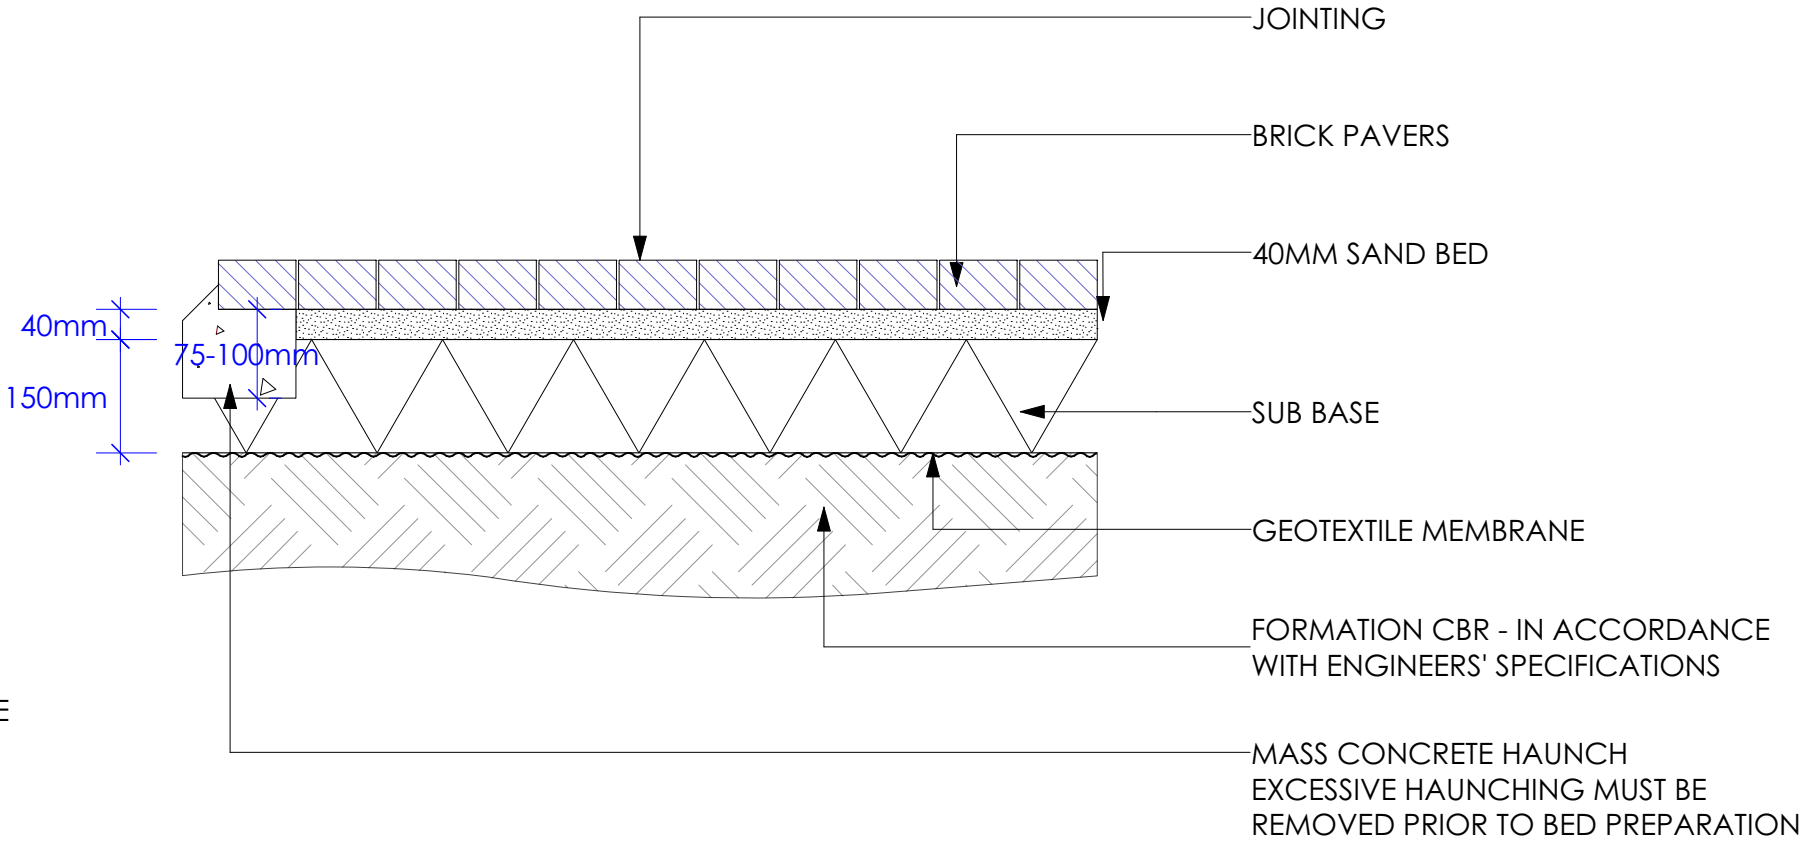

2 TYPICAL SECTION, BRICK PAVERS
Scale: 1:10

No.	Date	Revision Notes
Ann-Marie Powell GARDENS Ann-Marie Powell Gardens Ltd. Heath Farm, Heath Road East Petersfield, Hampshire GU31 4HT 01730 825 650		
Project Name		BORDE HILL - STABLES/WALLED GARDEN
Client		Borde Hill Garden, Borde Hill Lane, Haywards Heath, West Sussex RH16 1XP
Sheet Title		TYPICAL PAVING DETAIL
File Name		1033 BH Details 2023.11.15.vwx
Drawn By	CB	Scale 1:10 @ ISO A2
Revision Date		Sheet No.
Date	2023.11.15	1033-CD-01-
INDICATIVE DRAWINGS ONLY, NOT TO BE USED FOR COSTING OR DIMENSIONING		