


Specification

Location	SEVERAL FRONT AND REAR GARDEN PEDESTRIAN PATHWAYS
Adjoining Planting	INSTALLED 5-10MM BELOW EDGING (FINISHED MULCH LEVEL)
Metal Edging	STEELSCAPES MILD STEEL EDGING - 150 X 6 X 2000MM TO BE INSTALLED FLUSH WITH GRAVEL SURFACE, EDGING TO BE FIXED WITH 450MM IRON STAKES AT A MINIMUM OF 850MM APART SECURED BY 6MM THICK PLATE ACROSS THE REAR OF THE JOIN, JOIN TO BE SET BELOW TOP EDGE, AS PER MANUFACTURER'S SPECIFICATION
Self-Binding Gravel	BREEDON GOLDEN AMBER GRAVEL LAYING TECHNIQUE SPREAD TO A DEPTH OF 70/75MM IN ORDER TO ACHIVE A COMPACTED THICKNESS OF 50MM PER MANUFACTURERS SPECIFICATIONS Breedon must be laid with a cross fall or camber for drainage. Refer to masterplan for levels and falls
Sub-Base	150MM WELL COMPACTED DTp TYPE 1 If soil is soft then a greater depth may be required in order to provide a stable base for the driveway
Geotextile	T1000 TERRAM or similar approved

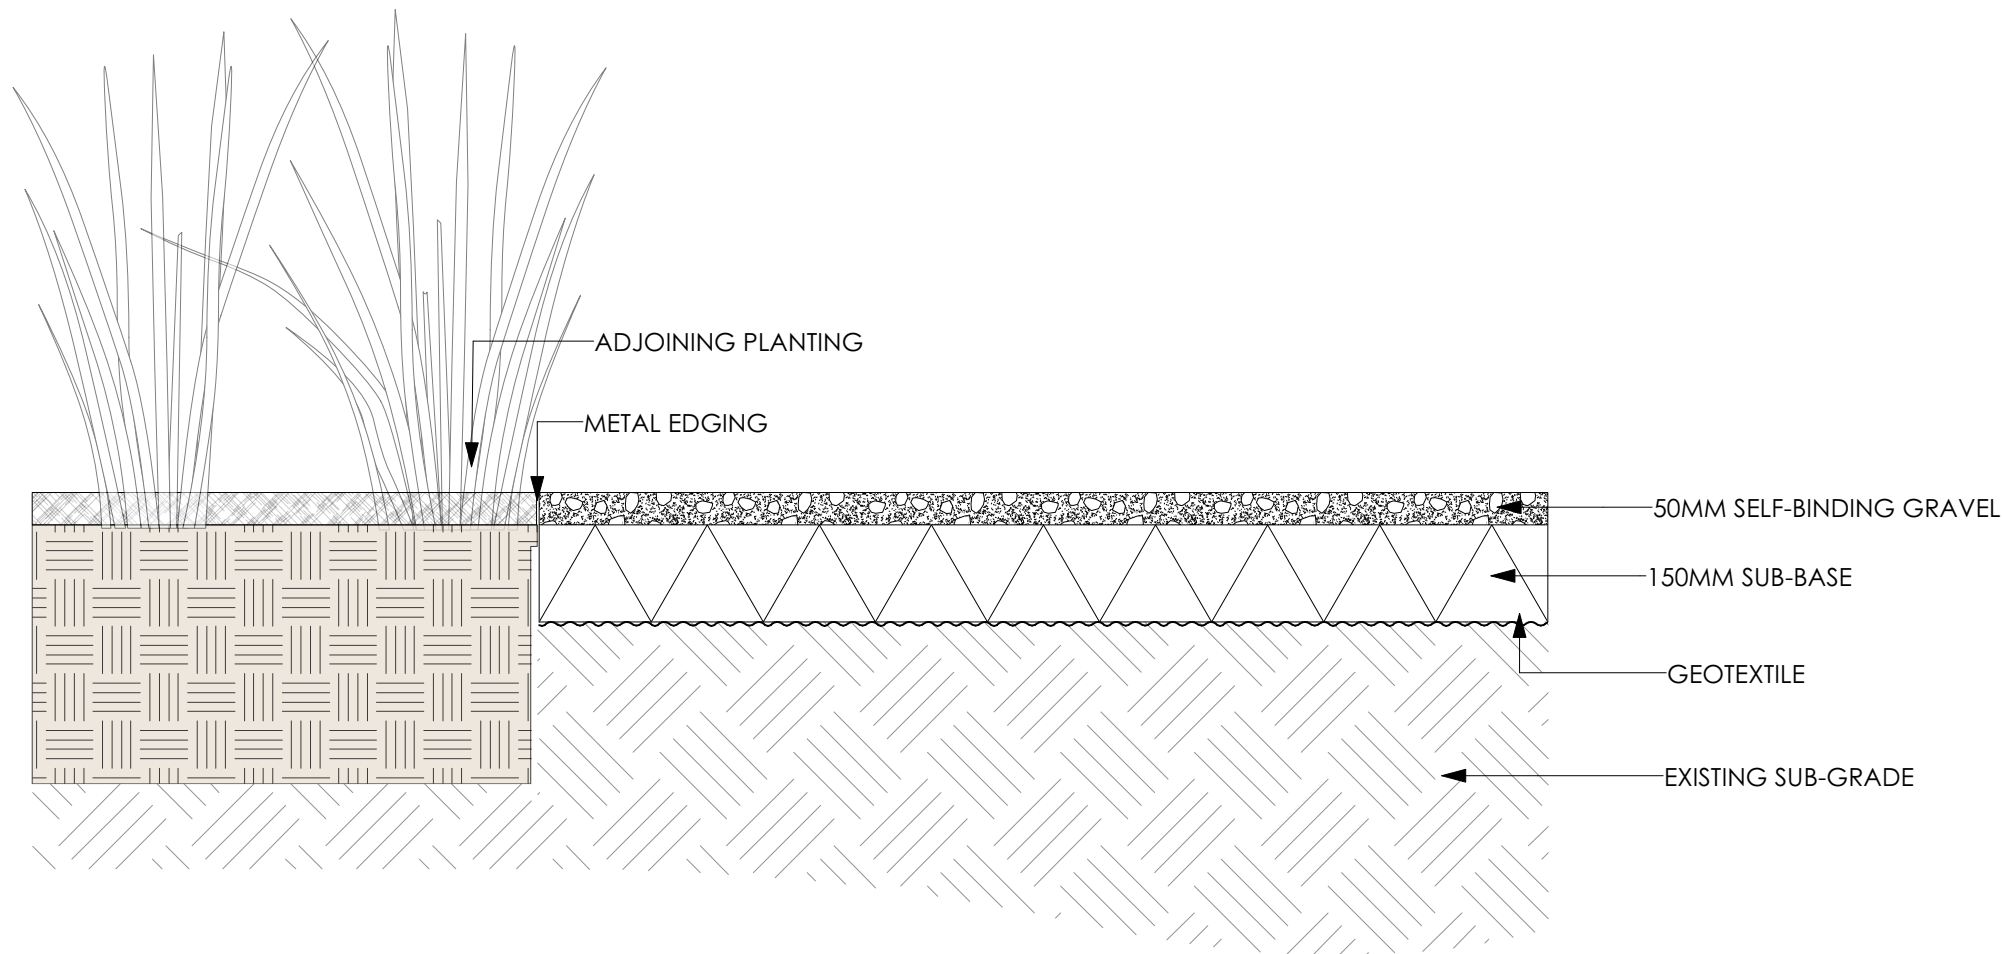

1 **TYPICAL SECTION - SELF-BINDING GRAVEL**
Scale: 1:10

No.	Date	Revision Notes
Ann-Marie Powell Gardens Ltd. Heath Farm, Heath Road East Petersfield, Hampshire GU31 4HT 01730 825 650		
Project Name	BORDE HILL - STABLES/WALLED GARDEN	
Client	Borde Hill Garden, Borde Hill Lane, Haywards Heath, West Sussex RH16 1XP	
Sheet Title	SELF BINDING GRAVEL	
File Name	1033 BH Details 2023.11.15.vwx	
Drawn By	CB	Scale 1:10 @ ISO A3
Revision Date		Sheet No.
Date	2023.11.15	1033-CD-03-
INDICATIVE DRAWINGS ONLY, NOT TO BE USED FOR COSTING OR DIMENSIONING		