




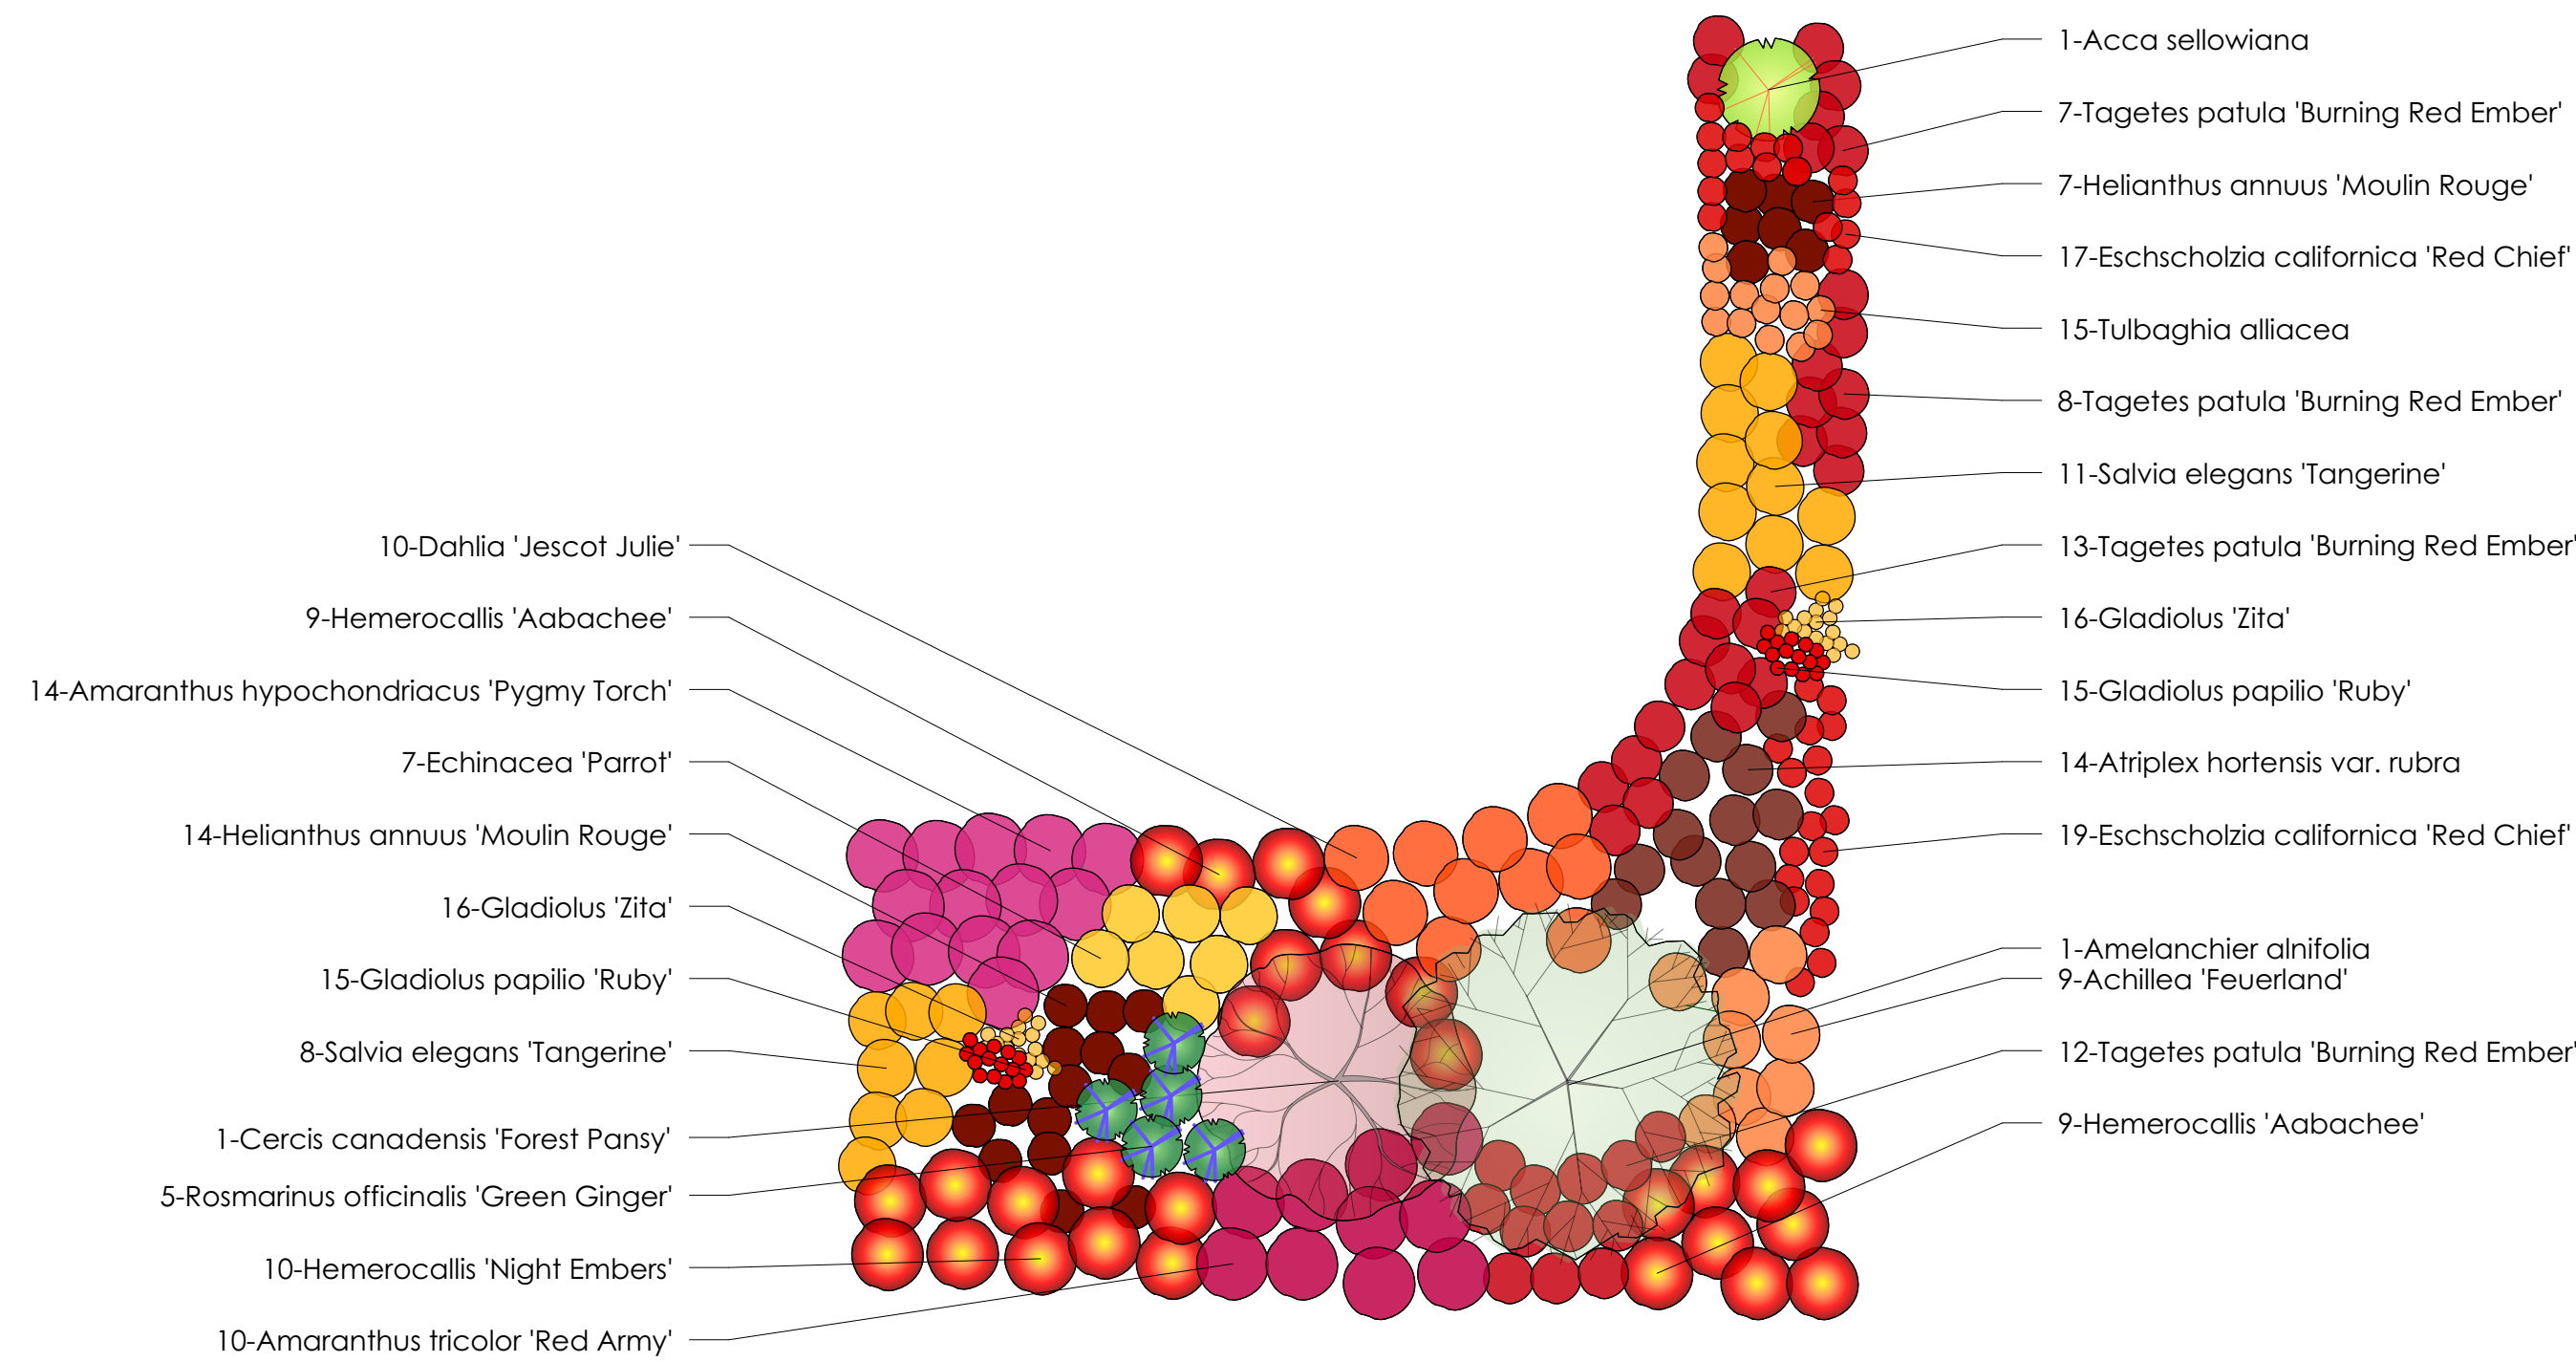


1 **Zone 11, Bed C**
Scale: 1:50

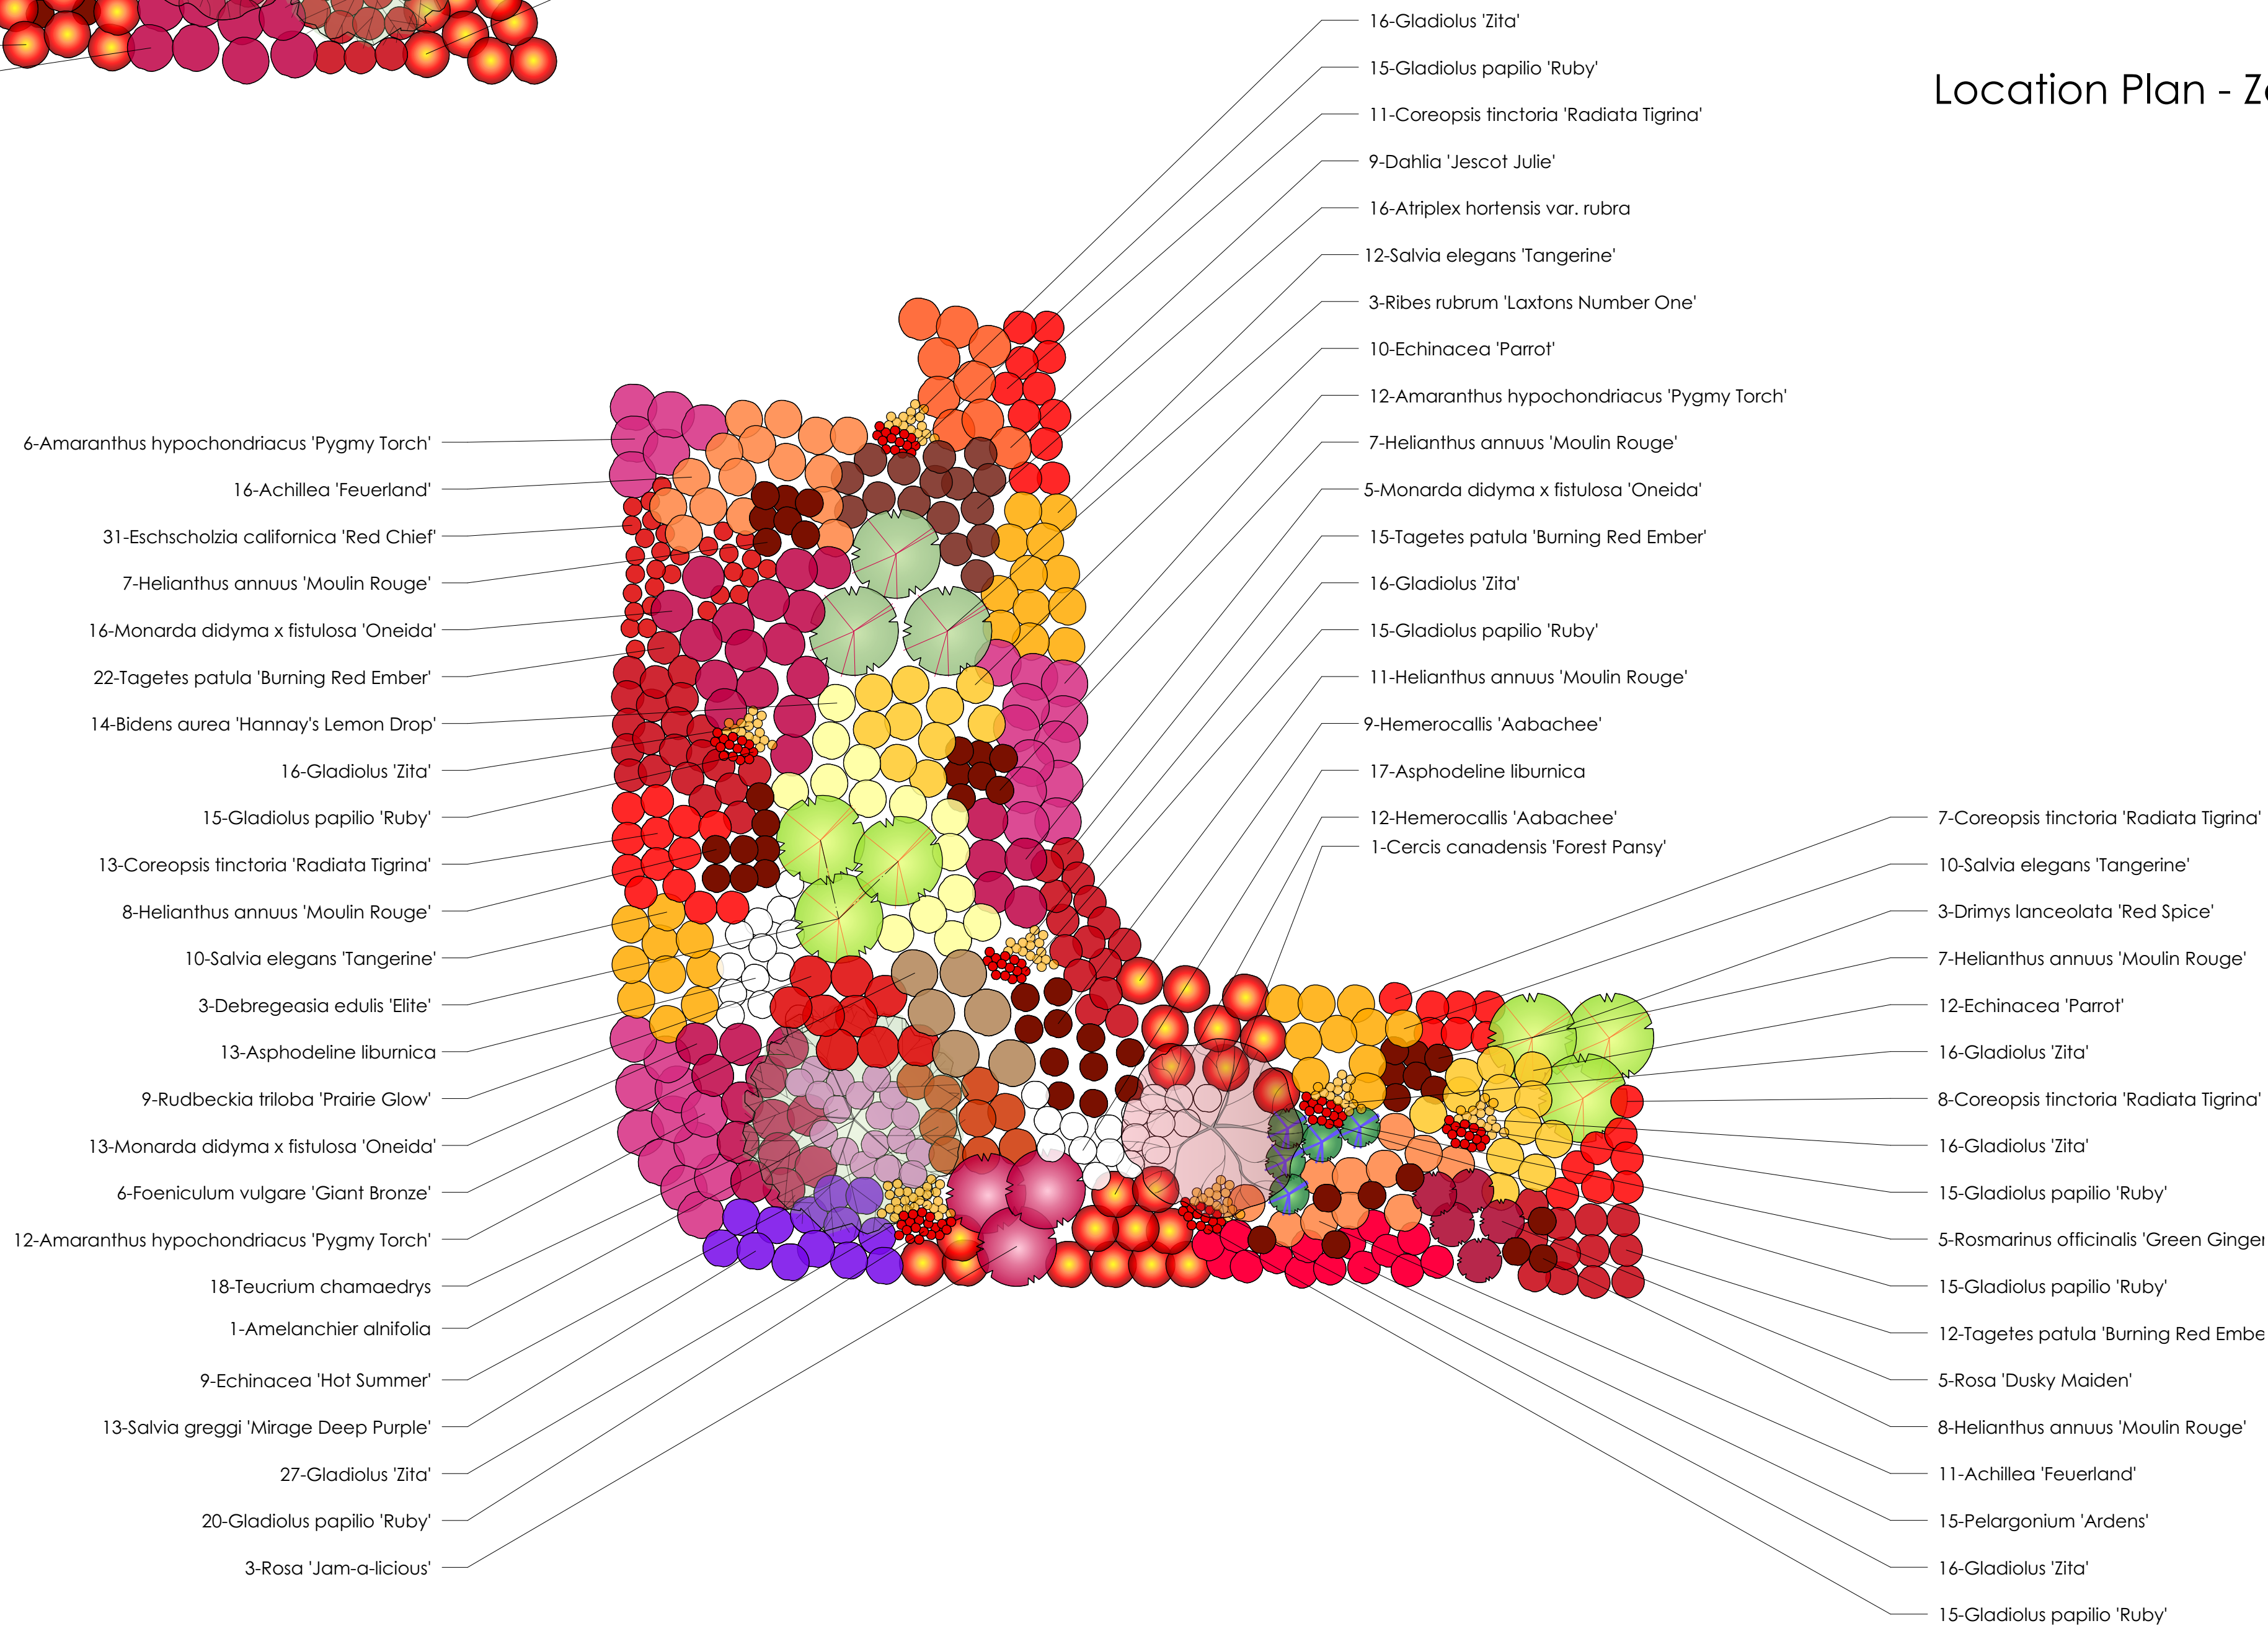

2 **Zone 11, Bed D**
Scale: 1:50

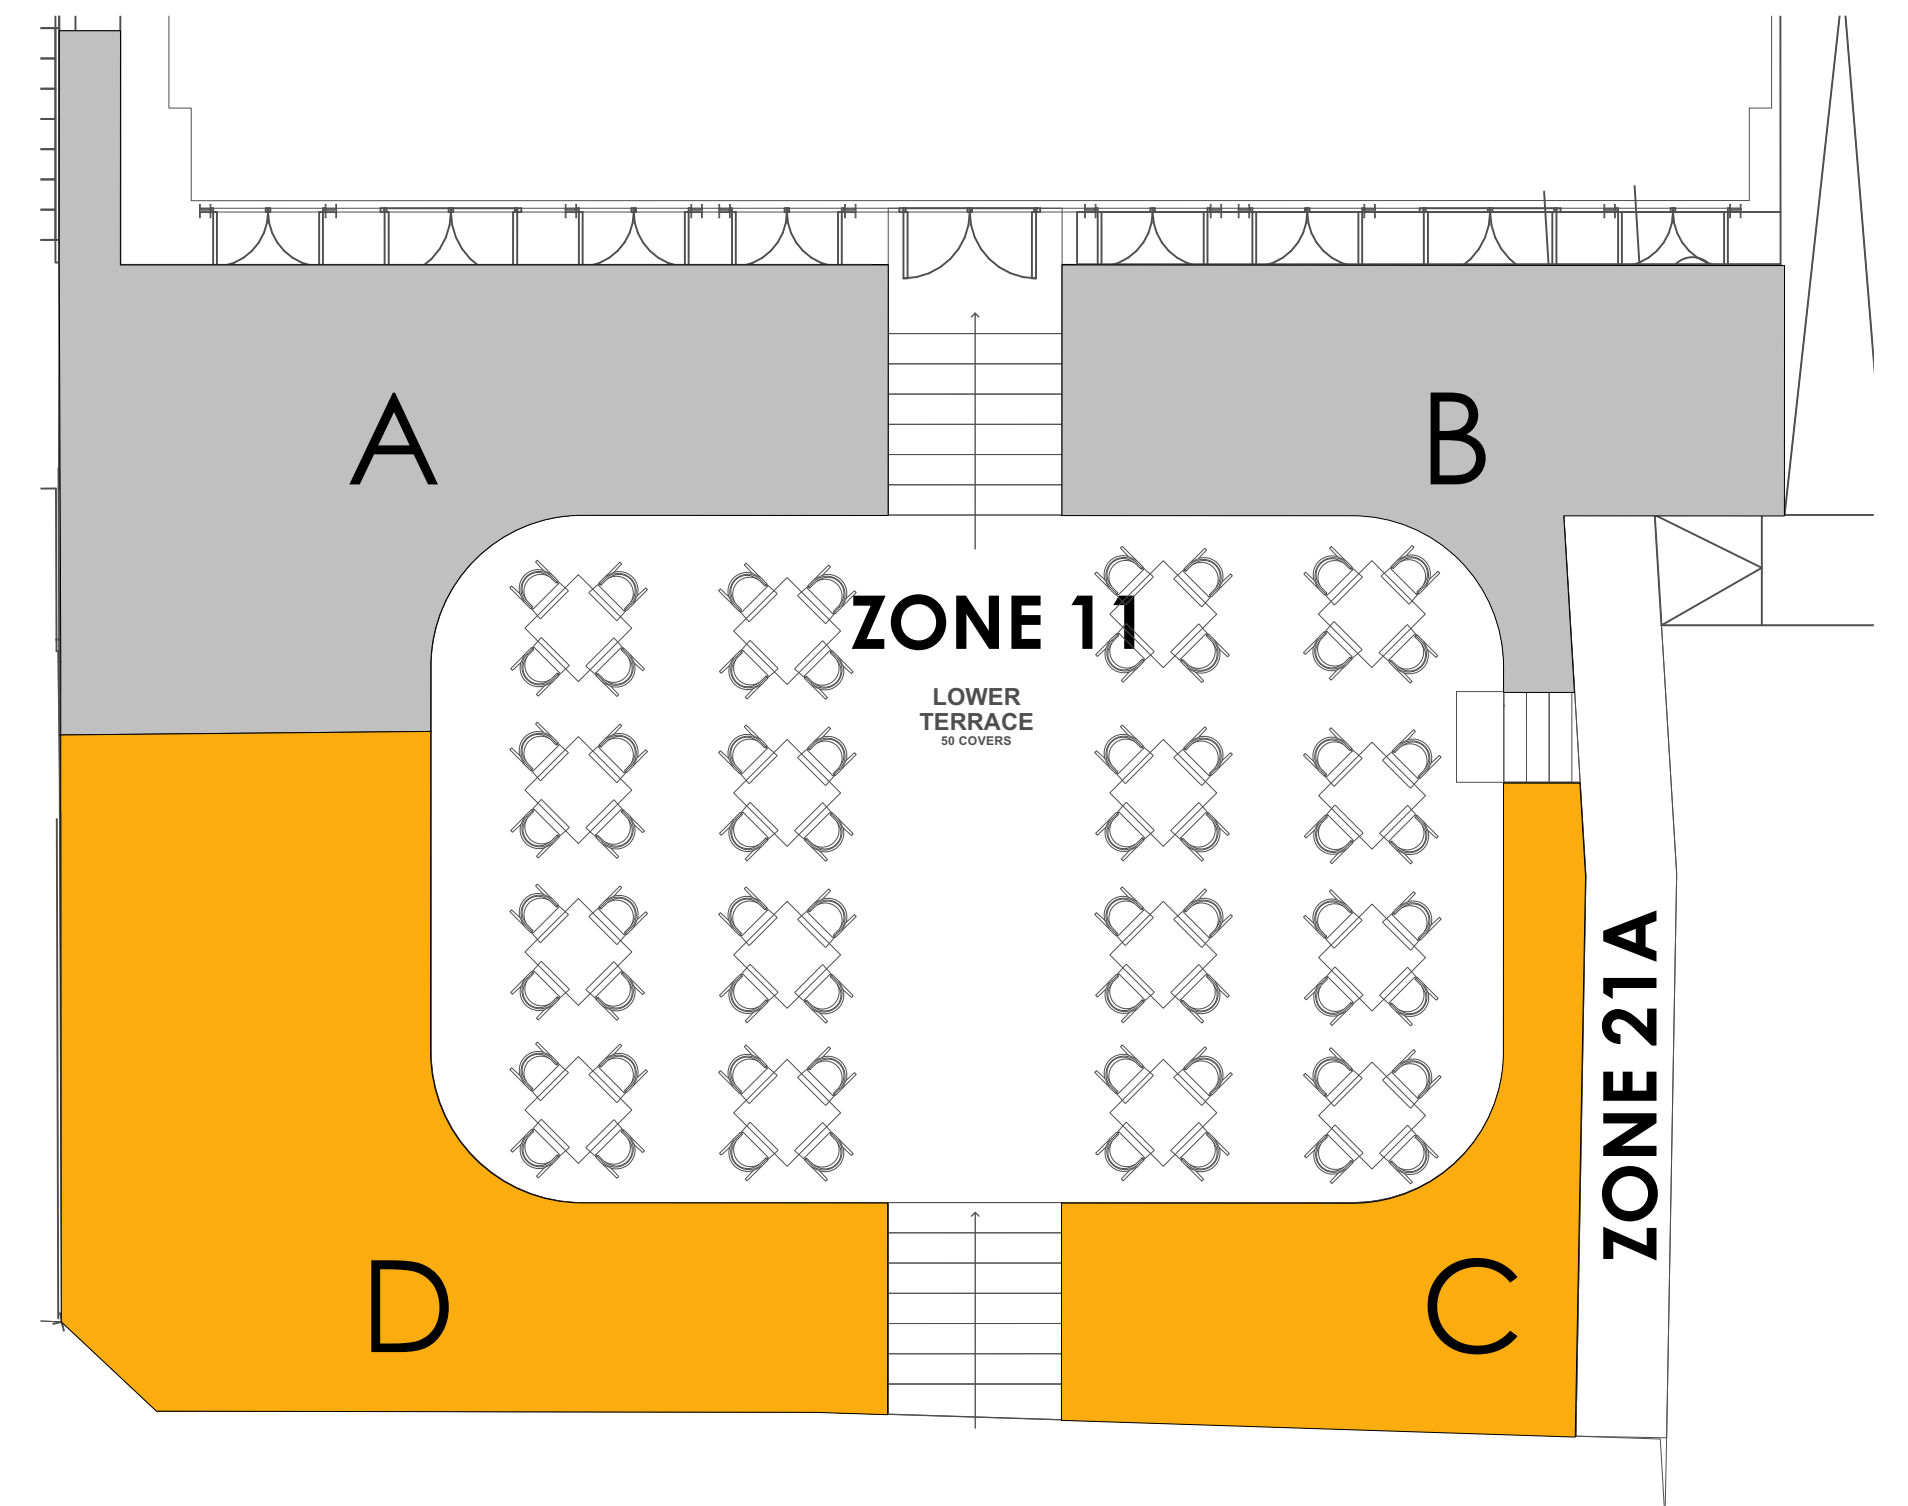

Location Plan - Zone 11

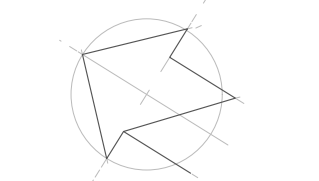

No.	Date	Revision Notes
A	2023.09.22	Updated following review with JG, HB, JB
B	2023.12.12	Added Zones, updated Zone 9 plants, adding more shrubs around Cosmos dining areas

Ann-Marie Powell
GARDENS

Ann-Marie Powell Gardens Ltd.
Heath Farm, Heath Road East
Petersfield, Hampshire
GU31 4HT
01730 825 650

Project Name
BORDE HILL - STABLES/WALLED GARDEN

Client
Borde Hill Garden
Borde Hill Lane
Haywards Heath
West Sussex
RH16 1XP

Sheet Title
Planting Plan Zone 11, Beds C-D

File Name
1033 BH Planting Plans 2023.12.11.vvwx

Drawn by
AMP/IMG/PW

Scale
1:50 @ ISO A1

Revision Date

Sheet No.
1033-PP-03-B

Date
31/08/2023

INDICATIVE DRAWINGS ONLY. NOT TO BE USED FOR COSTING OR DIMENSIONING