



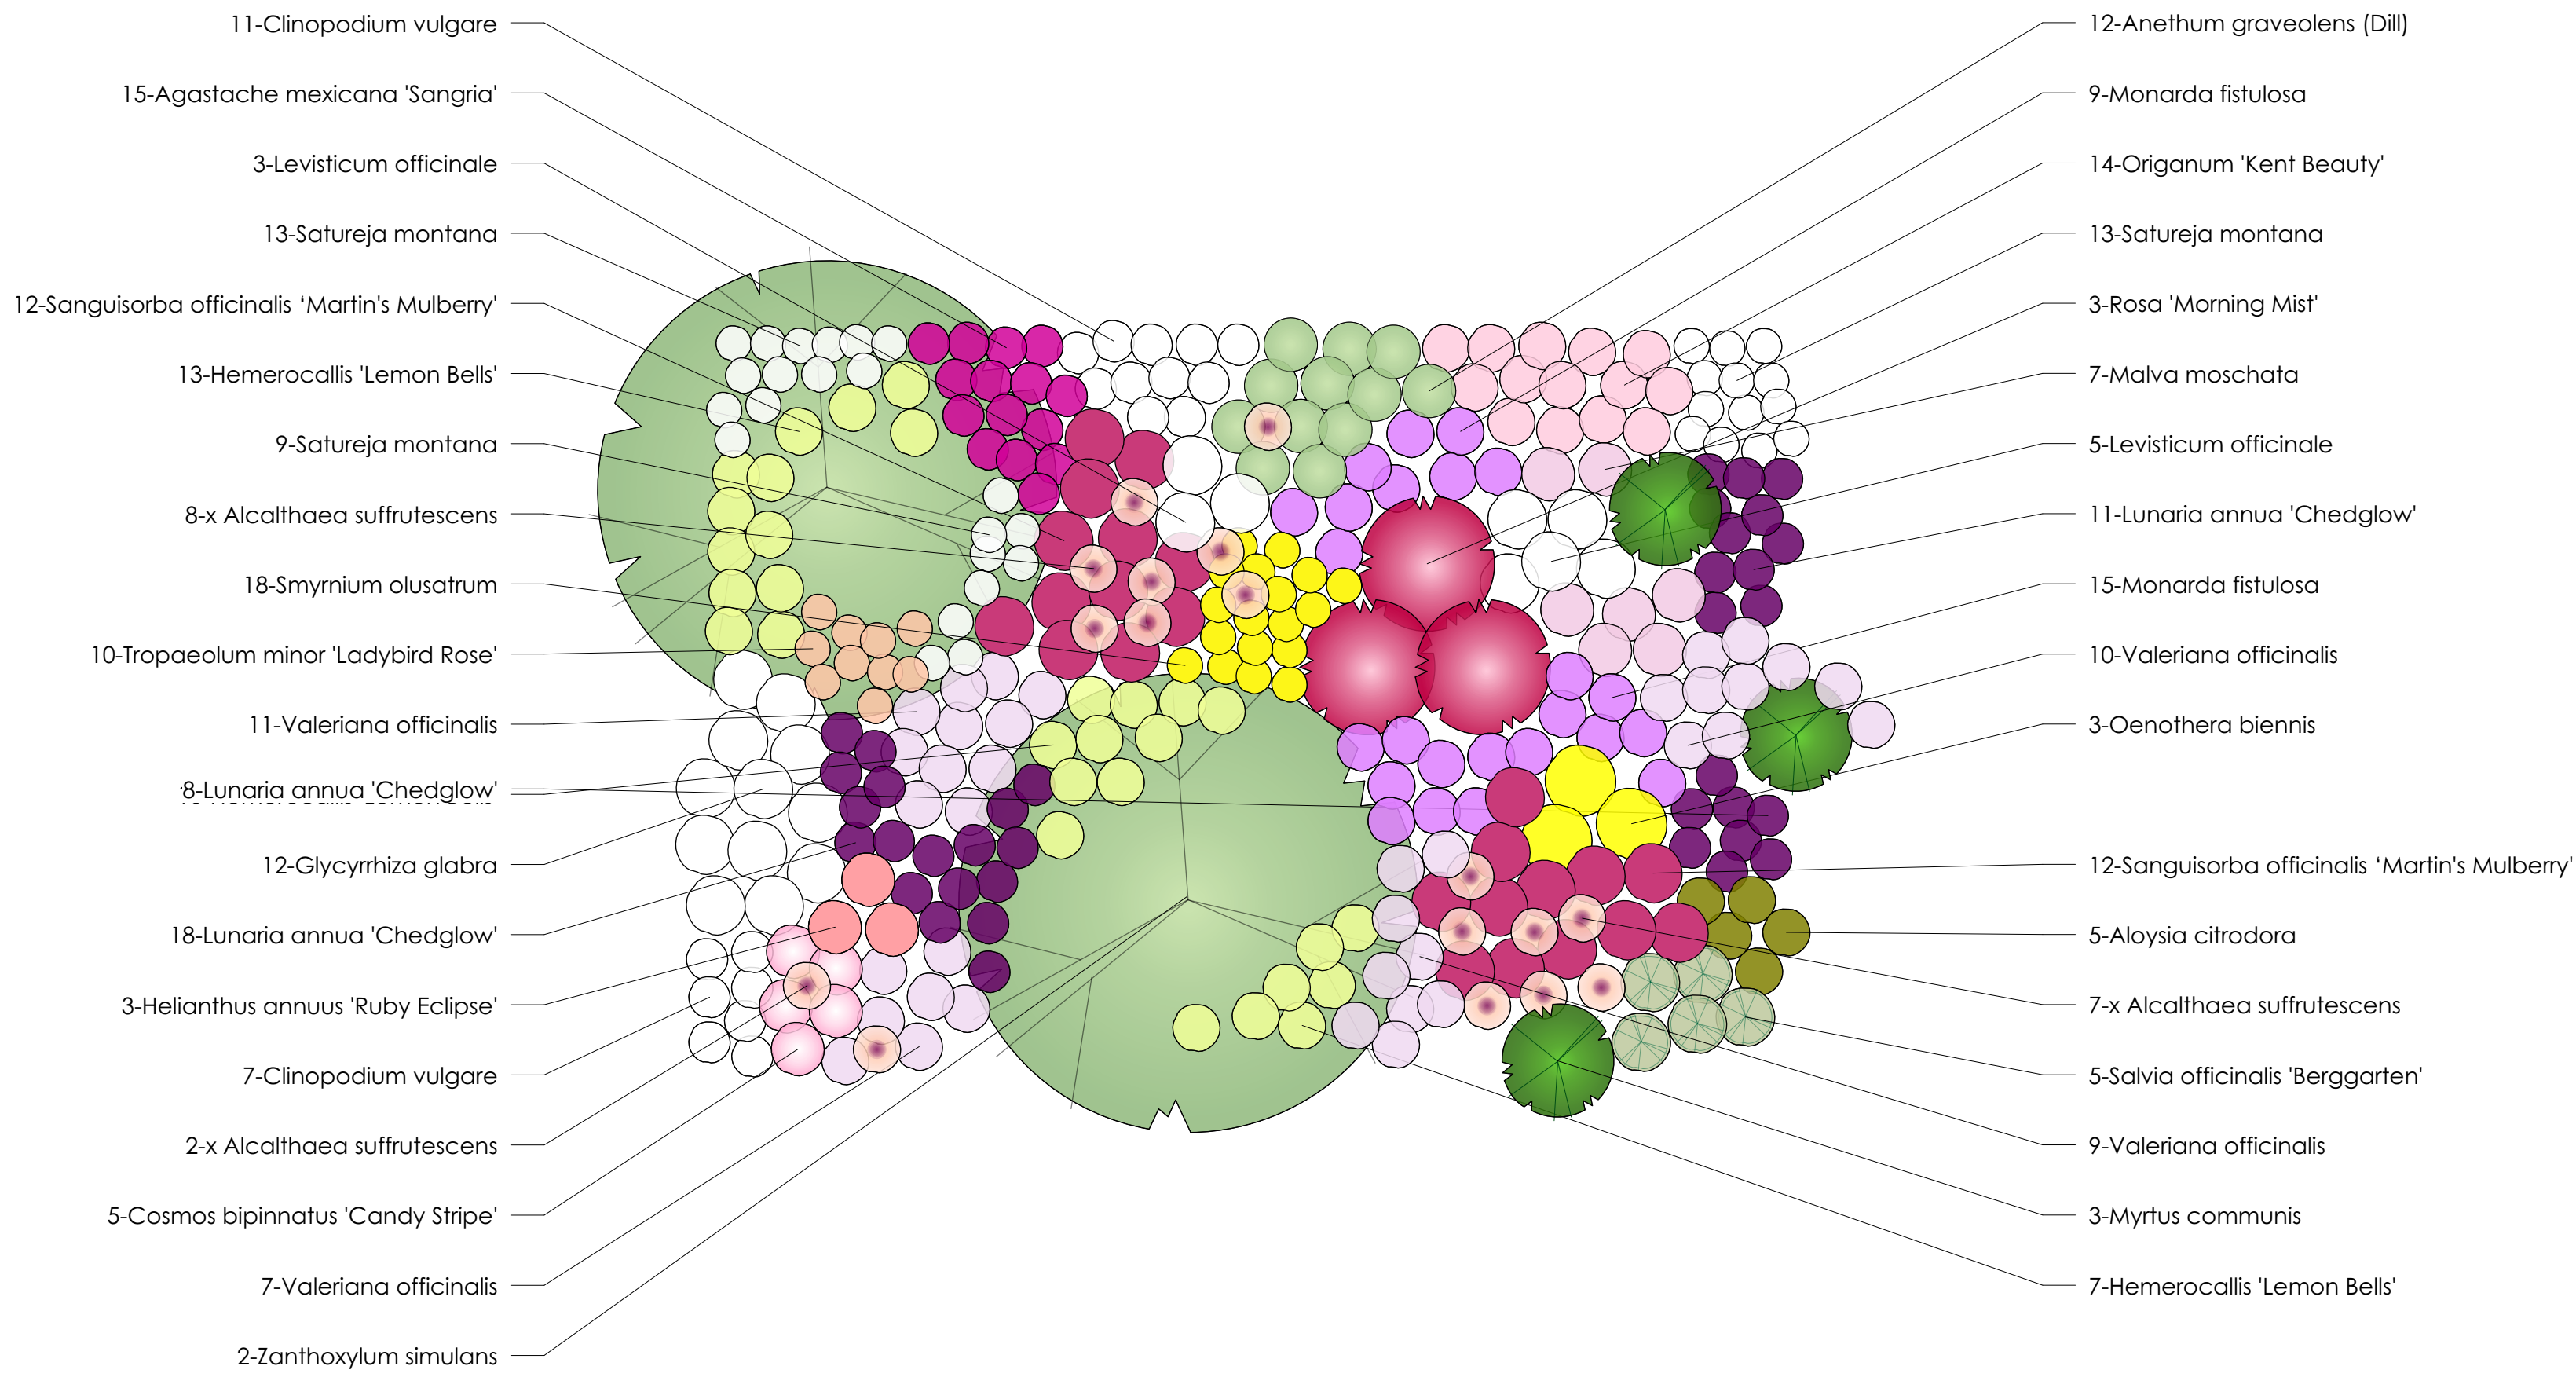


1 **Zone 9, Bed E**  
Scale: 1:50

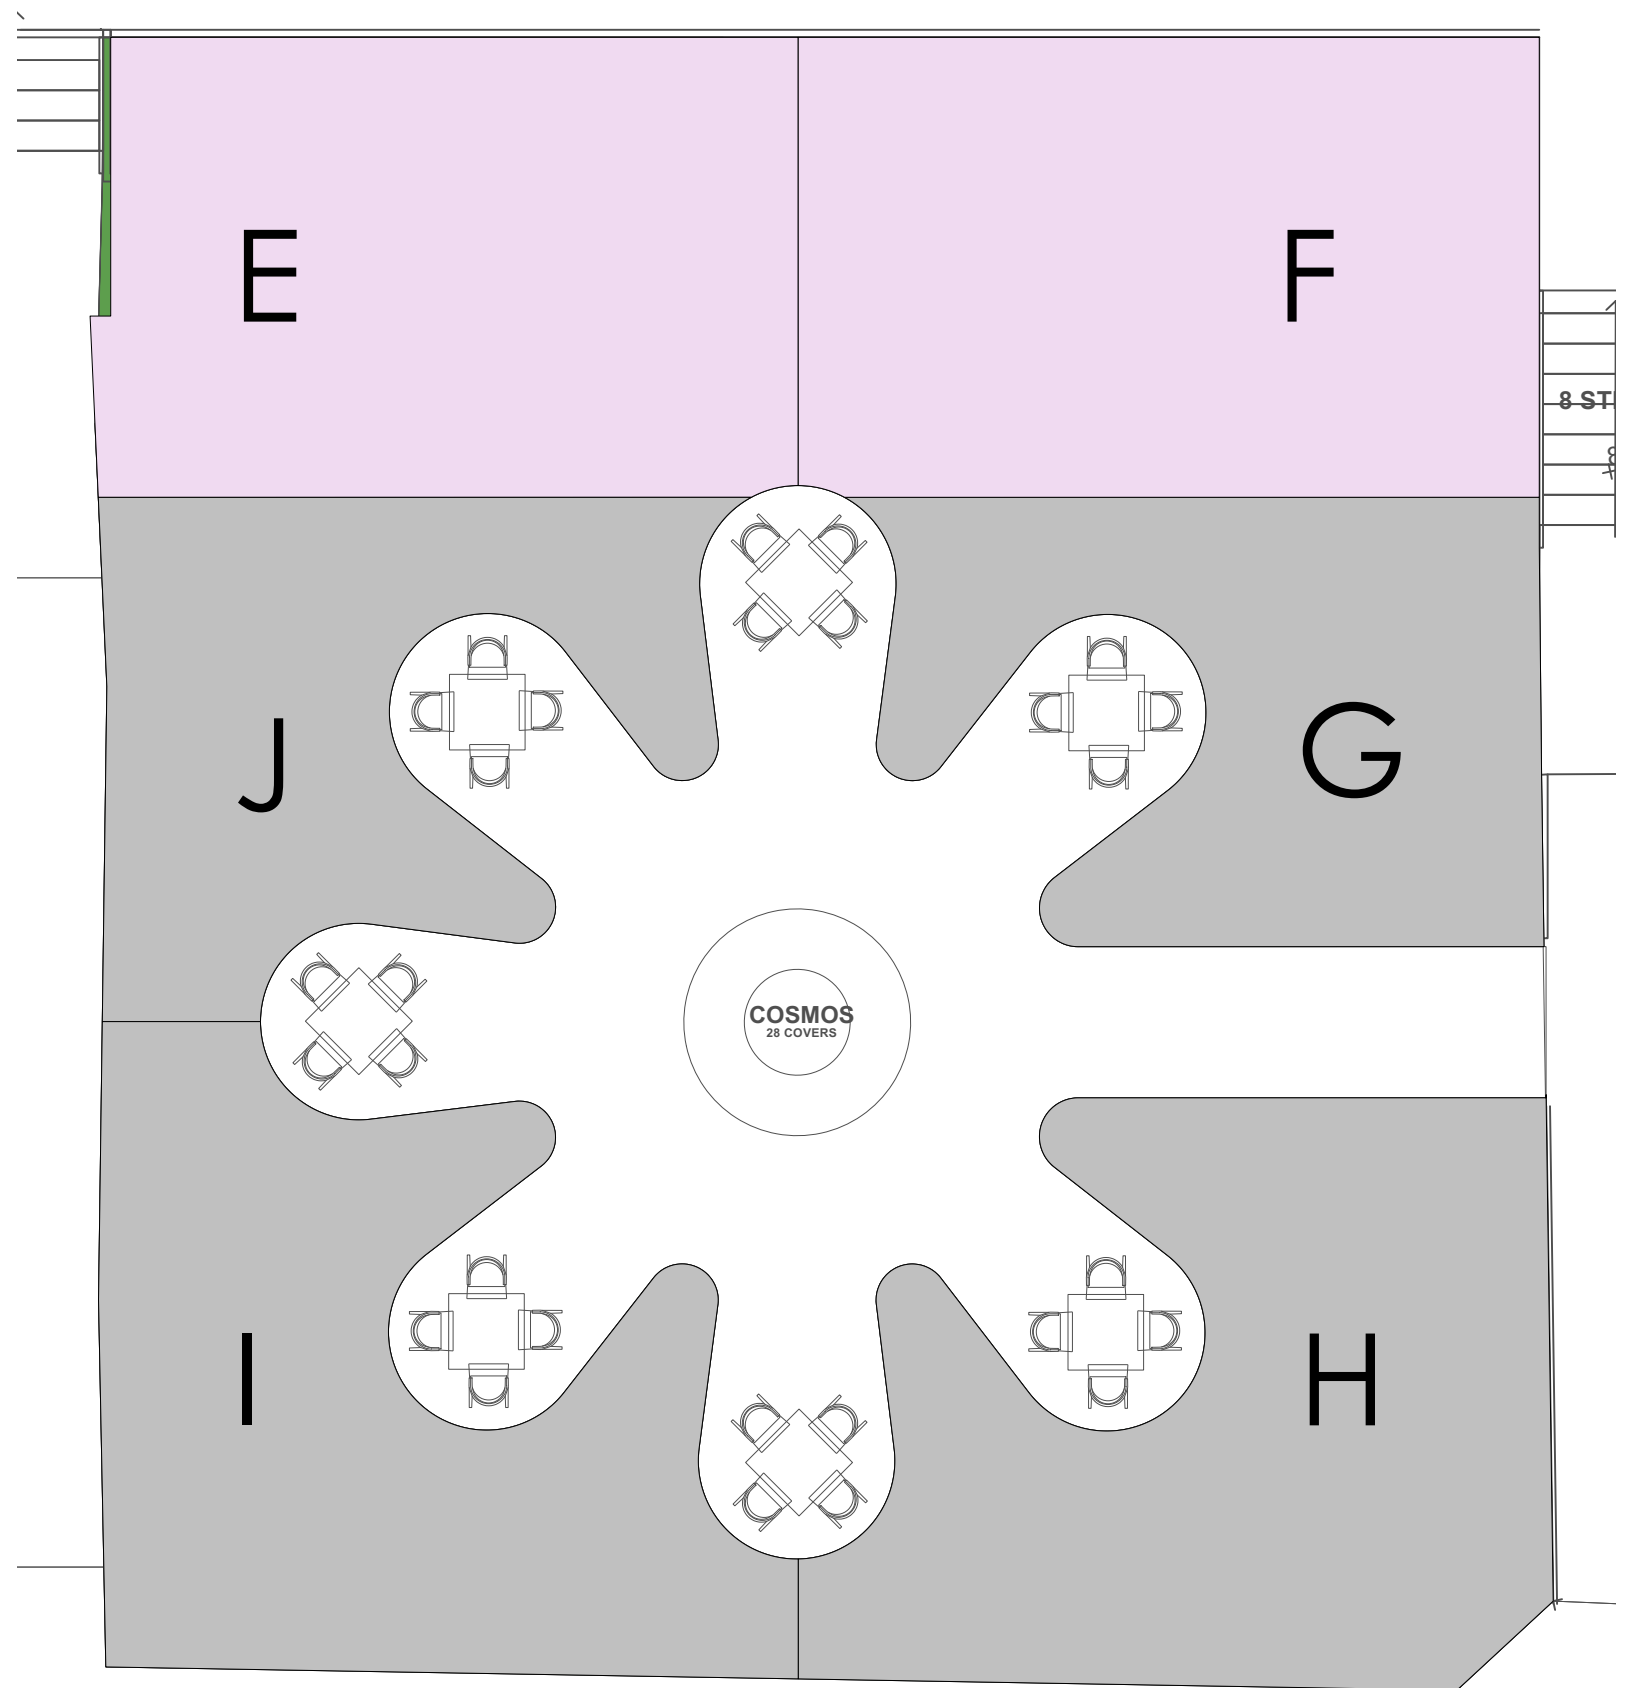


Location Plan - Zone 9

**General Notes**

1. Additional Herbs: Sage, Oregano, Rosemary, Hyssop, Dill
2. Existing herbs (original plan): Lovage, Bergamot, Lemon Verbena, Chives, Wild basil, Valerian

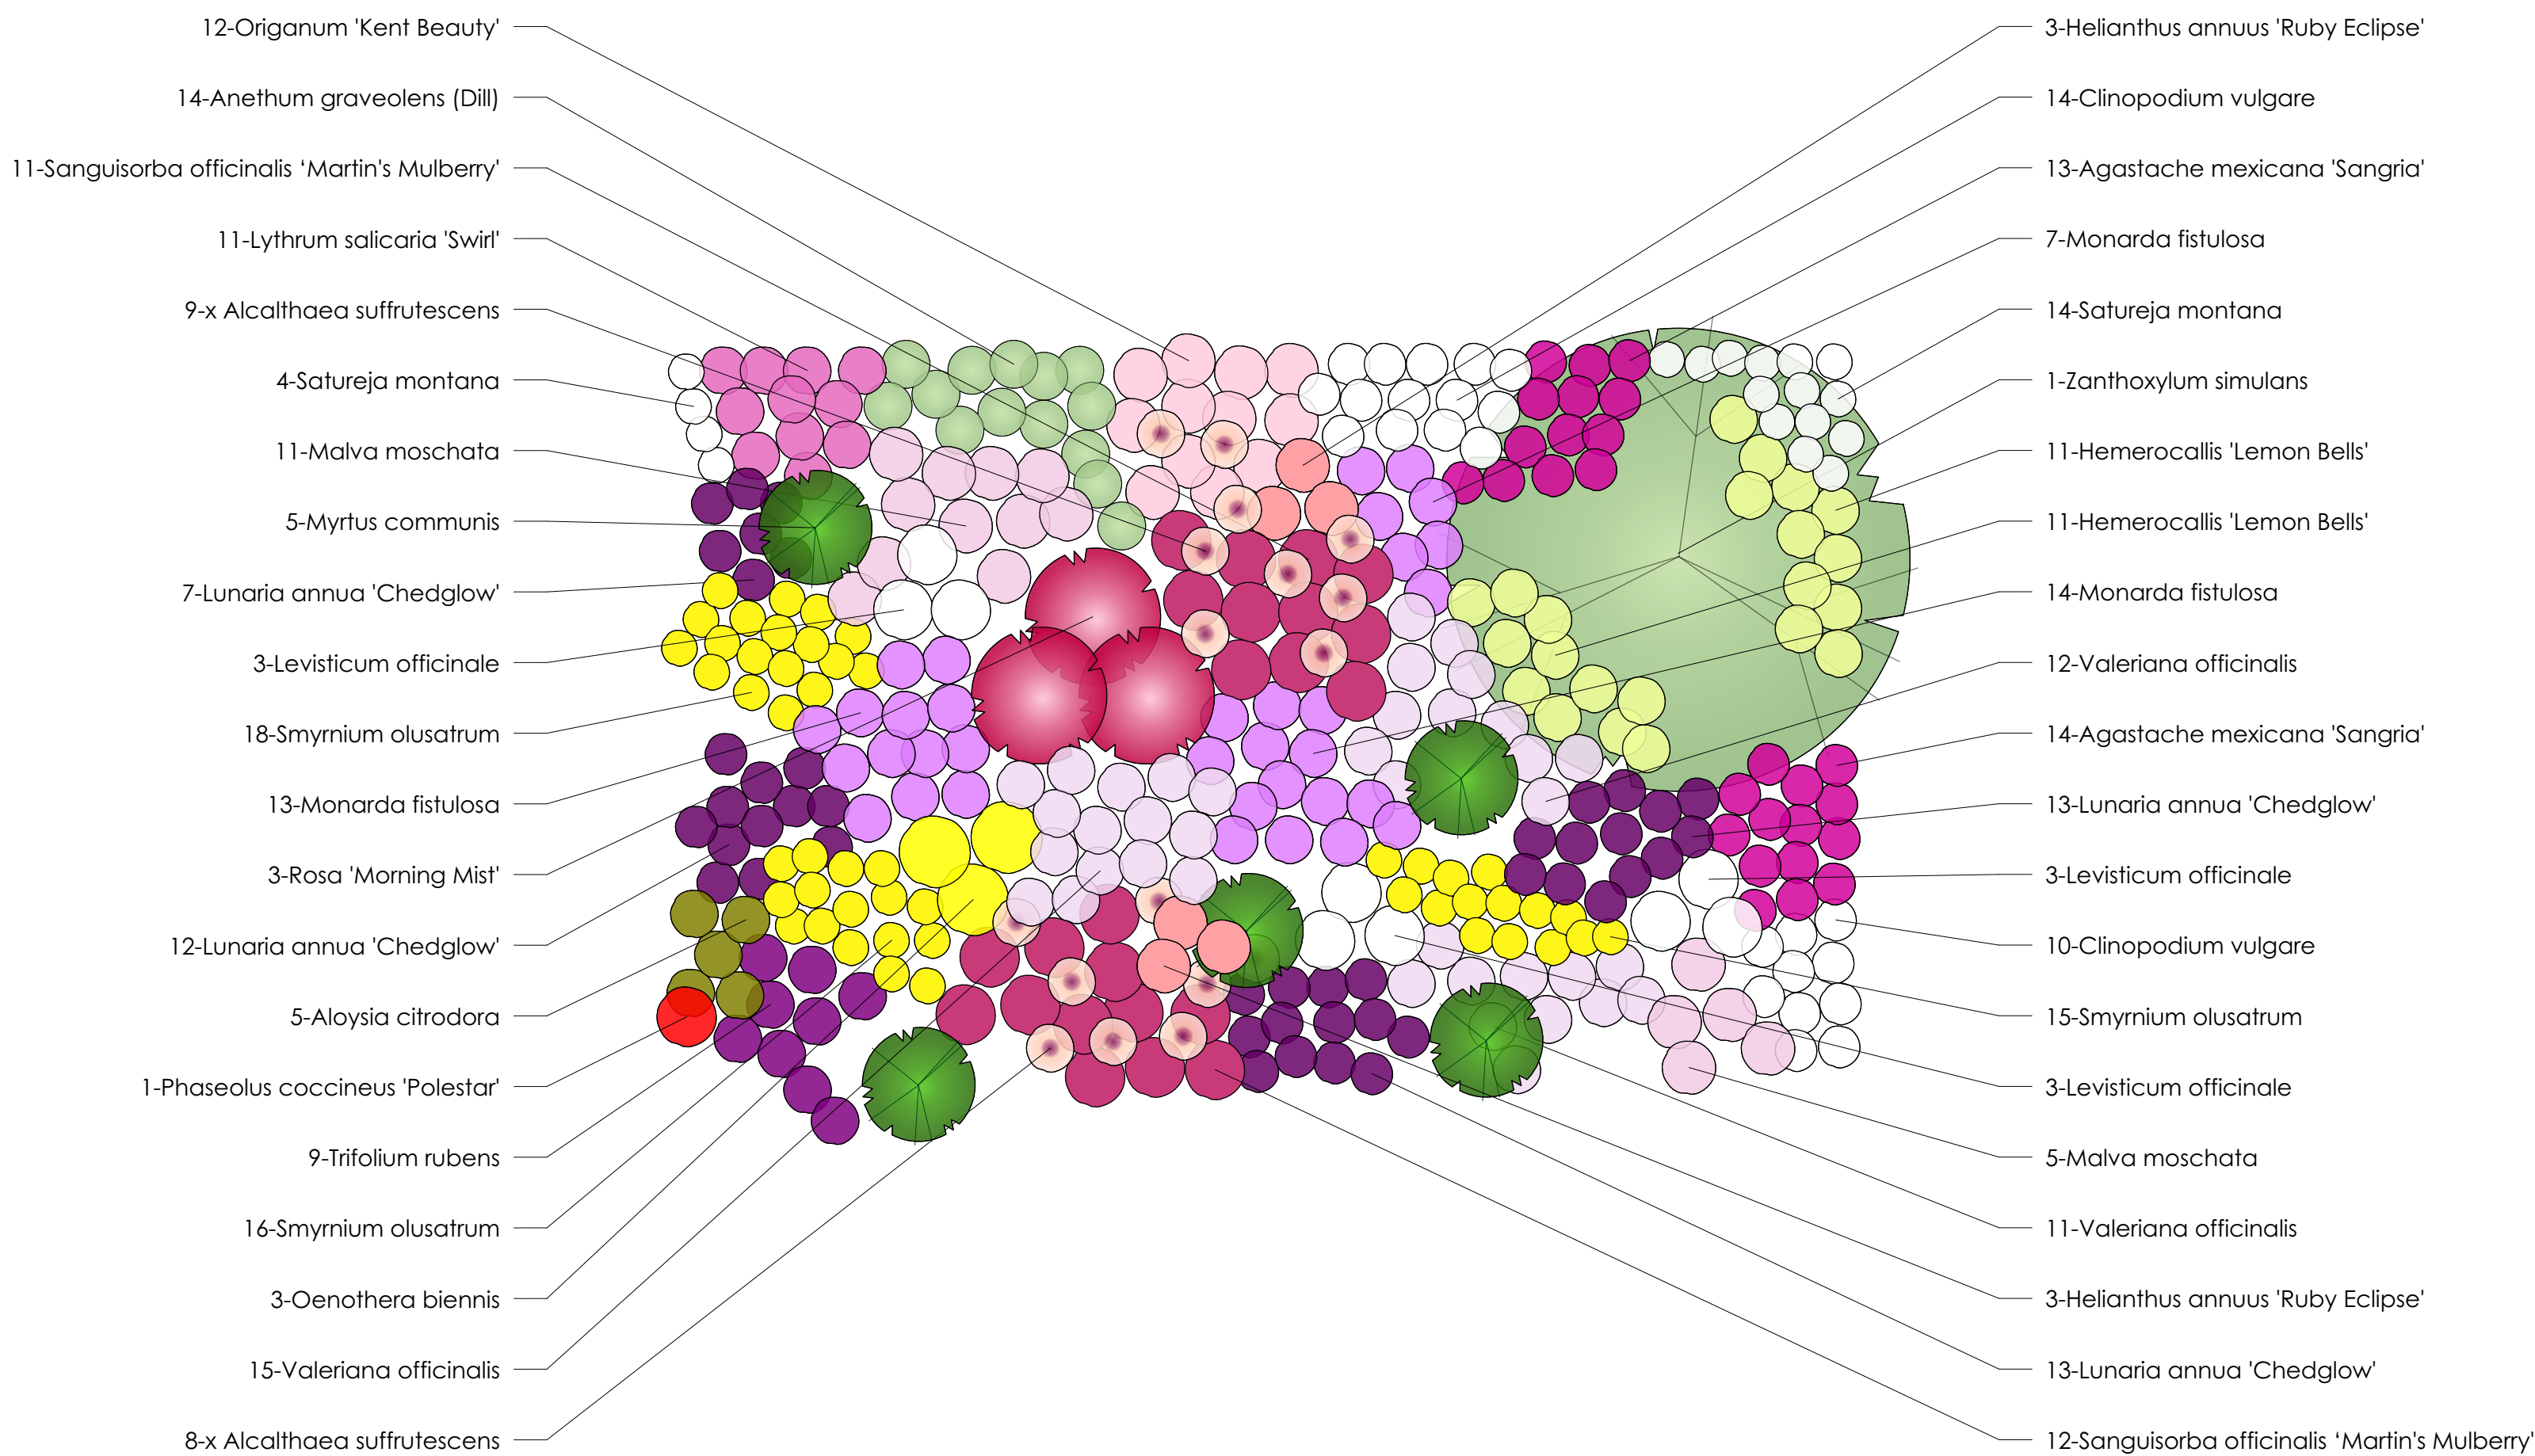

2 **Zone 9, Bed F**  
Scale: 1:50

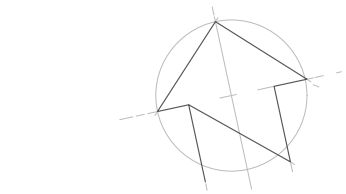

| No. | Date       | Revision Notes                                                                    |
|-----|------------|-----------------------------------------------------------------------------------|
| A   | 2023.09.22 | Updated following review with JG, HB, JB                                          |
| B   | 2023.10.05 | Updated to include winter interest climbers                                       |
| C   | 2023.12.12 | Added Zones, updated Zone 9 plants, adding more shrubs around Cosmos dining areas |

Ann-Marie Powell  
GARDENS

Ann-Marie Powell Gardens Ltd,  
Heath Farm, Heath Road East  
Pelesfield, Hampshire  
GU31 4HT  
01730 825 650

|               |                                                                                   |
|---------------|-----------------------------------------------------------------------------------|
| Project Name  | BORDE HILL - STABLES/WALLED GARDEN                                                |
| Site Address  | Borde Hill Garden<br>Borde Hill Lane<br>Haywards Heath<br>West Sussex<br>RH16 1XP |
| Sheet Title   | Planting Plan Zone 9, Beds E-F                                                    |
| File Name     | 1033 BH Planting Plans 2023.12.11.vwx                                             |
| Drawn By      | AMP/MG/PW                                                                         |
| Scale         | 1:50 @ ISO A1                                                                     |
| Revision Date | 31/08/2023                                                                        |
| Original Date | 31/08/2023                                                                        |
| Sheet No.     | 1033-PP-04-C                                                                      |

INDICATIVE DRAWINGS ONLY. NOT TO BE USED FOR COSTING OR DIMENSIONING