




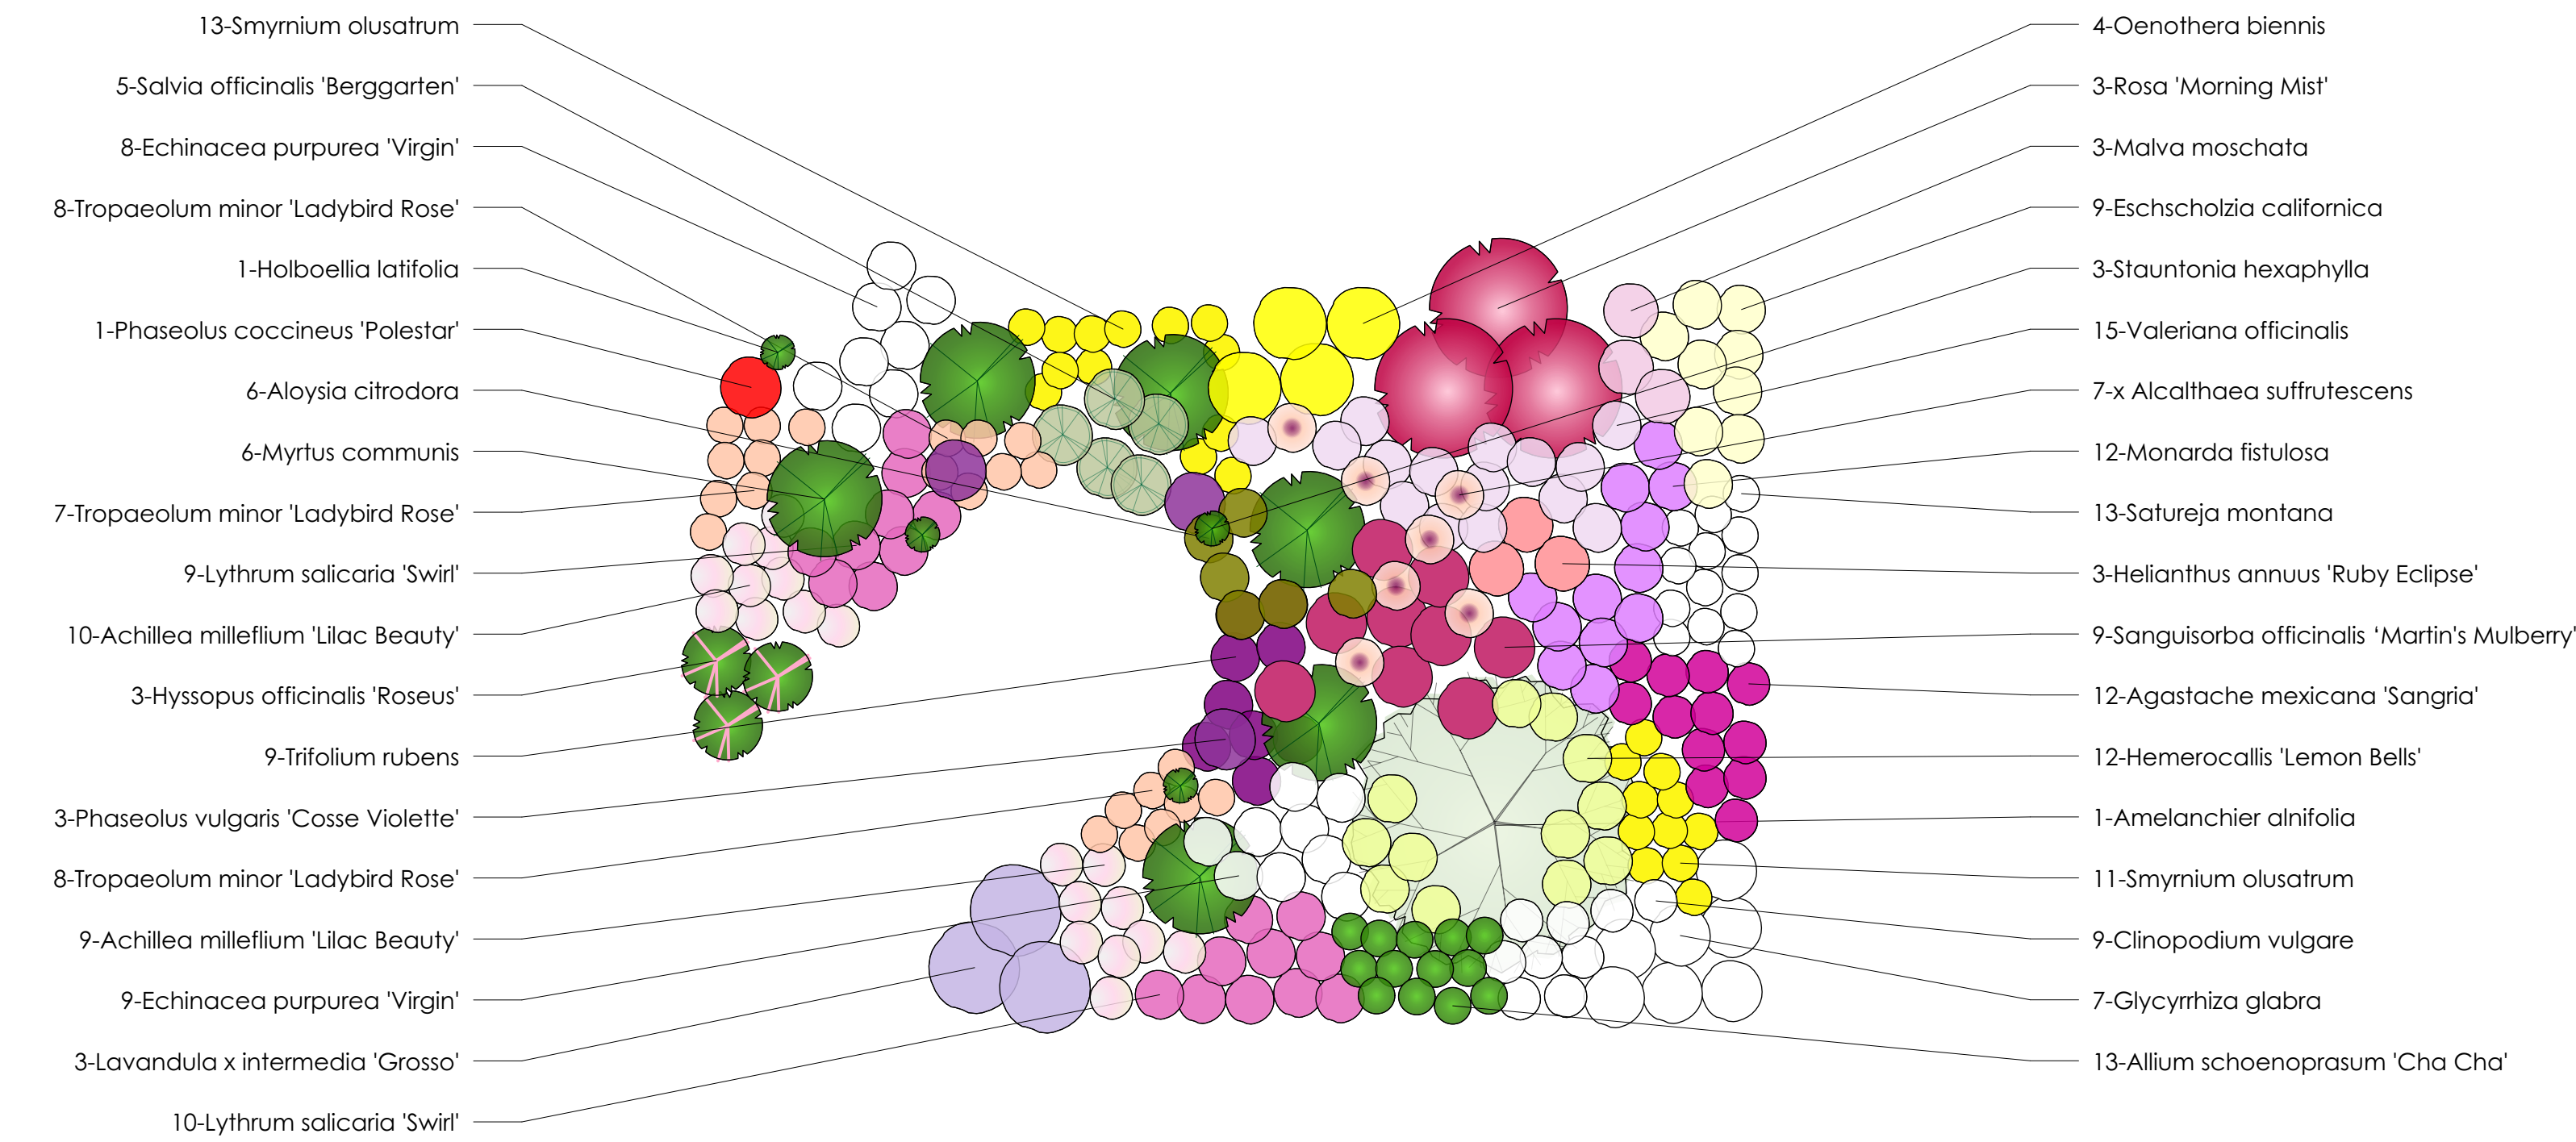

1 Zone 9, Bed G
Scale: 1:50

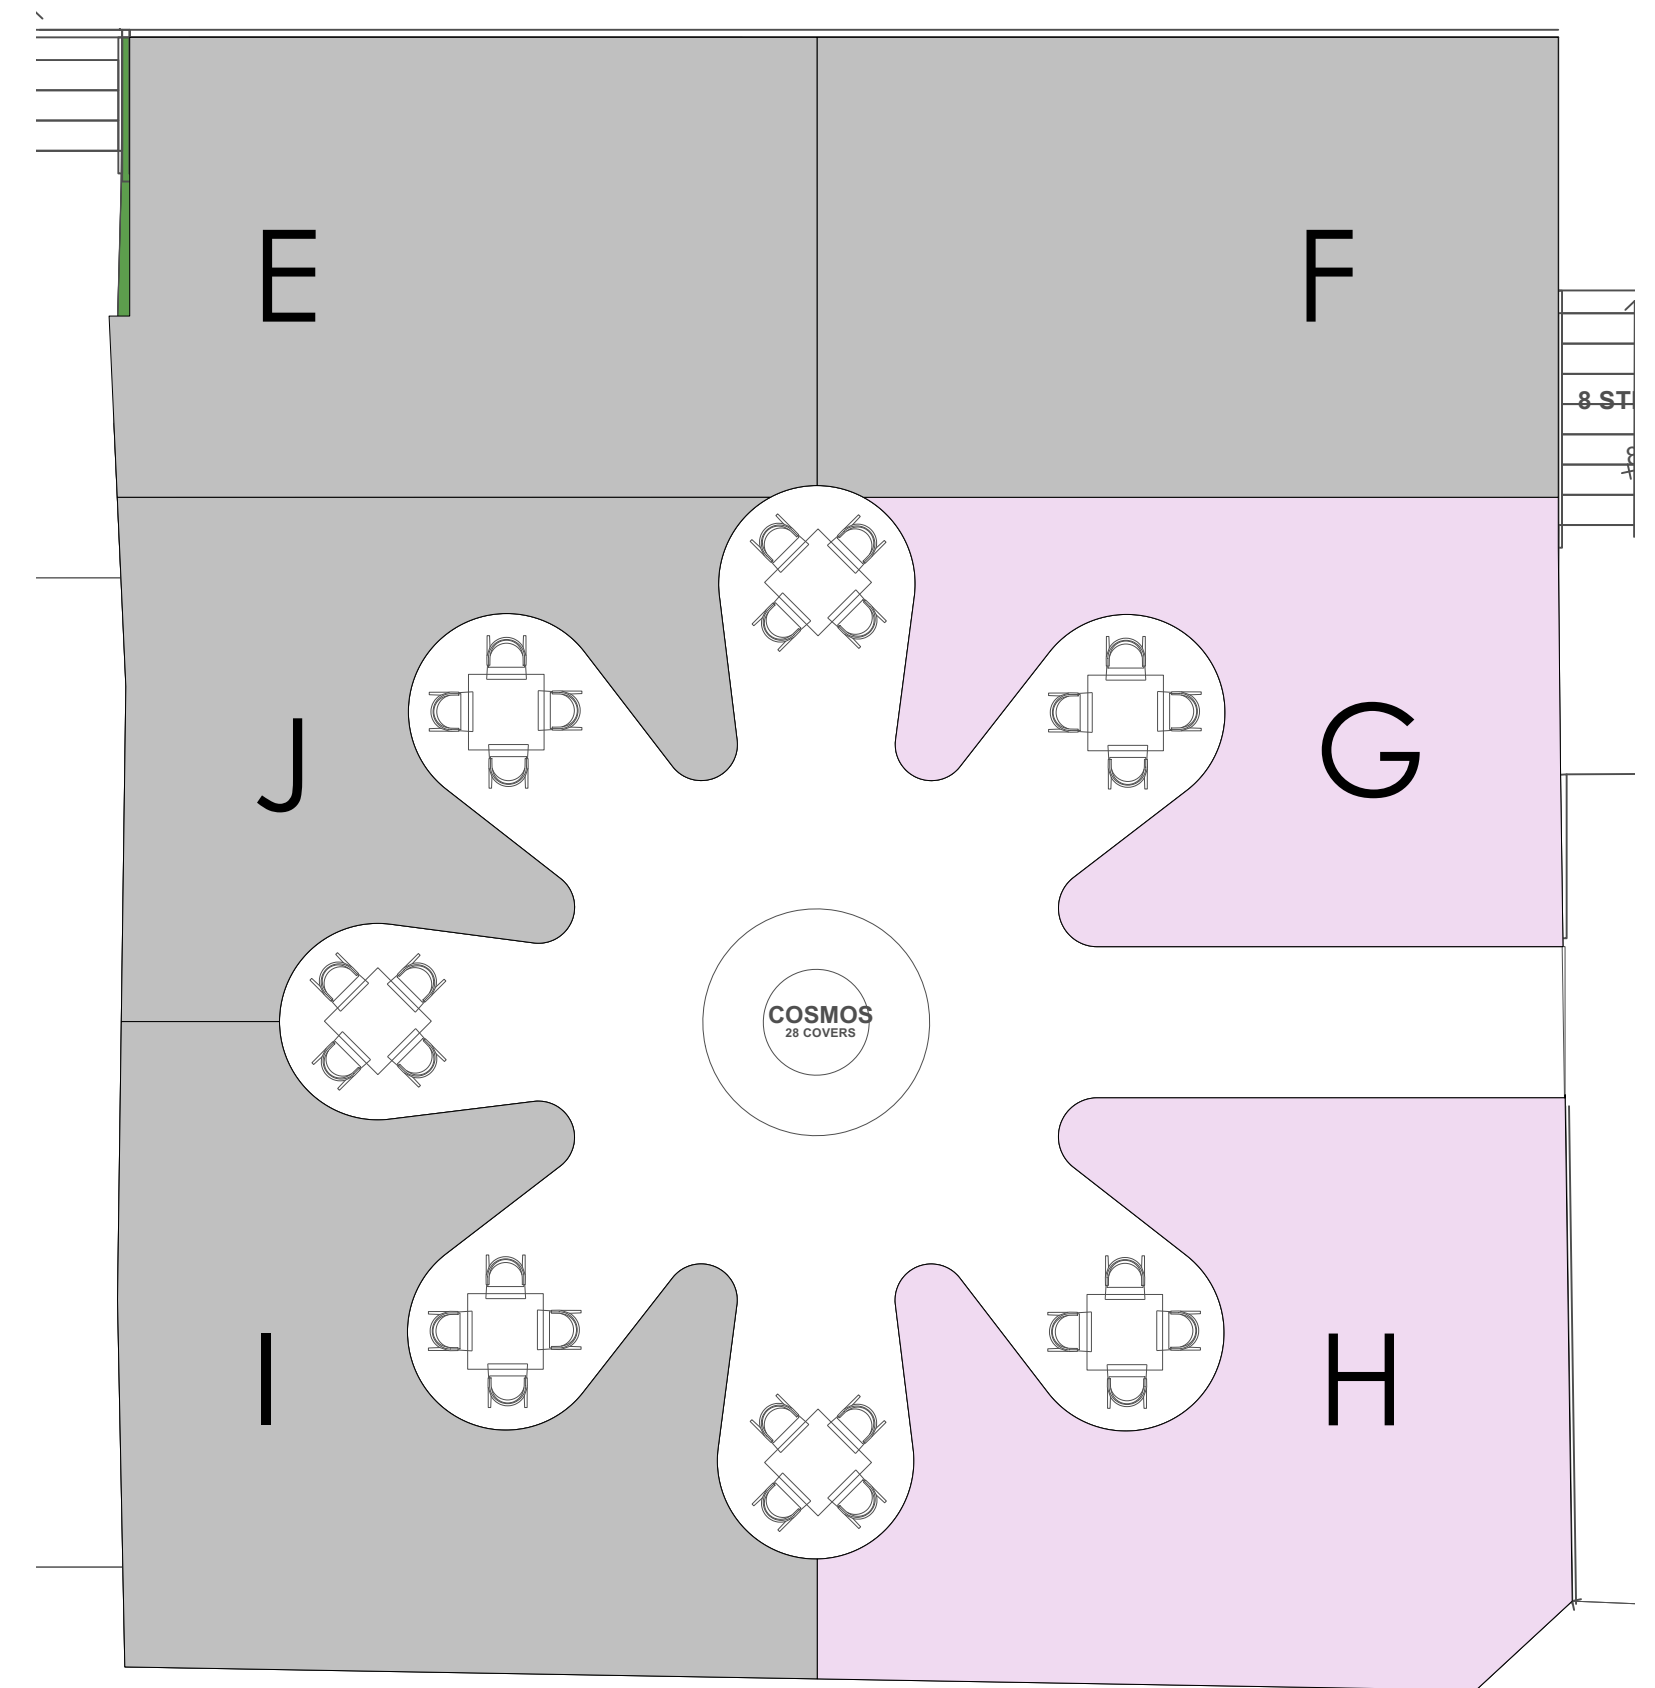


Location Plan - Zone 9

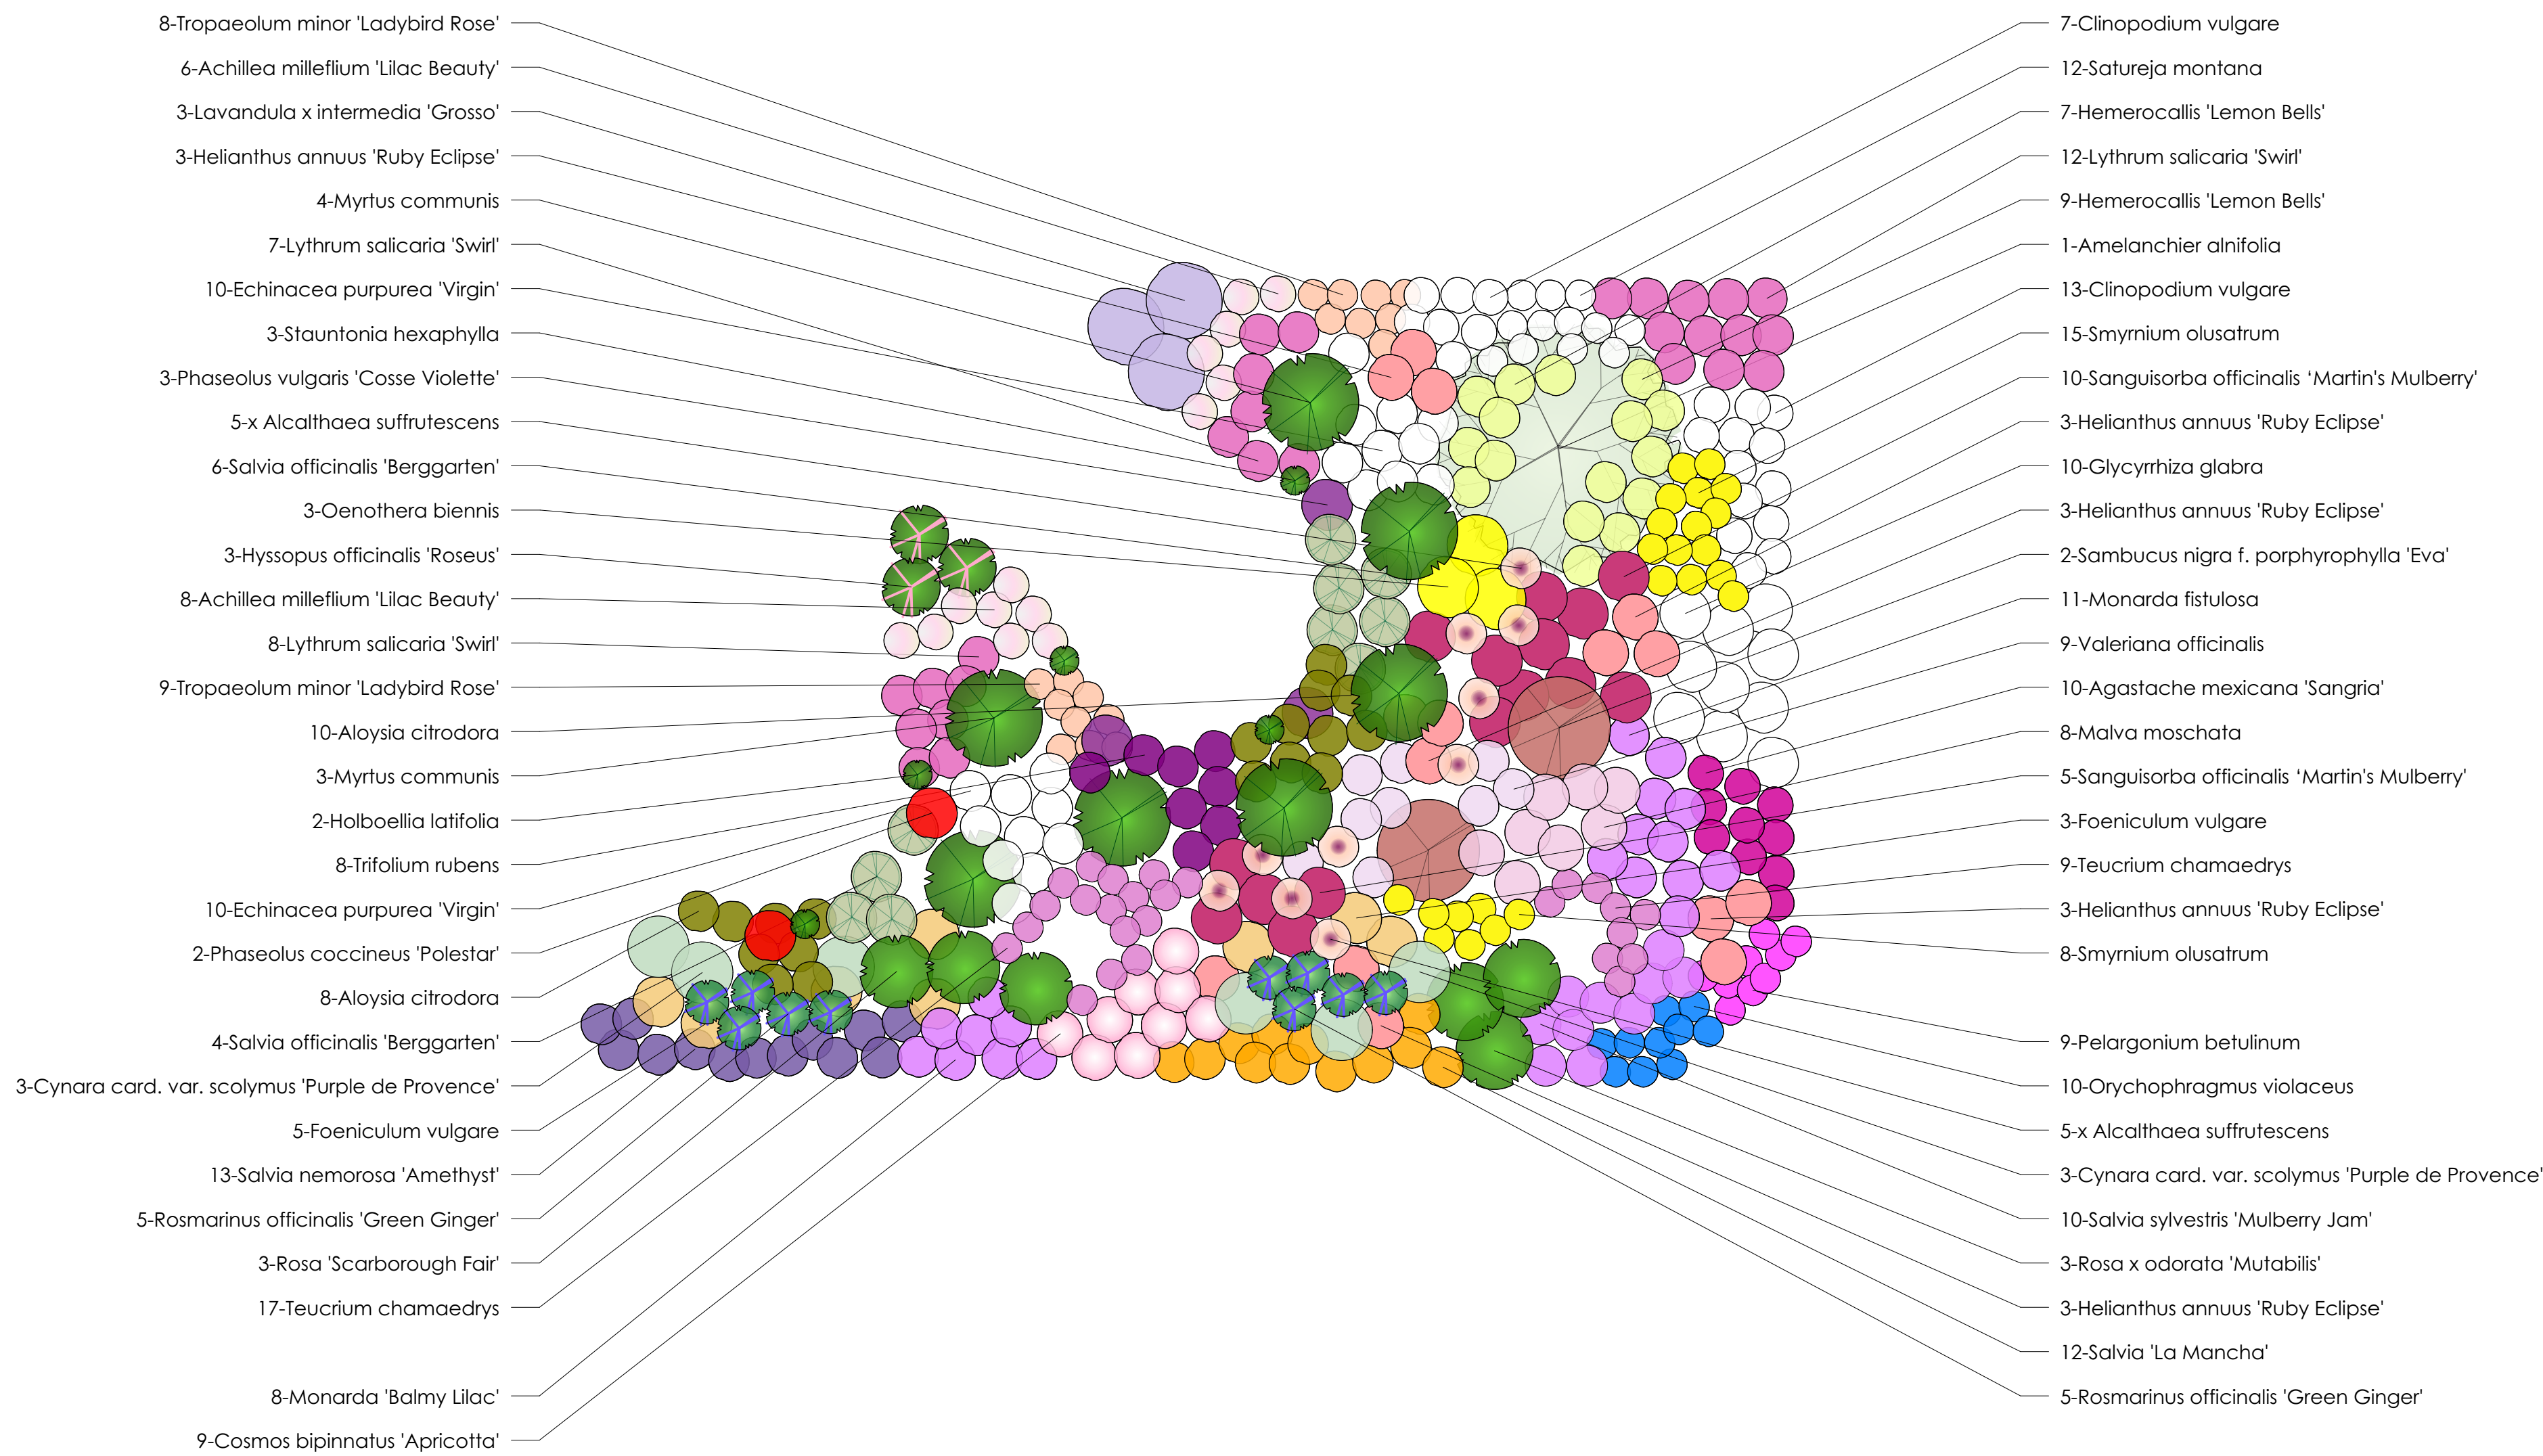

2 Zone 9, Bed H
Scale: 1:50

General Notes

- Additional Herbs: Sage, Oregano, Rosemary, Hyssop, Agastache
- Existing herbs (original plan): Lovage, Bergamot, Lemon Verbena, Chives, Wild basil, Valerian

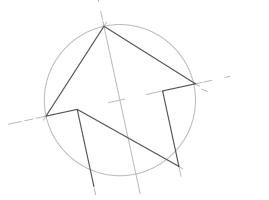

No.	Date	Revision Notes
A	2023.09.22	Updated following review with JG, HB, JB
B	2023.10.05	Updated to include winter interest plants
C	2023.12.12	Added Zones, updated Zone 9 plants, adding more shrubs around Cosmos dining areas

Ann-Marie Powell
GARDENS

Ann-Marie Powell Gardens Ltd,
Heath Farm, Heath Road East
Pelesfield, Hampshire
GU31 4HT
01730 825 650

Project Name	BORDE HILL - STABLES/WALLED GARDEN
Site Address	Borde Hill Garden Borde Hill Lane Haywards Heath West Sussex RH16 1XP
Sheet Title	Planting Plan Zone 9, Beds G-H
File Name	1033 BH Planting Plans 2023.12.11.vwx
Drawn By	AMP/MG/PW
Scale	1:50 @ ISO A1
Revision Date	31/08/2023
Sheet No.	1033-PP-05-C

INDICATIVE DRAWINGS ONLY. NOT TO BE USED
FOR COSTING OR DIMENSIONING