



General Notes


1. Additional Trees (Bed L & N) - Damsons proposed as they don't like to dry out (although would not want to be waterlogged) - more unusual cultivars can be selected if approved
2. Aquatic plants to be planted in suitable containers (as specified in the Planting Specification). Planting shelf to be created using black painted concrete blocks raising containers so that the top of the container sits 5-10cm below the water levels.

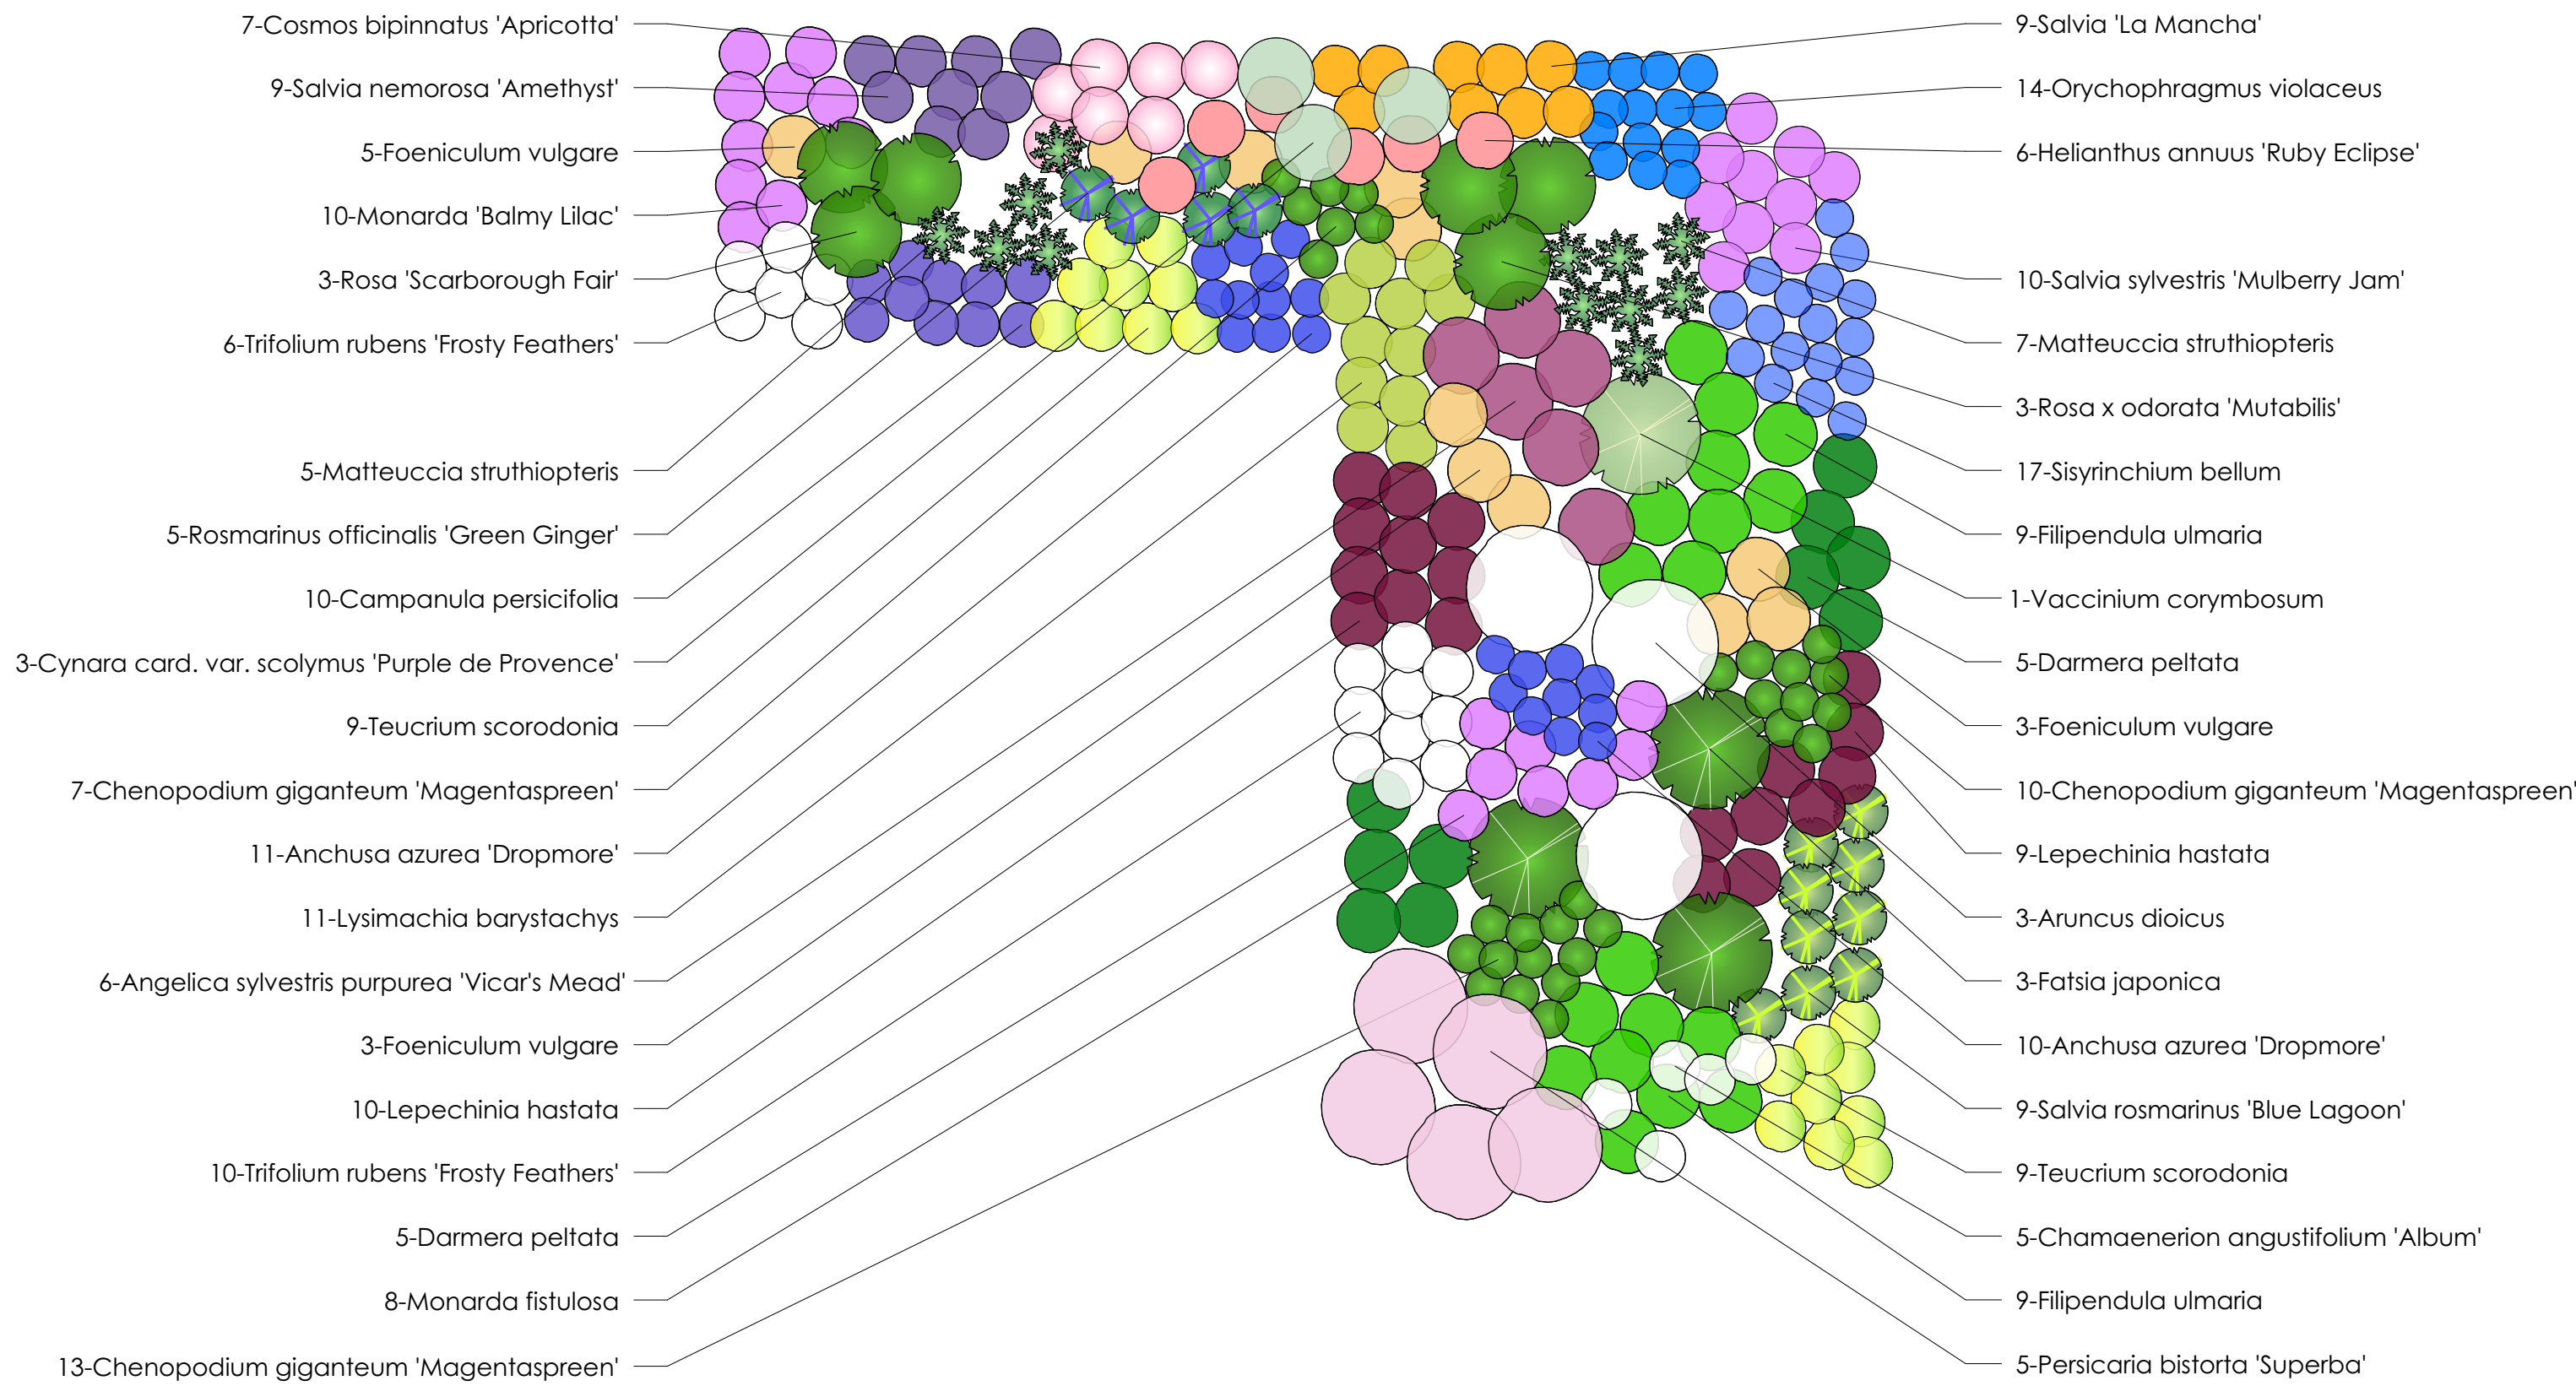


1 Zone 14, Bed M
Scale: 1:50

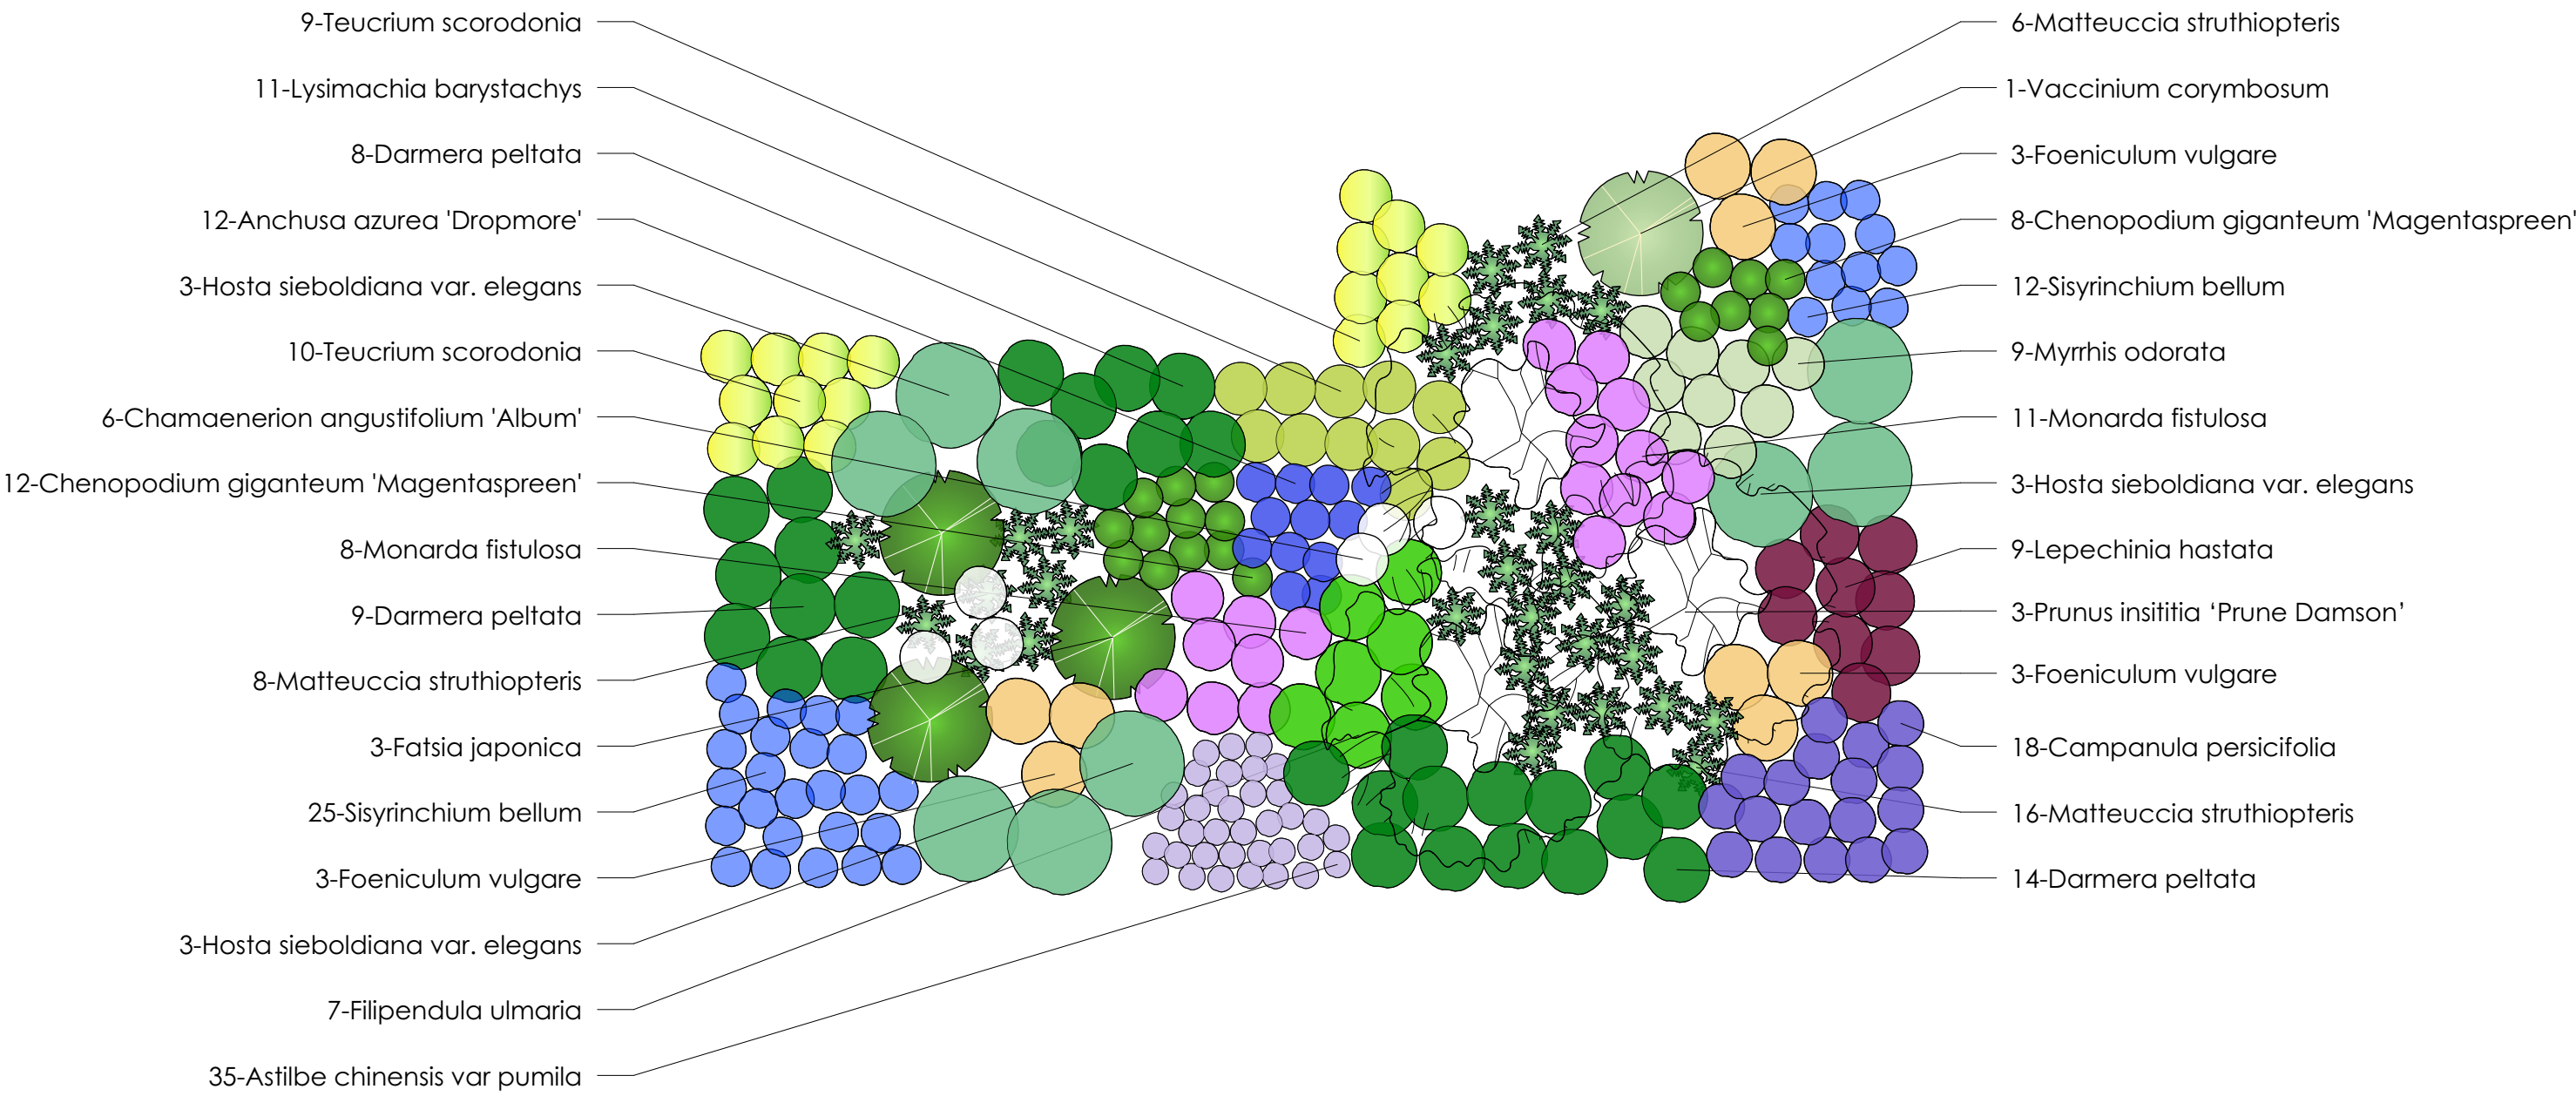

2 Zone 14, Bed N
Scale: 1:50

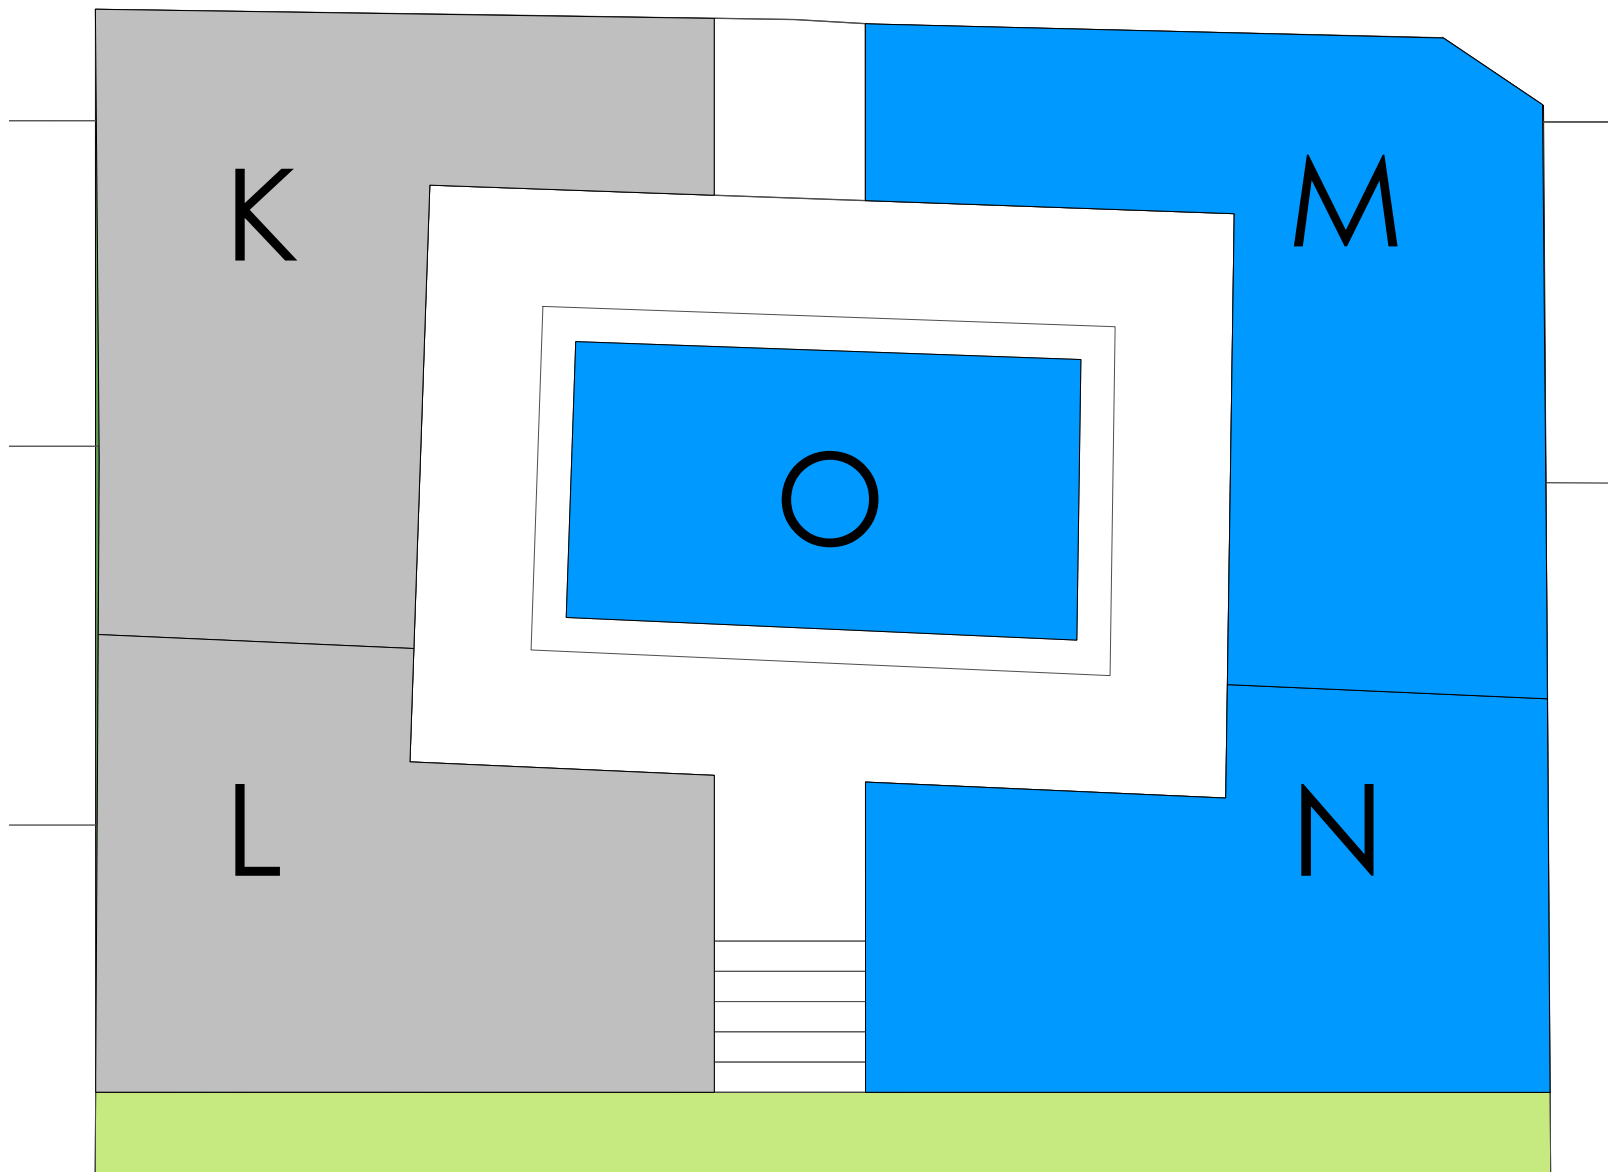

Location Plan - Zone 14

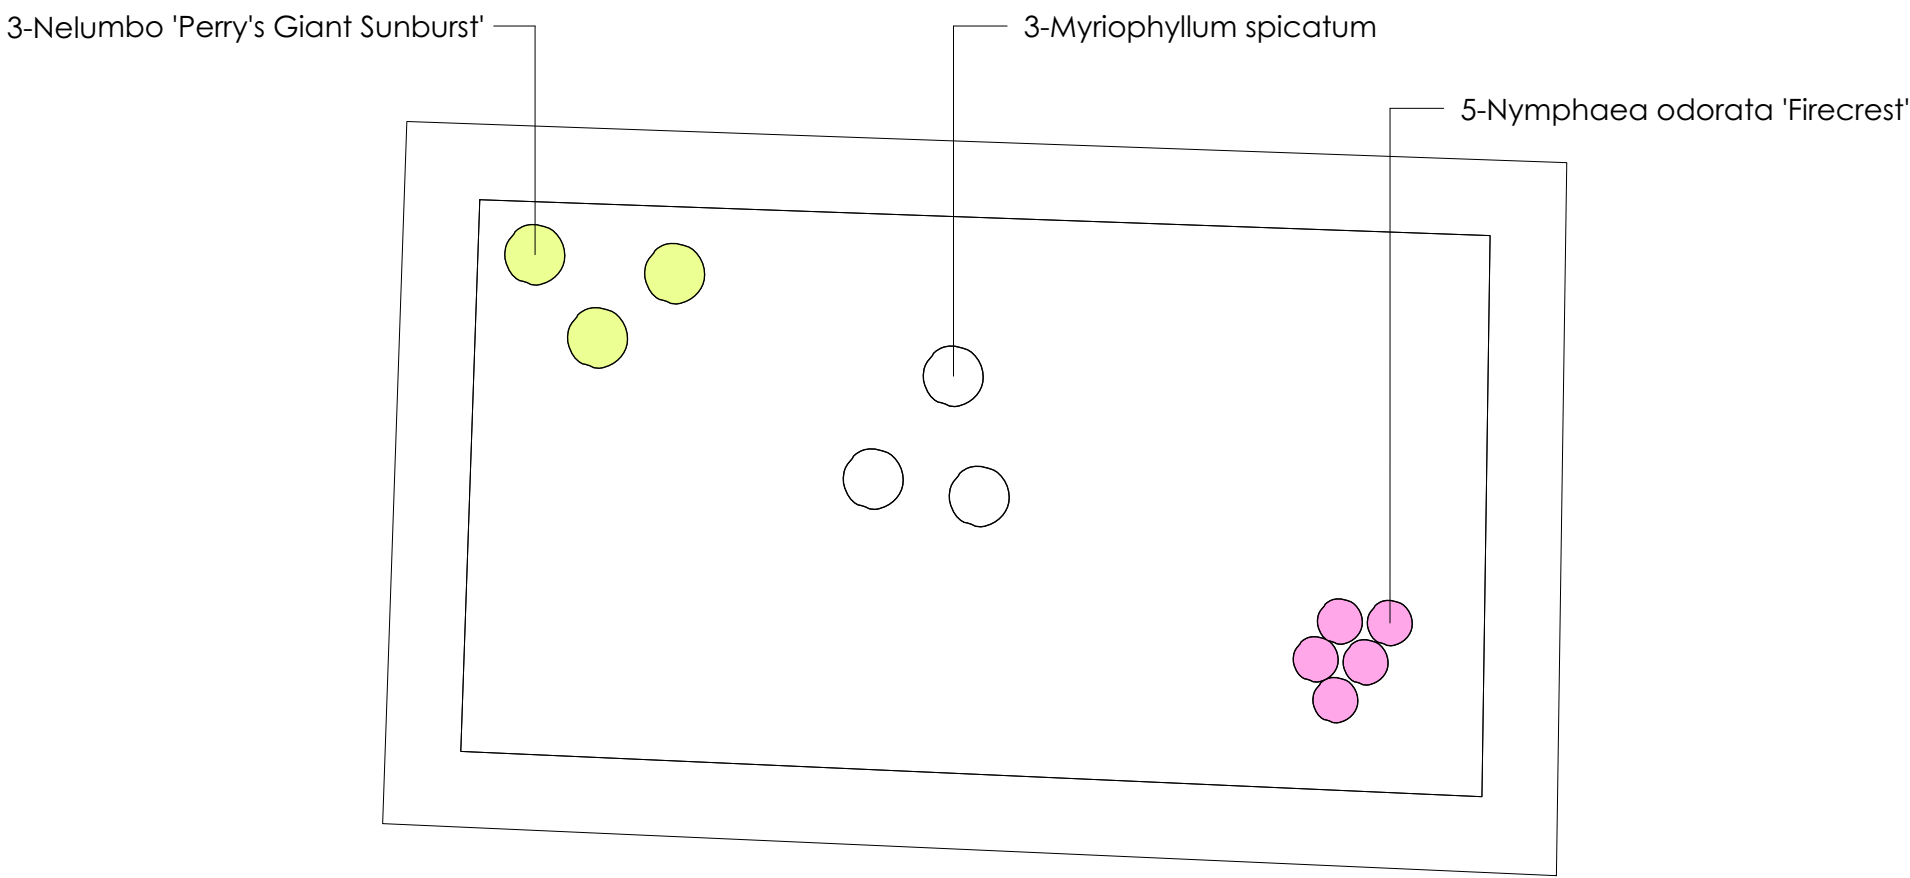

3 Zone 14, Bed O
Scale: 1:50

No.	Date	Revision Notes
A	2023.09.22	Updated following review with JG, HB, JB
B	2023.12.12	Added Zones, updated Zone 9 plants, adding more shrubs around Cosmos dining areas

Ann-Marie Powell

GARDENS

Ann-Marie Powell Gardens Ltd,
Heath Farm, Heath Road East
Pelesfield, Hampshire
GU31 4HT
01730 825 650

Project Name	BORDE HILL - STABLES/WALLED GARDEN
Site Address	Borde Hill Garden Borde Hill Lane Haywards Heath West Sussex RH16 1XP
Sheet Title	Planting Plan Zone 14, Beds M-O
File Name	1033 BH Planting Plans 2023.12.11.vwx
Drawn By	AMP/MG/PW
Scale	1:50 @ ISO A1
Revision Date	31/08/2023
Original Date	31/08/2023
Sheet No.	1033-PP-08-B

INDICATIVE DRAWINGS ONLY. NOT TO BE USED
FOR COSTING OR DIMENSIONING