



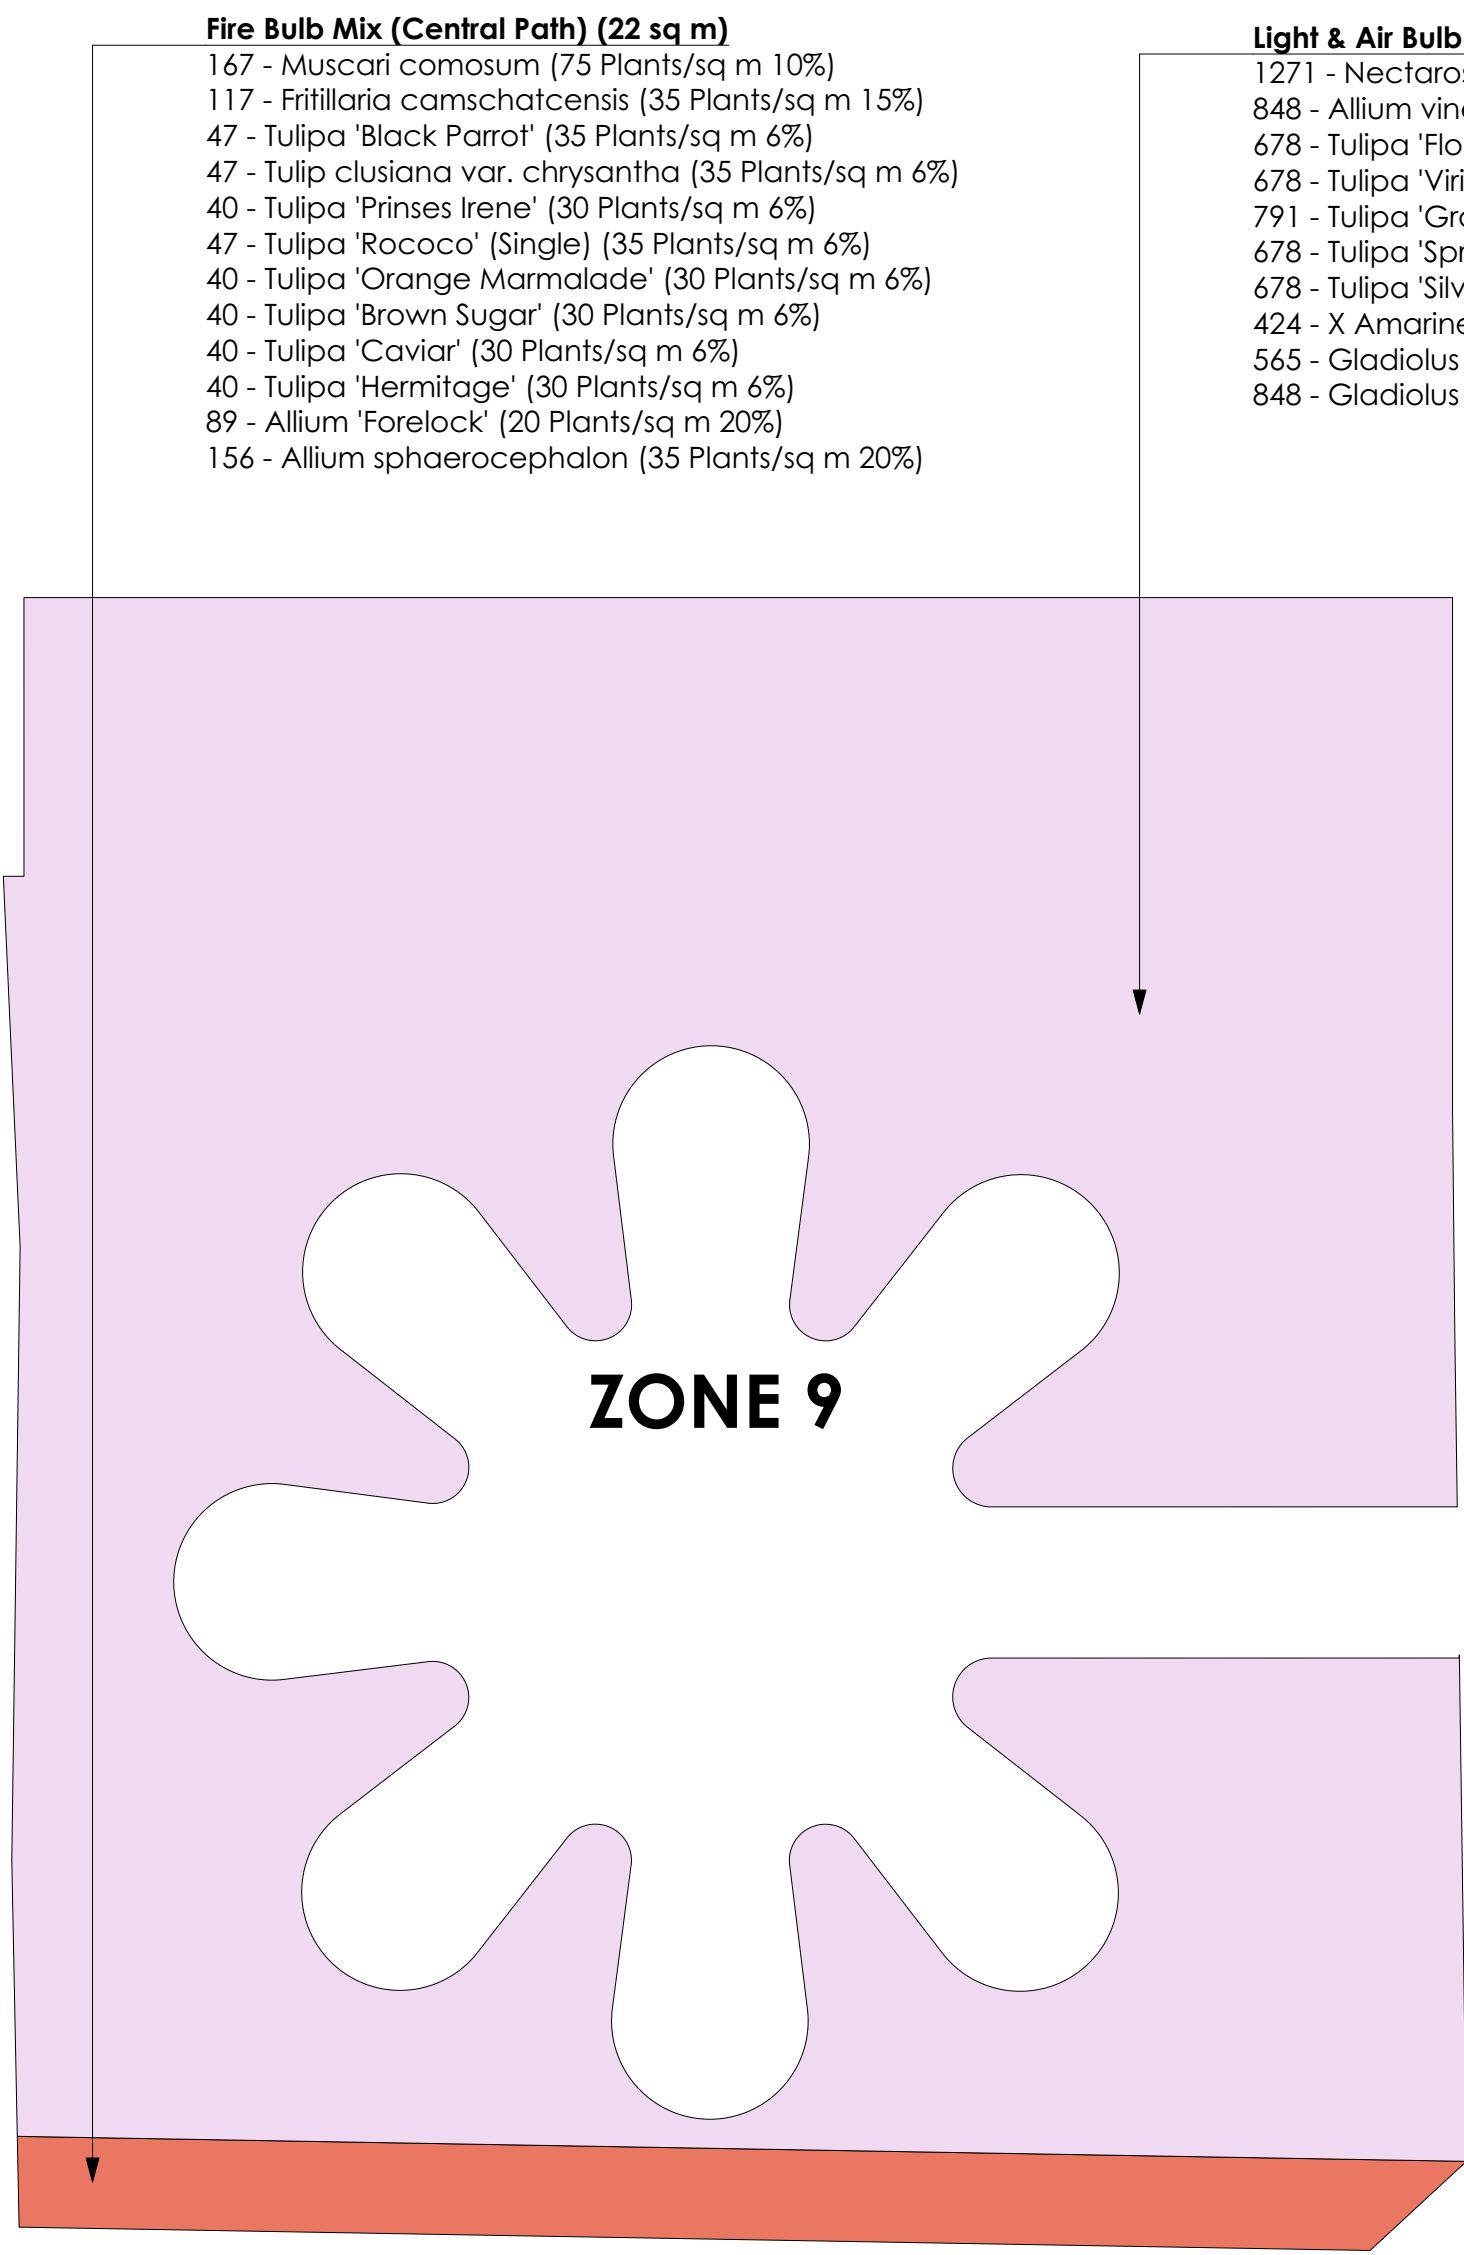

- Fire Bulb Mix (Central Path) (22 sq m)**
167 - Muscari comosum (75 Plants/sq m 10%)
117 - Fritillaria camschatcensis (35 Plants/sq m 15%)
47 - Tulipa 'Black Parrot' (35 Plants/sq m 6%)
47 - Tulip clusiana var. chrysantha (35 Plants/sq m 6%)
40 - Tulipa 'Prinses Irene' (30 Plants/sq m 6%)
47 - Tulipa 'Rococo' (Single) (35 Plants/sq m 6%)
40 - Tulipa 'Orange Marmalade' (30 Plants/sq m 6%)
40 - Tulipa 'Brown Sugar' (30 Plants/sq m 6%)
40 - Tulipa 'Caviar' (30 Plants/sq m 6%)
40 - Tulipa 'Hermitage' (30 Plants/sq m 6%)
89 - Allium 'Forelock' (20 Plants/sq m 20%)
156 - Allium sphaerocephalon (35 Plants/sq m 20%)


- Light & Air Bulb Mix (283 sq m)**
1271 - Nectaroscordum tripedale (30 Plants/sq m 15%)
848 - Allium vineale 'Hair' (30 Plants/sq m 10%)
678 - Tulipa 'Florosa' (30 Plants/sq m 8%)
678 - Tulipa 'Virchic' (30 Plants/sq m 8%)
791 - Tulipa 'Groenland' (35 Plants/sq m 8%)
678 - Tulipa 'Spring Green' (30 Plants/sq m 8%)
678 - Tulipa 'Silver Cloud' (30 Plants/sq m 8%)
424 - X Amarine tubergenii 'Paris' (Belladiva) (5 Plants/sq m 30%)
565 - Gladiolus x colvillii 'The Bride' (20 Plants/sq m 10%)
848 - Gladiolus murielae (30 Plants/sq m 10%)

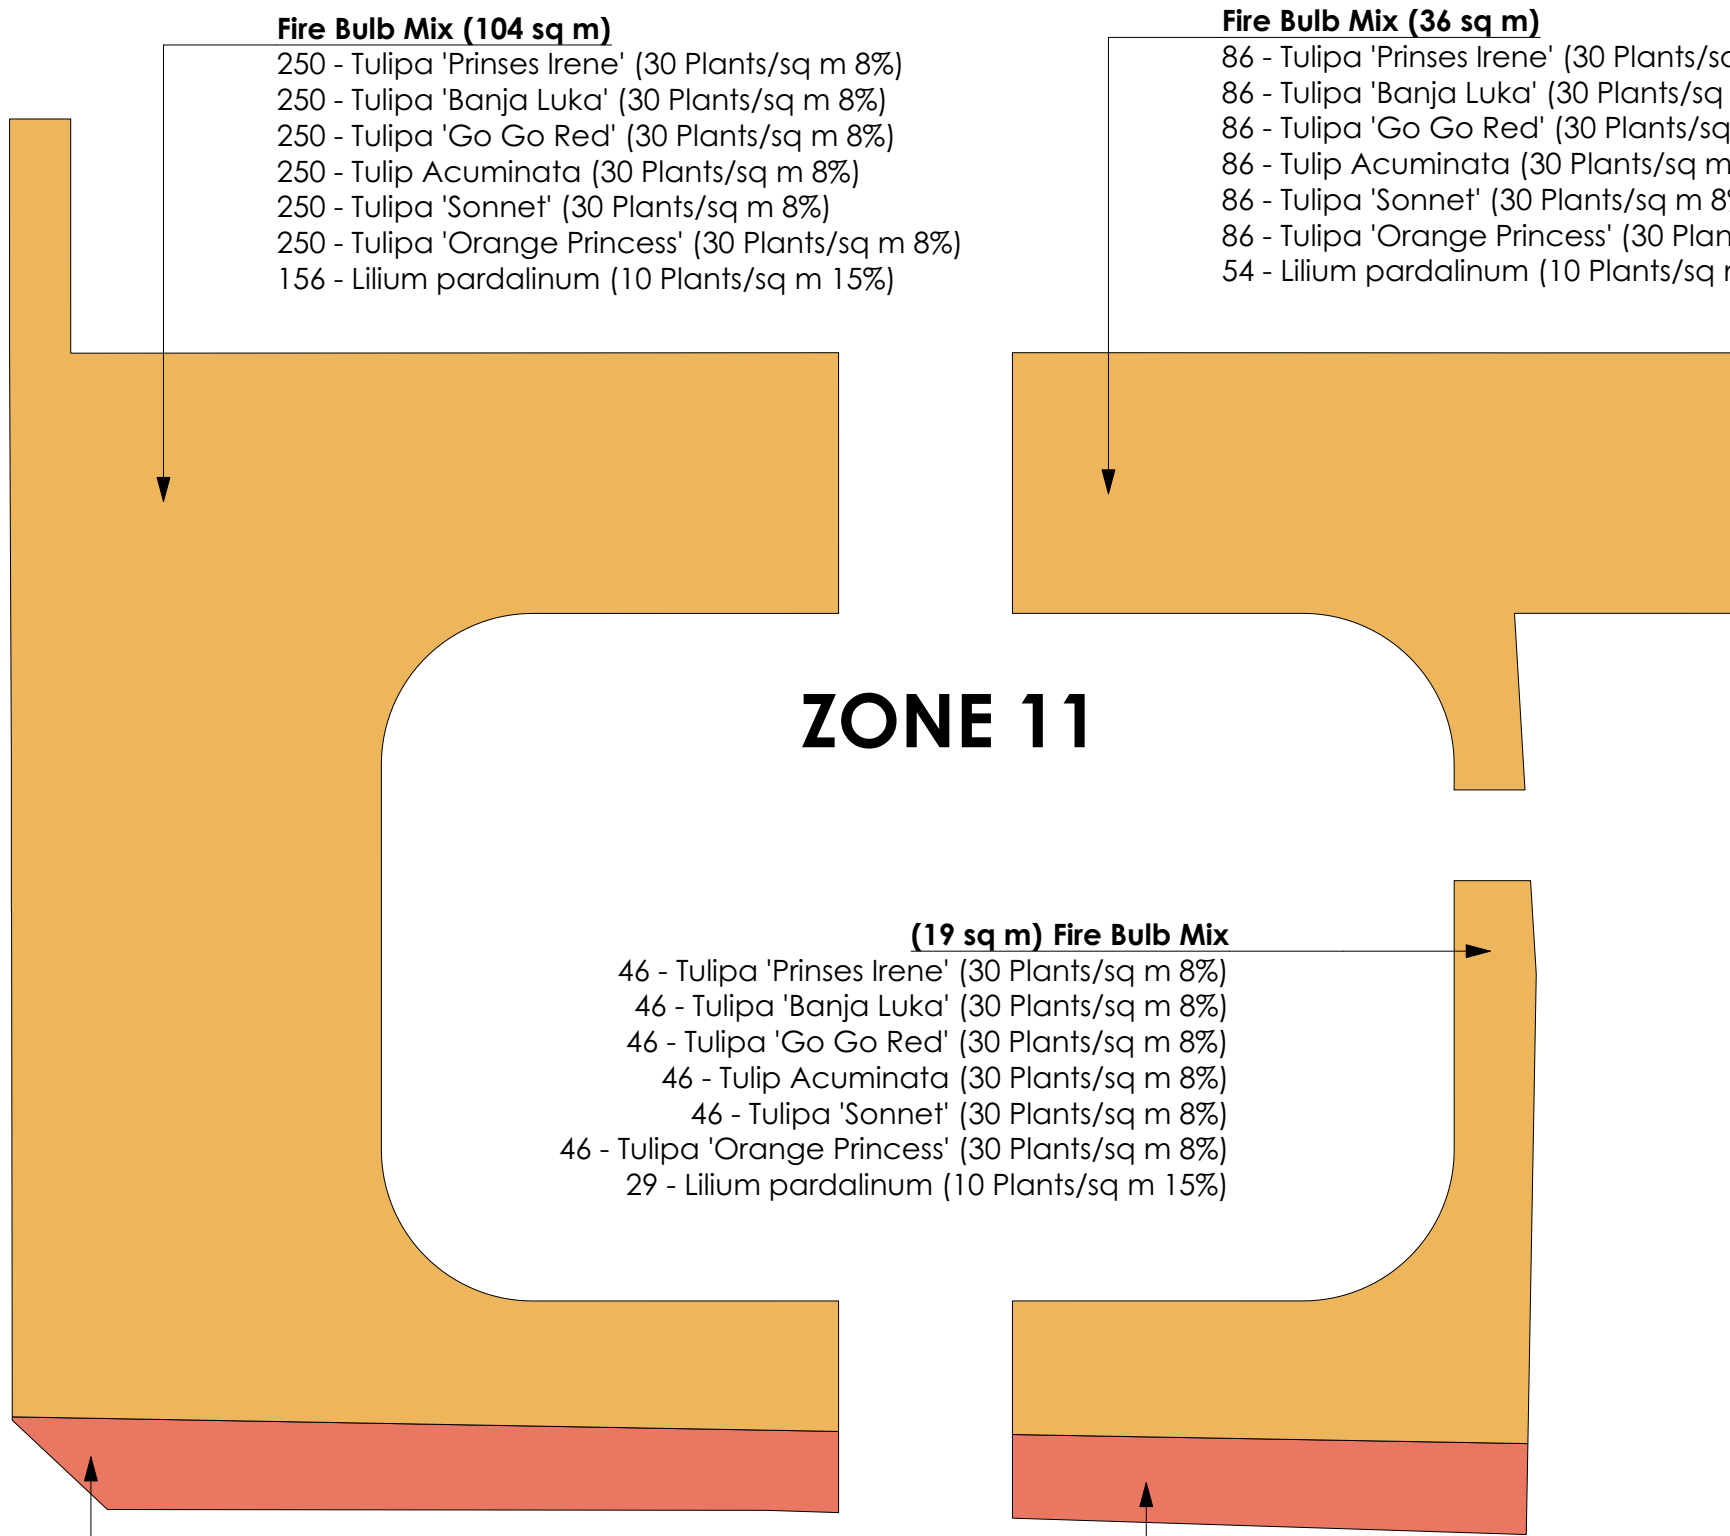

- Fire Bulb Mix (104 sq m)**
250 - Tulipa 'Prinses Irene' (30 Plants/sq m 8%)
250 - Tulipa 'Banja Luka' (30 Plants/sq m 8%)
250 - Tulipa 'Go Go Red' (30 Plants/sq m 8%)
250 - Tulip Acuminata (30 Plants/sq m 8%)
250 - Tulipa 'Sonnet' (30 Plants/sq m 8%)
250 - Tulipa 'Orange Princess' (30 Plants/sq m 8%)
156 - Lilium pardalinum (10 Plants/sq m 15%)

- Fire Bulb Mix (36 sq m)**
86 - Tulipa 'Prinses Irene' (30 Plants/sq m 8%)
86 - Tulipa 'Banja Luka' (30 Plants/sq m 8%)
86 - Tulipa 'Go Go Red' (30 Plants/sq m 8%)
86 - Tulip Acuminata (30 Plants/sq m 8%)
86 - Tulipa 'Sonnet' (30 Plants/sq m 8%)
86 - Tulipa 'Orange Princess' (30 Plants/sq m 8%)
54 - Lilium pardalinum (10 Plants/sq m 15%)

- (19 sq m) Fire Bulb Mix**
46 - Tulipa 'Prinses Irene' (30 Plants/sq m 8%)
46 - Tulipa 'Banja Luka' (30 Plants/sq m 8%)
46 - Tulipa 'Go Go Red' (30 Plants/sq m 8%)
46 - Tulip Acuminata (30 Plants/sq m 8%)
46 - Tulipa 'Sonnet' (30 Plants/sq m 8%)
46 - Tulipa 'Orange Princess' (30 Plants/sq m 8%)
29 - Lilium pardalinum (10 Plants/sq m 15%)

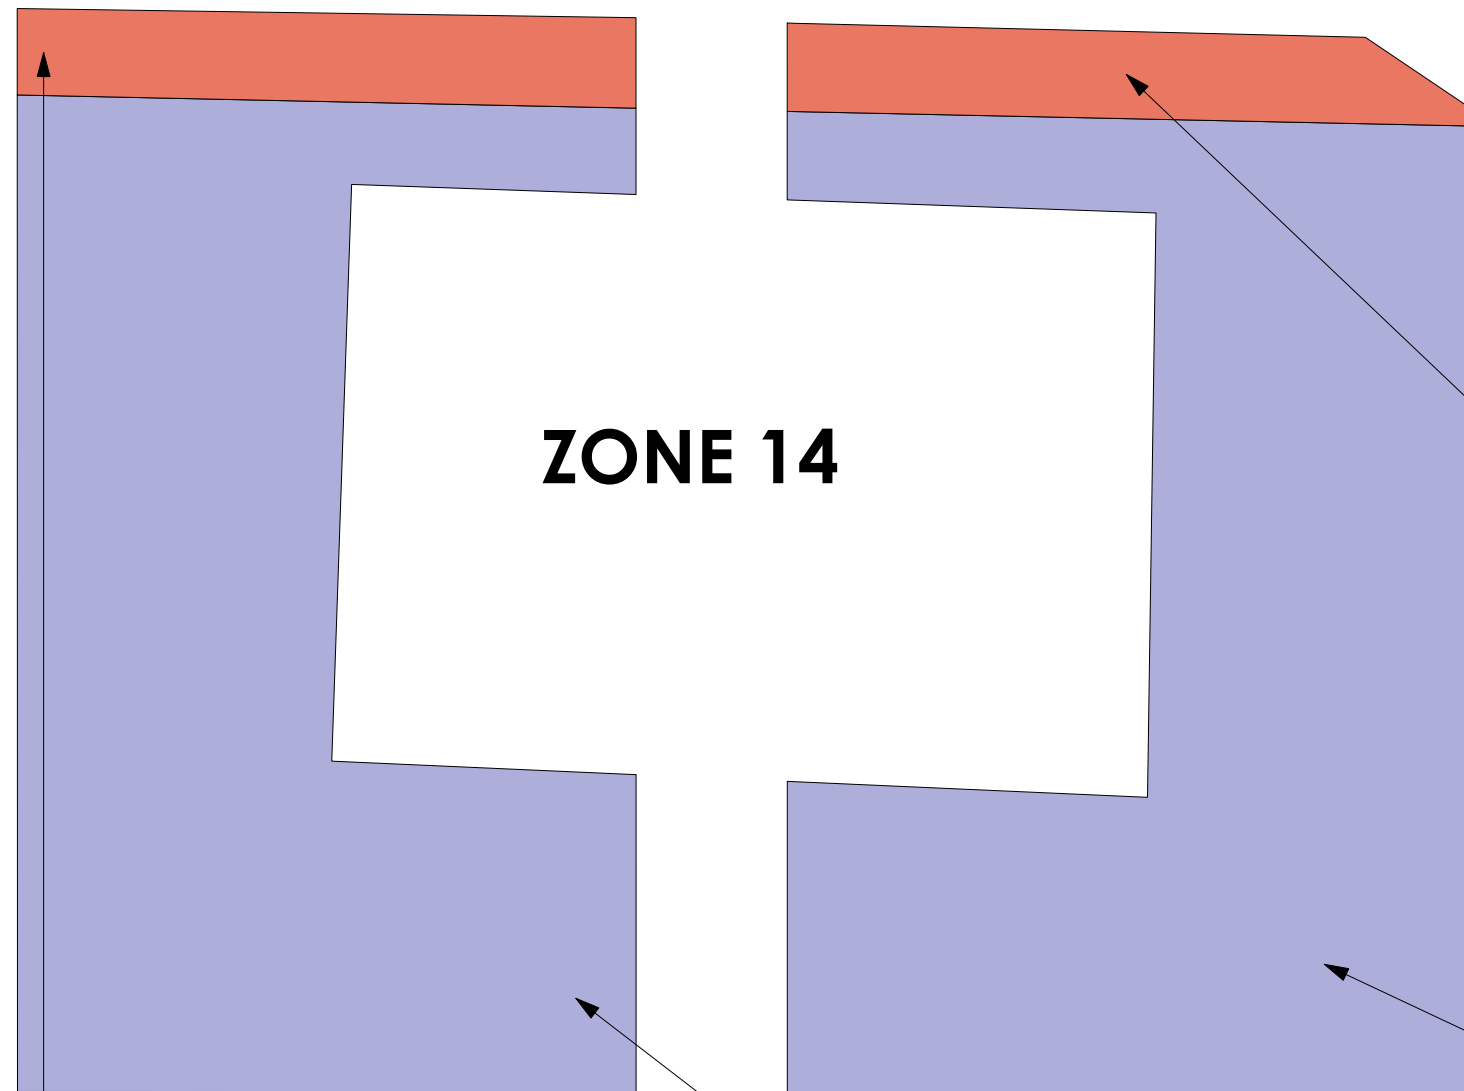


- Fire Bulb Mix (Central Path) (10 sq m)**
72 - Muscari comosum (75 Plants/sq m 10%)
50 - Fritillaria camschatcensis (35 Plants/sq m 15%)
20 - Tulipa 'Black Parrot' (35 Plants/sq m 6%)
20 - Tulip clusiana var. chrysantha (35 Plants/sq m 6%)
17 - Tulipa 'Prinses Irene' (30 Plants/sq m 6%)
20 - Tulipa 'Rococo' (Single) (35 Plants/sq m 6%)
17 - Tulipa 'Orange Marmalade' (30 Plants/sq m 6%)
17 - Tulipa 'Brown Sugar' (30 Plants/sq m 6%)
17 - Tulipa 'Caviar' (30 Plants/sq m 6%)
17 - Tulipa 'Hermitage' (30 Plants/sq m 6%)
38 - Allium 'Forelock' (20 Plants/sq m 20%)
67 - Allium sphaerocephalon (35 Plants/sq m 20%)

- Fire Bulb Mix (Central Path) (12 sq m)**
88 - Muscari comosum (75 Plants/sq m 10%)
61 - Fritillaria camschatcensis (35 Plants/sq m 15%)
25 - Tulipa 'Black Parrot' (35 Plants/sq m 6%)
25 - Tulip clusiana var. chrysantha (35 Plants/sq m 6%)
21 - Tulipa 'Prinses Irene' (30 Plants/sq m 6%)
25 - Tulipa 'Rococo' (Single) (35 Plants/sq m 6%)
21 - Tulipa 'Orange Marmalade' (30 Plants/sq m 6%)
21 - Tulipa 'Brown Sugar' (30 Plants/sq m 6%)
21 - Tulipa 'Caviar' (30 Plants/sq m 6%)
21 - Tulipa 'Hermitage' (30 Plants/sq m 6%)
47 - Allium 'Forelock' (20 Plants/sq m 20%)
82 - Allium sphaerocephalon (35 Plants/sq m 20%)

- Fire Bulb Mix (Central Path) (10 sq m)**
73 - Muscari comosum (75 Plants/sq m 10%)
51 - Fritillaria camschatcensis (35 Plants/sq m 15%)
21 - Tulipa 'Black Parrot' (35 Plants/sq m 6%)
21 - Tulip clusiana var. chrysantha (35 Plants/sq m 6%)
18 - Tulipa 'Prinses Irene' (30 Plants/sq m 6%)
21 - Tulipa 'Rococo' (Single) (35 Plants/sq m 6%)
18 - Tulipa 'Orange Marmalade' (30 Plants/sq m 6%)
18 - Tulipa 'Brown Sugar' (30 Plants/sq m 6%)
18 - Tulipa 'Caviar' (30 Plants/sq m 6%)
18 - Tulipa 'Hermitage' (30 Plants/sq m 6%)
39 - Allium 'Forelock' (20 Plants/sq m 20%)
68 - Allium sphaerocephalon (35 Plants/sq m 20%)

- Water Bulb Mix (79 sq m)**
197 - Allium sphaerocephalon (5 Plants/sq m 50%)
197 - Camassia quamash (5 Plants/sq m 50%)
79 - Lilium candidum (5 Plants/sq m 20%)
985 - Triteleia laxa 'Queen Fabiola' (50 Plants/sq m 25%)
985 - Tulipa humilis var. pulchella Albocaeerulea Oculata (50 Plants/sq m 25%)
355 - Tulipa 'Bleu Amiable' (30 Plants/sq m 15%)
355 - Tulipa 'Palmyra' (30 Plants/sq m 15%)

- Water Bulb Mix (77 sq m)**
193 - Allium sphaerocephalon (5 Plants/sq m 50%)
193 - Camassia quamash (5 Plants/sq m 50%)
77 - Lilium candidum (5 Plants/sq m 20%)
967 - Triteleia laxa 'Queen Fabiola' (50 Plants/sq m 25%)
967 - Tulipa humilis var. pulchella Albocaeerulea Oculata (50 Plants/sq m 25%)
348 - Tulipa 'Bleu Amiable' (30 Plants/sq m 15%)
348 - Tulipa 'Palmyra' (30 Plants/sq m 15%)

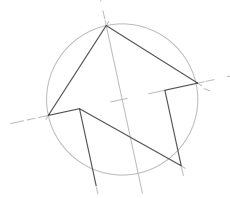

No.	Date	Revision Notes
A	2023.12.12	Added Zones, updated Zone 9 plants, adding more shrubs around Cosmos dining areas

Ann-Marie Powell
GARDENS

Ann-Marie Powell Gardens Ltd, Heath Farm, Heath Road East Pelesfield, Hampshire GU31 4HT 01730 825 650	
Project Name	BORDE HILL - STABLES/WALLED GARDEN
Site Address	Borde Hill Garden Borde Hill Lane Haywards Heath West Sussex RH16 1XP
Sheet Title	Planting Plan Bulbs Zones 9, 11, 14
File Name	1033 BH Planting Plans 2023.12.11.vwx
Drawn By	AMP/MG/PW
Revision Date	31/08/2023
Original Date	31/08/2023
Scale	1:50 @ ISO A1
Sheet No.	1033-PP-09-A

INDICATIVE DRAWINGS ONLY. NOT TO BE USED
FOR COSTING OR DIMENSIONING