
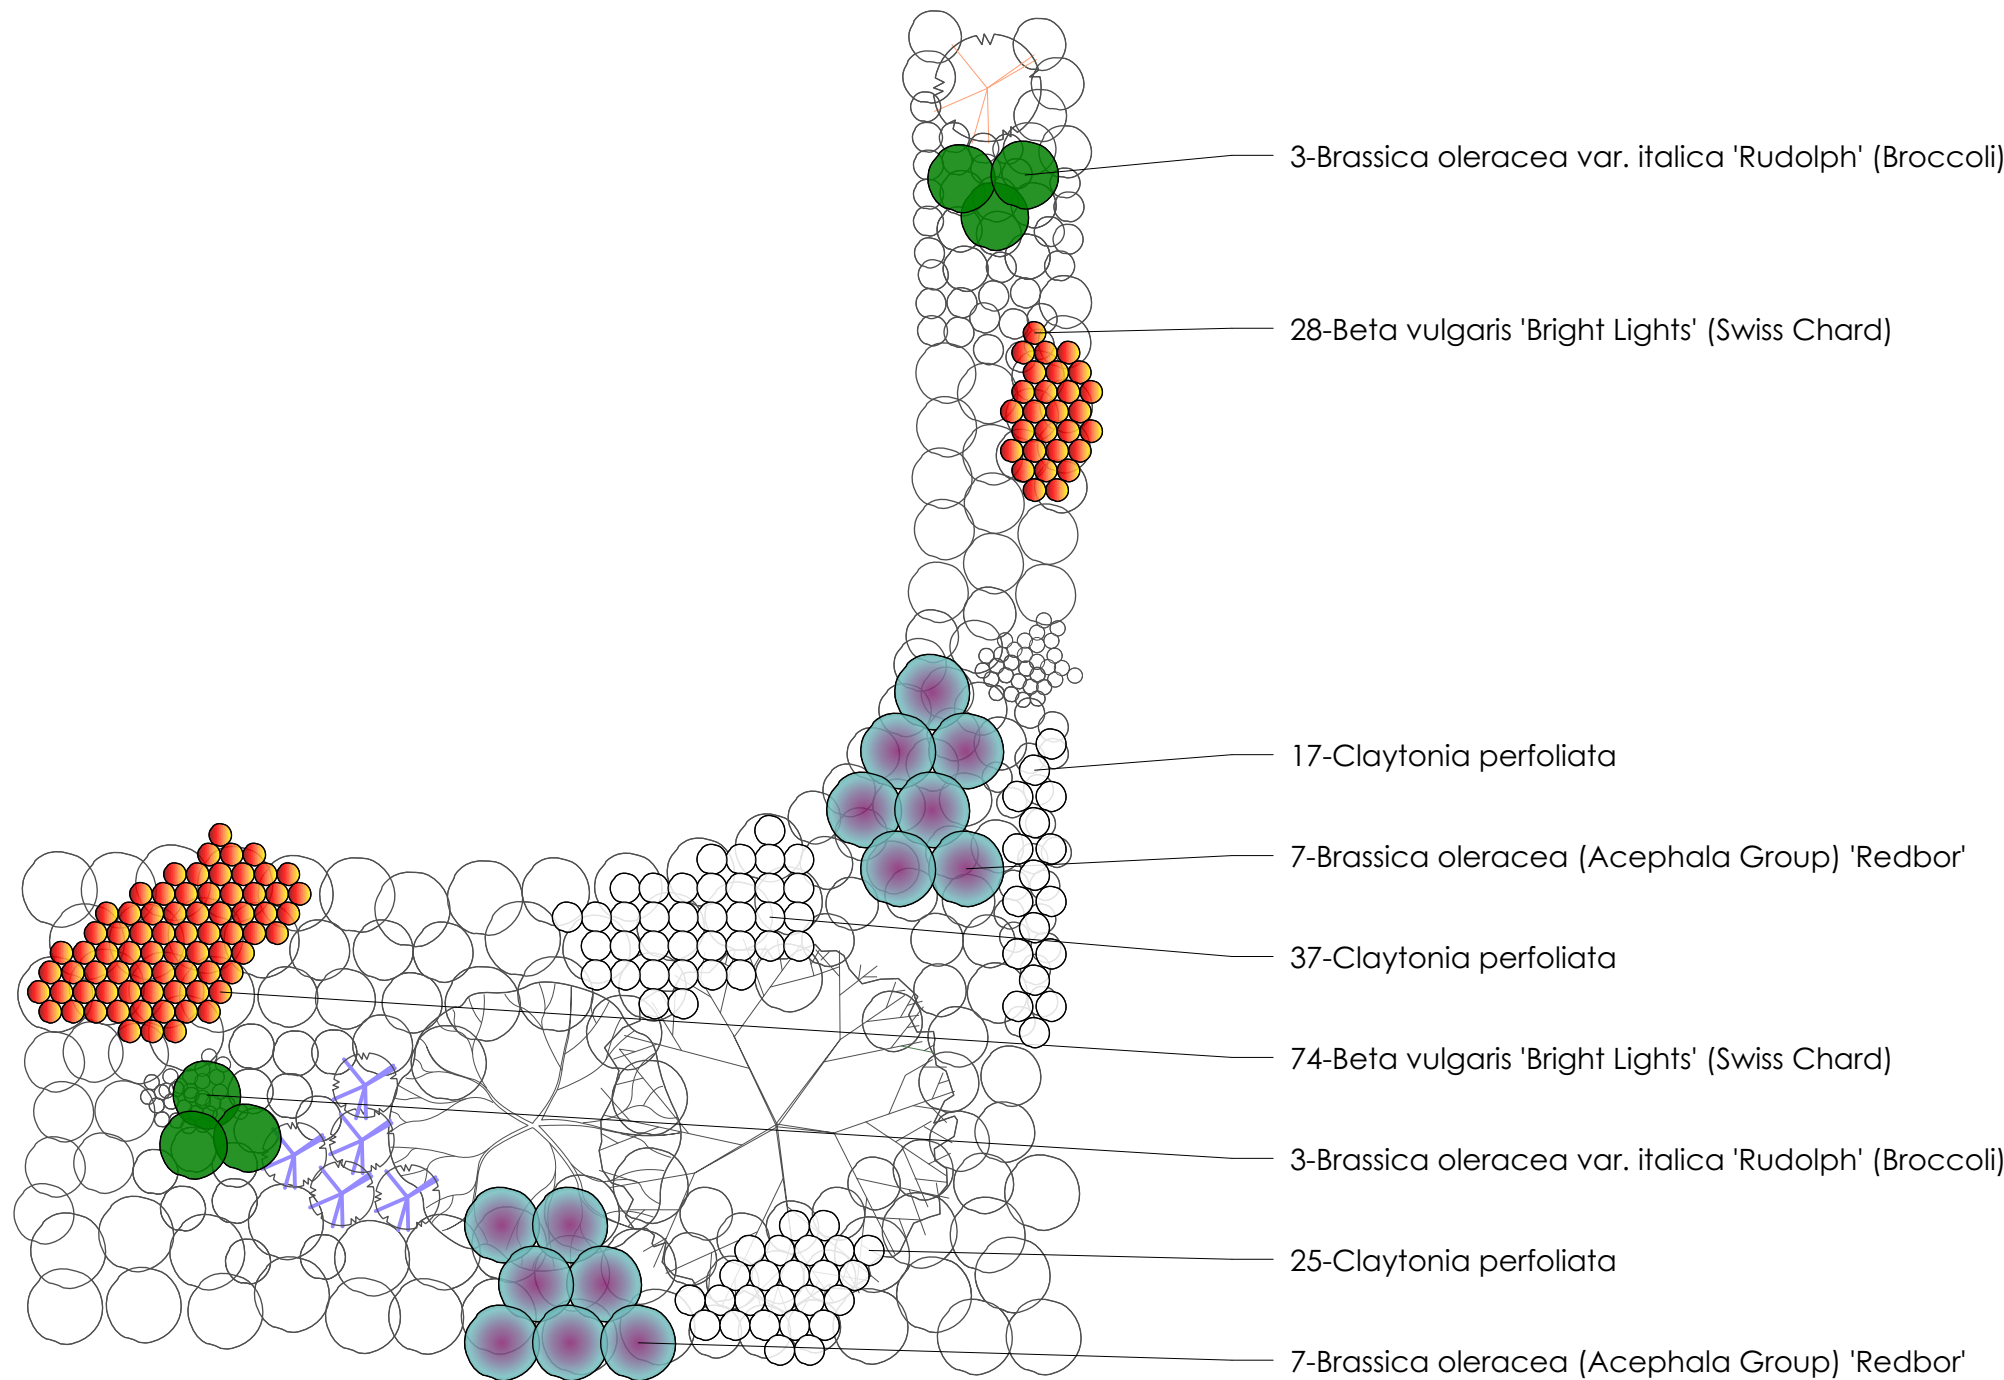
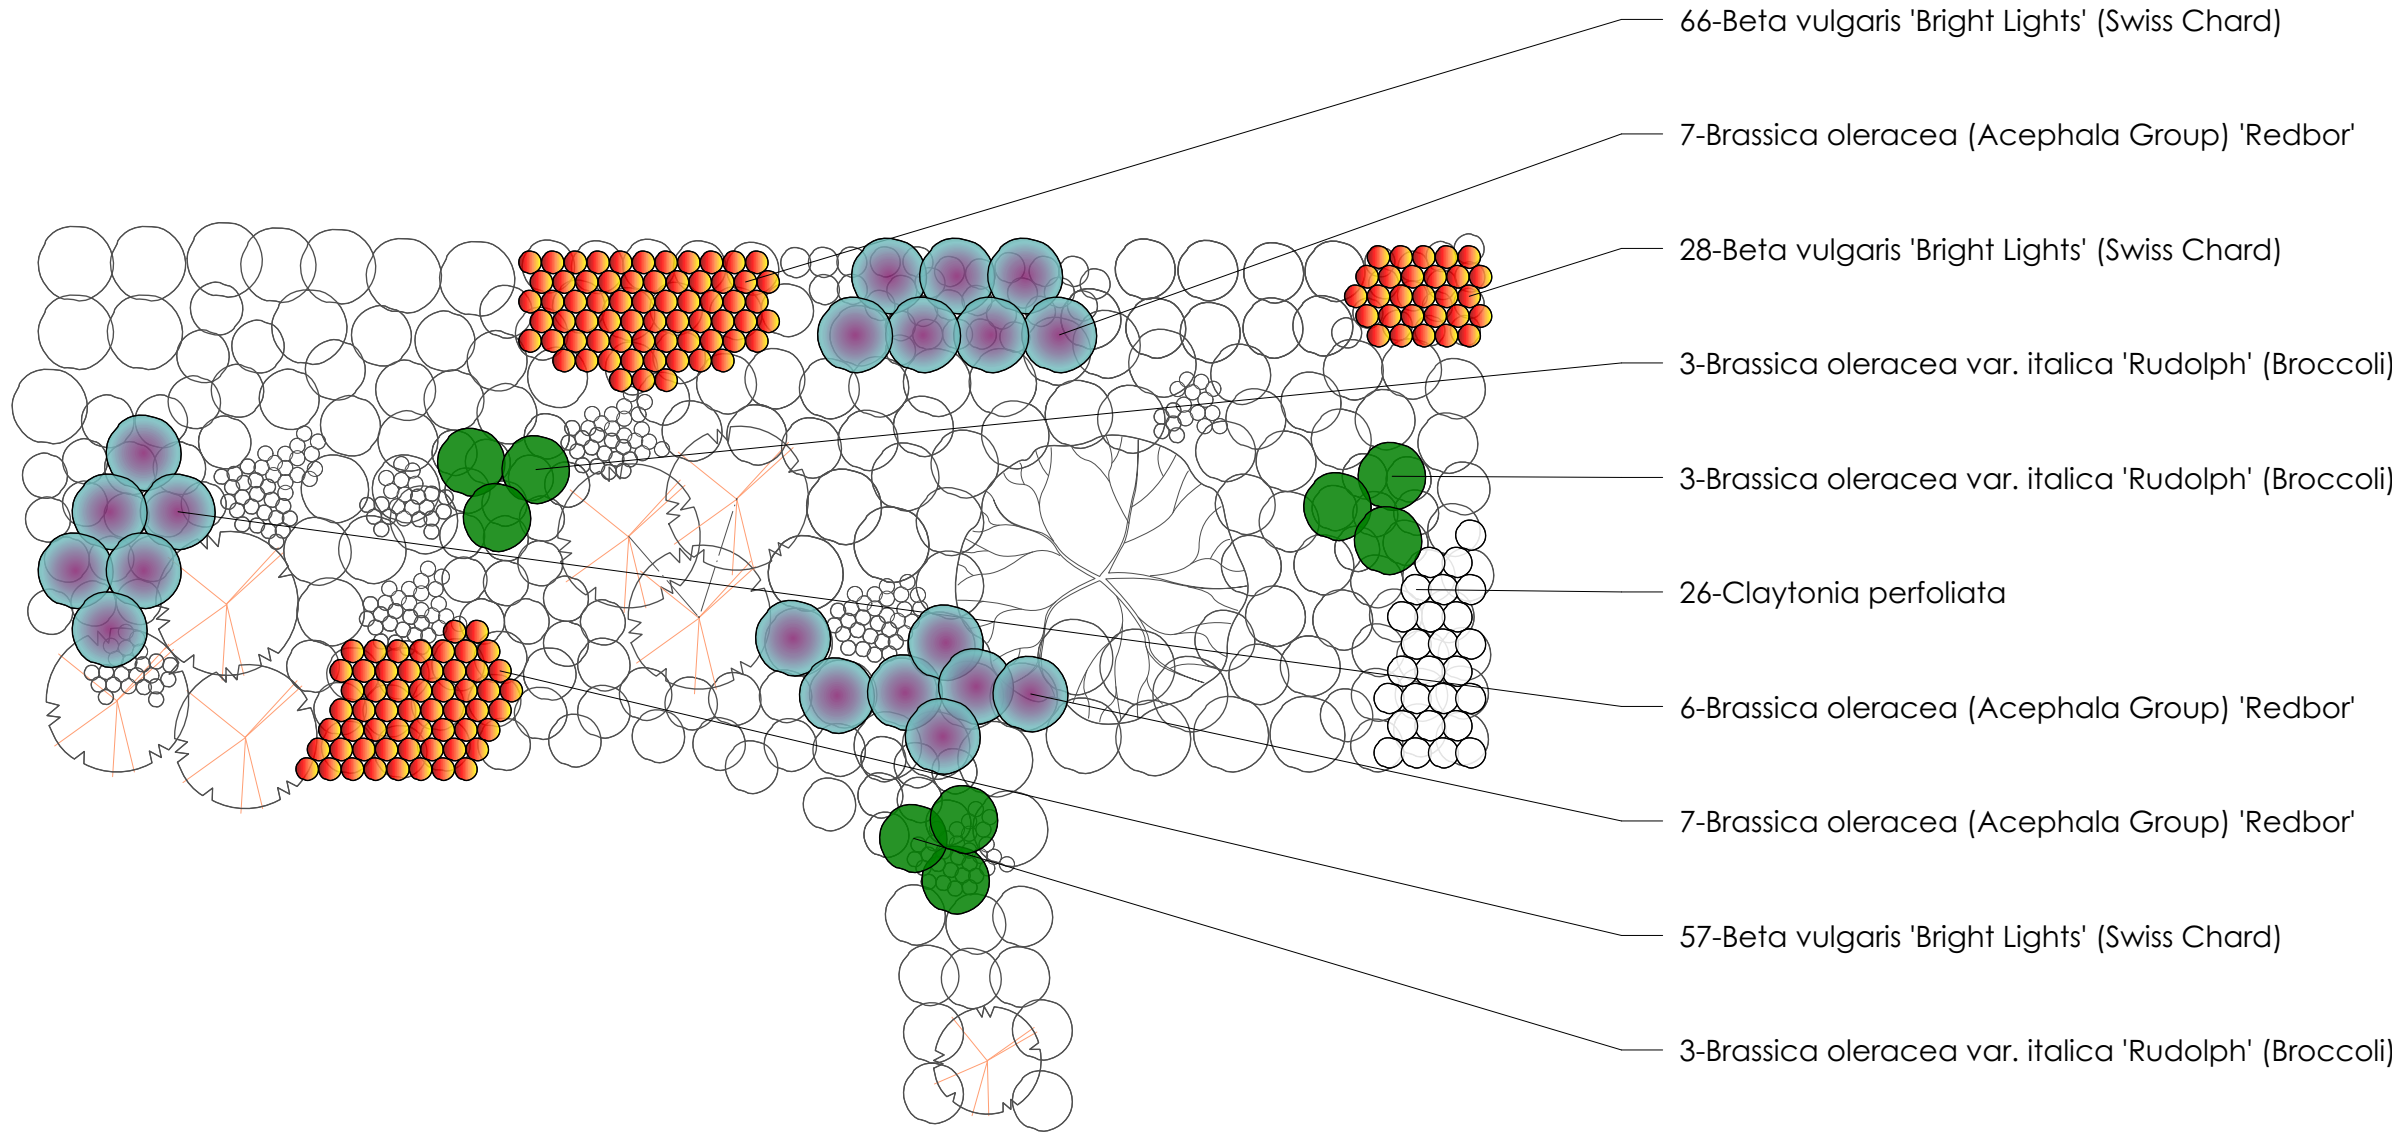


General Notes

1. QUANTITIES ARE ESTIMATES ONLY AND WILL DEPEND ON THE ACTUAL SPACE AVAILABLE WHICH MAY CHANGE FROM YEAR TO YEAR AS THE SHRUBS AND PERENNIALS FILL OUT.
2. SPECIFIC CULTIVARS CAN VARY FROM YEAR TO YEAR - TRIALLING RARE AND UNUSUAL VARIETIES.

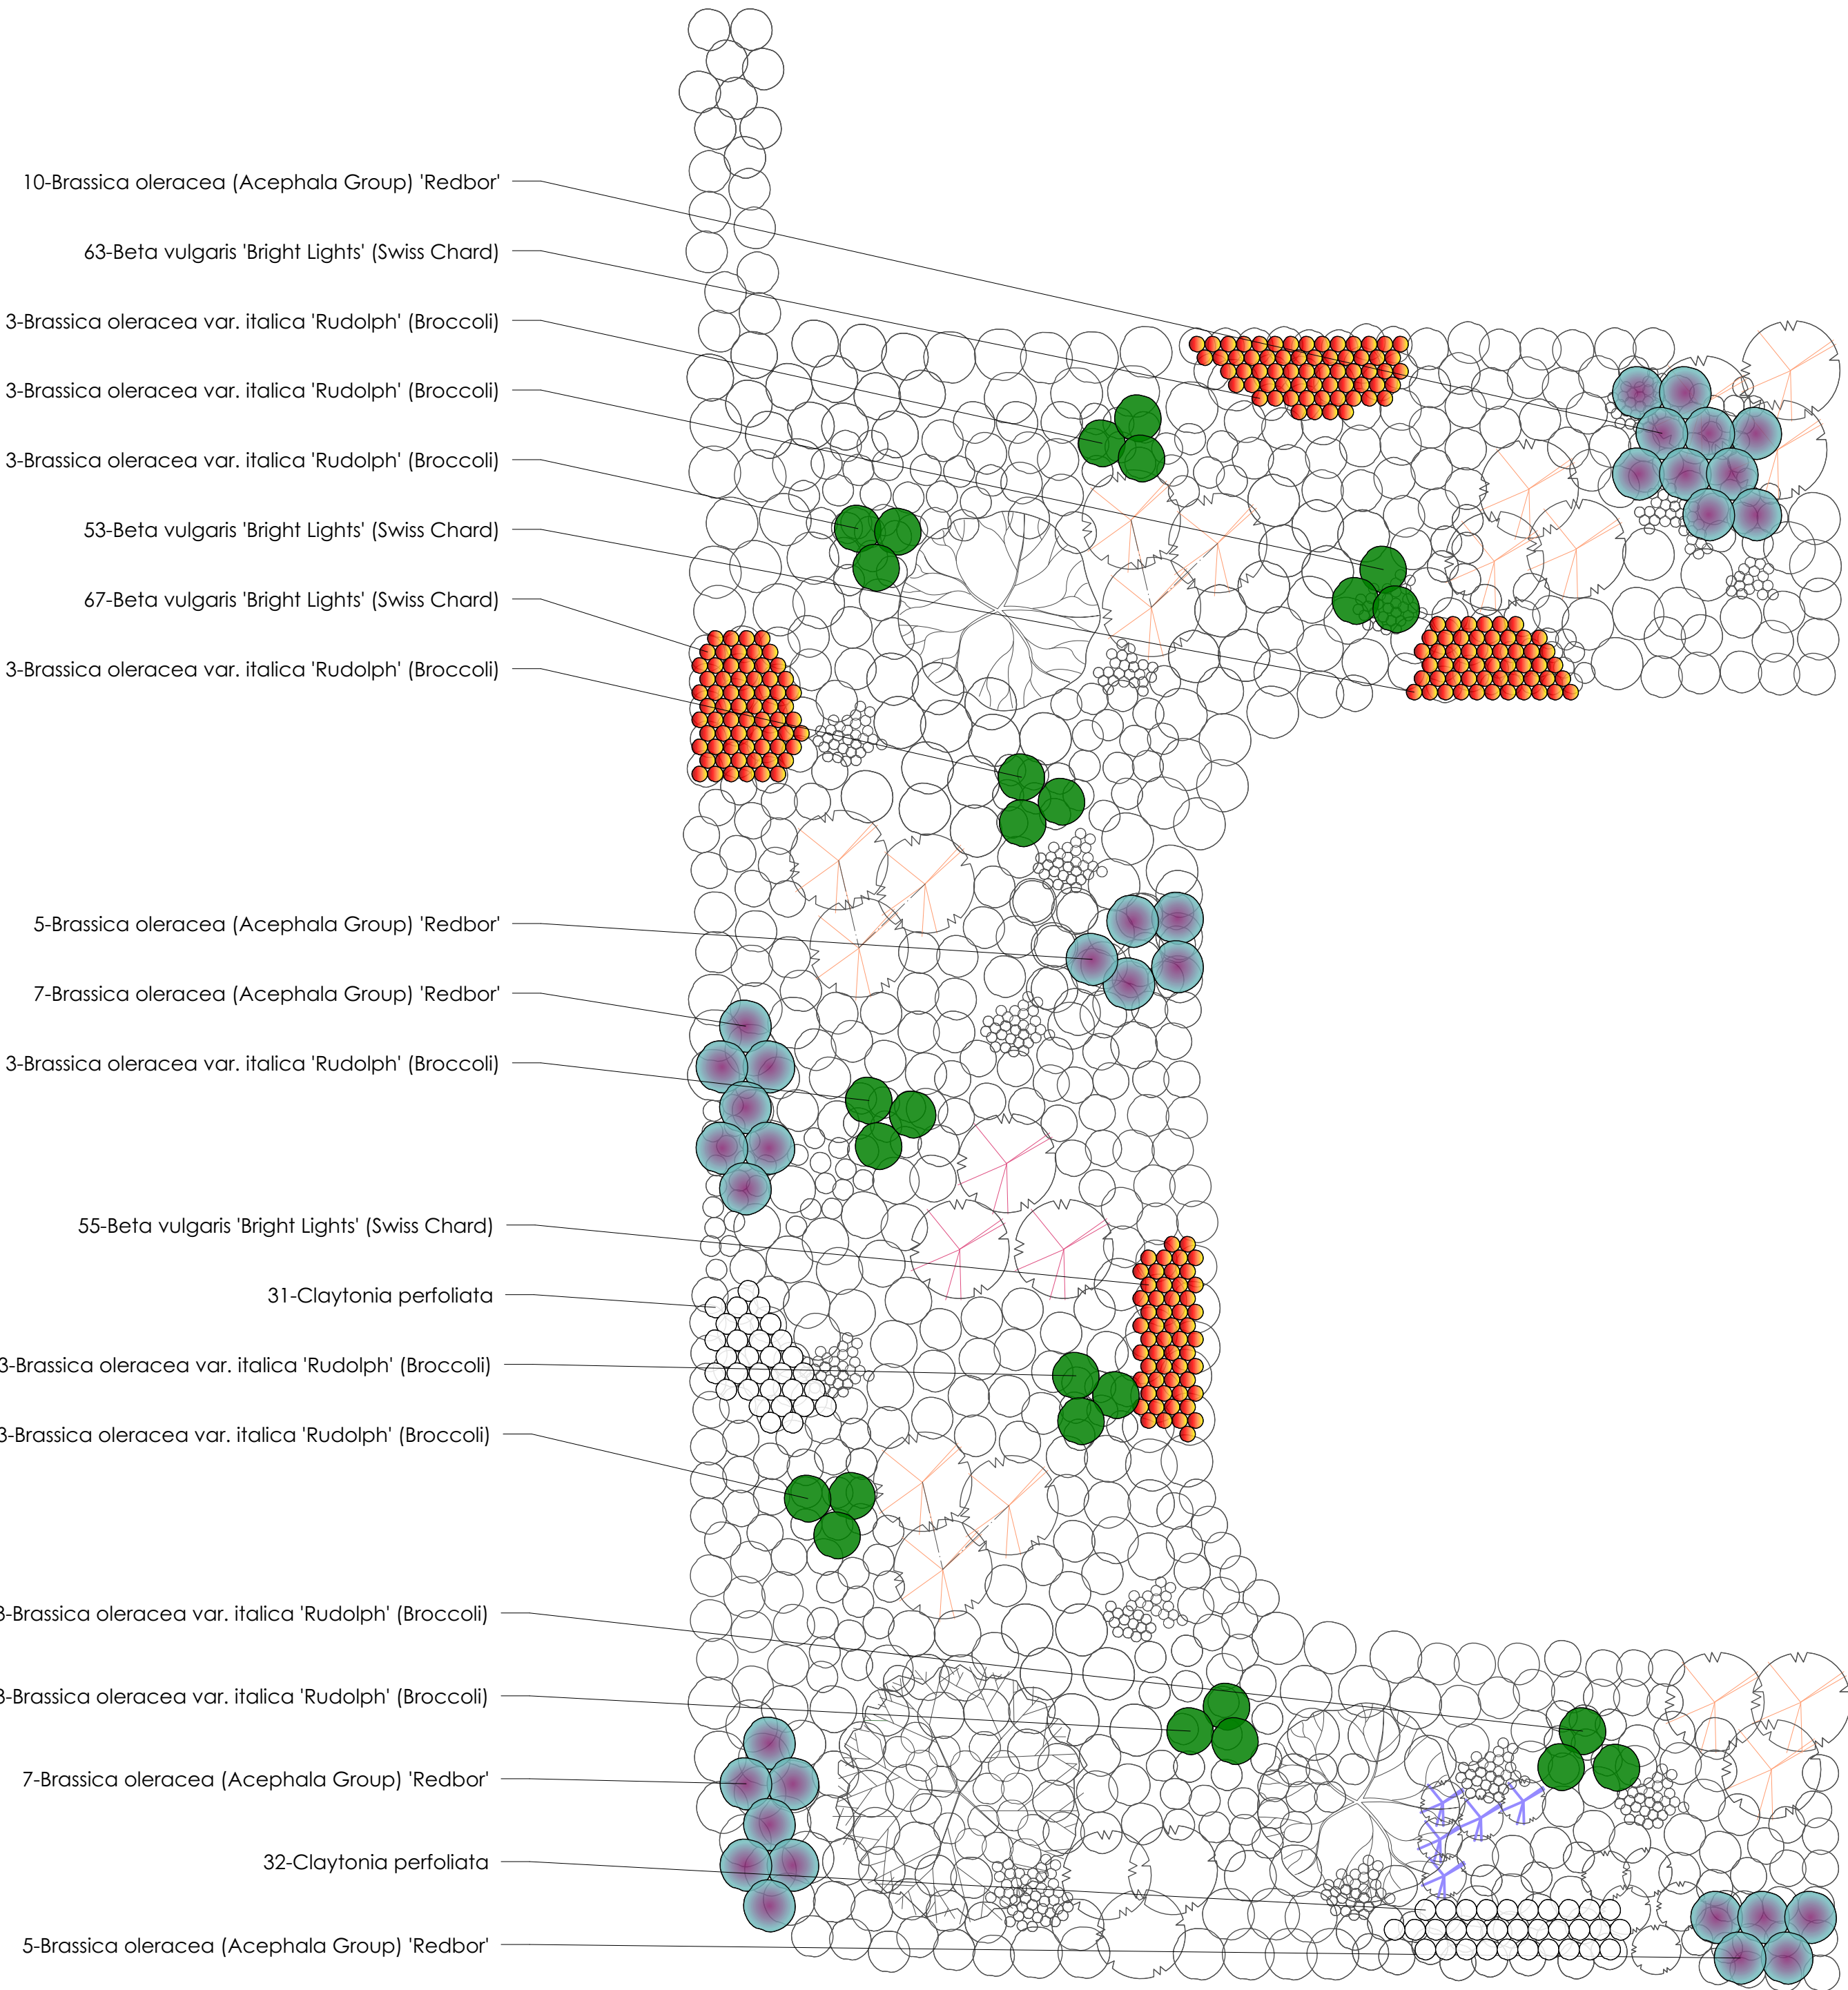

No.	Date	Revision Notes
A	2023.12.12	Added Zones, updated Zone 9 plants, adding more shrubs around Cosmos dining areas

Ann-Marie Powell
GARDENS

Ann-Marie Powell Gardens Ltd.
Heath Farm, Heath Road East
Petersfield, Hampshire
GU31 4HT
01730 825 650

Project Name
BORDE HILL - STABLES/WALLED GARDEN

Client
Borde Hill Garden
Borde Hill Lane
Haywards Heath
West Sussex
RH16 1XP

Sheet Title
Planting Winter Annuals Zone 11

File Name
1033 BH Planting Plans 2023.12.11.vwx

Drawn By
Scale
1:50 @ ISO A1

Revision Date
Sheet No.
1033-PP-10-A

Date
2023.09.21

INDICATIVE DRAWINGS ONLY. NOT TO BE USED FOR COSTING OR DIMENSIONING