


NOTE: Storm water to be drained via surface water soakaway crates and attenuation tanks as required. Soakage tests and drainage design to be undertaken by suitably qualified drainage engineer and details agreed with Local Authority before work commences on site.

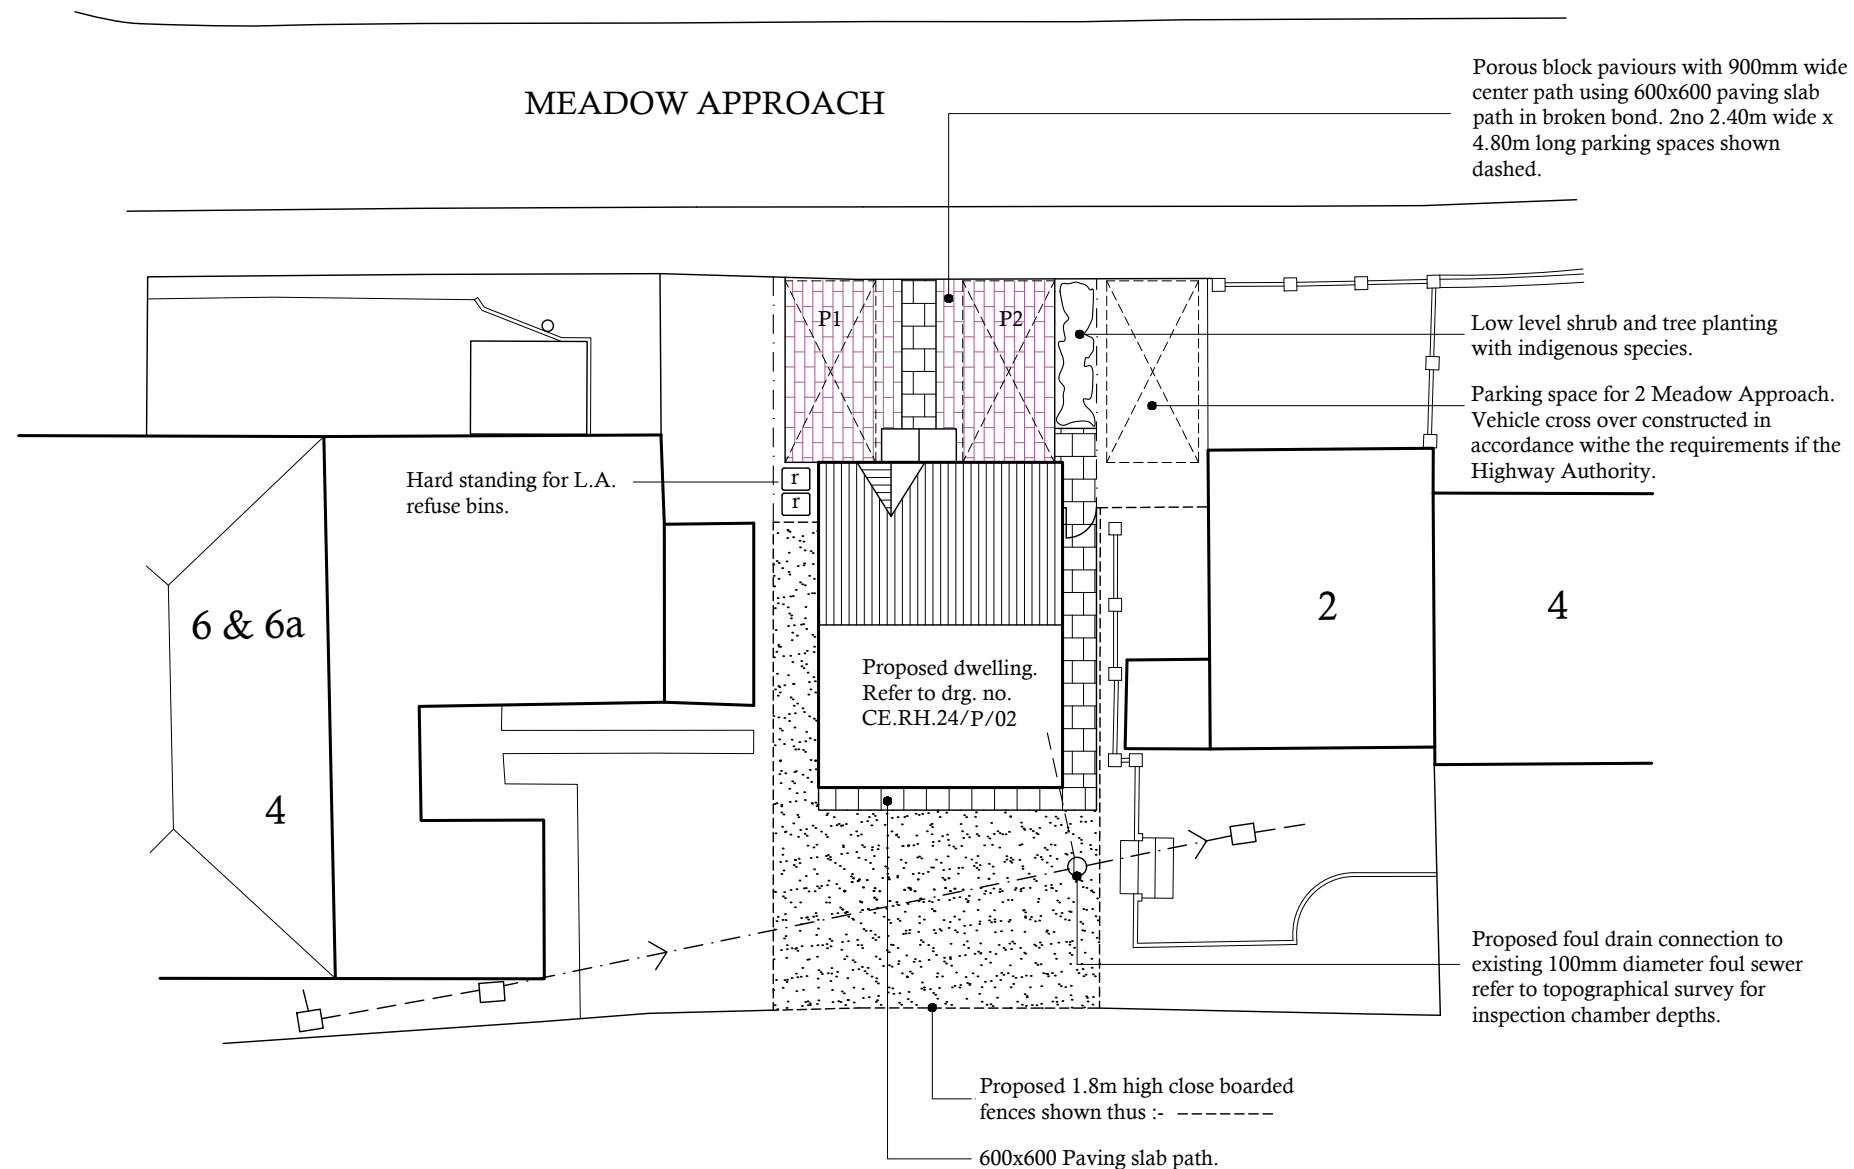

3 The Moorings,
Felbridge,
East Grinstead,
West Sussex. RH19 2TD.

01732 808238 www.arcarch.co.uk

Arcadian
Architectural
Services Ltd.

Job Title.

**LAND ADJACENT TO No 2 MEADOW
APPROACH, COPTHORNE,
WEST SUSSEX RH10 3RF.**

Proposed Site Layout Plan.

Scale : 1:200 @ A3

Drawn By : mpp

Date : July 2024

Checked By : ajp

Drawing No: **CE.RH.24/P/01**

SCALE 1:200

