


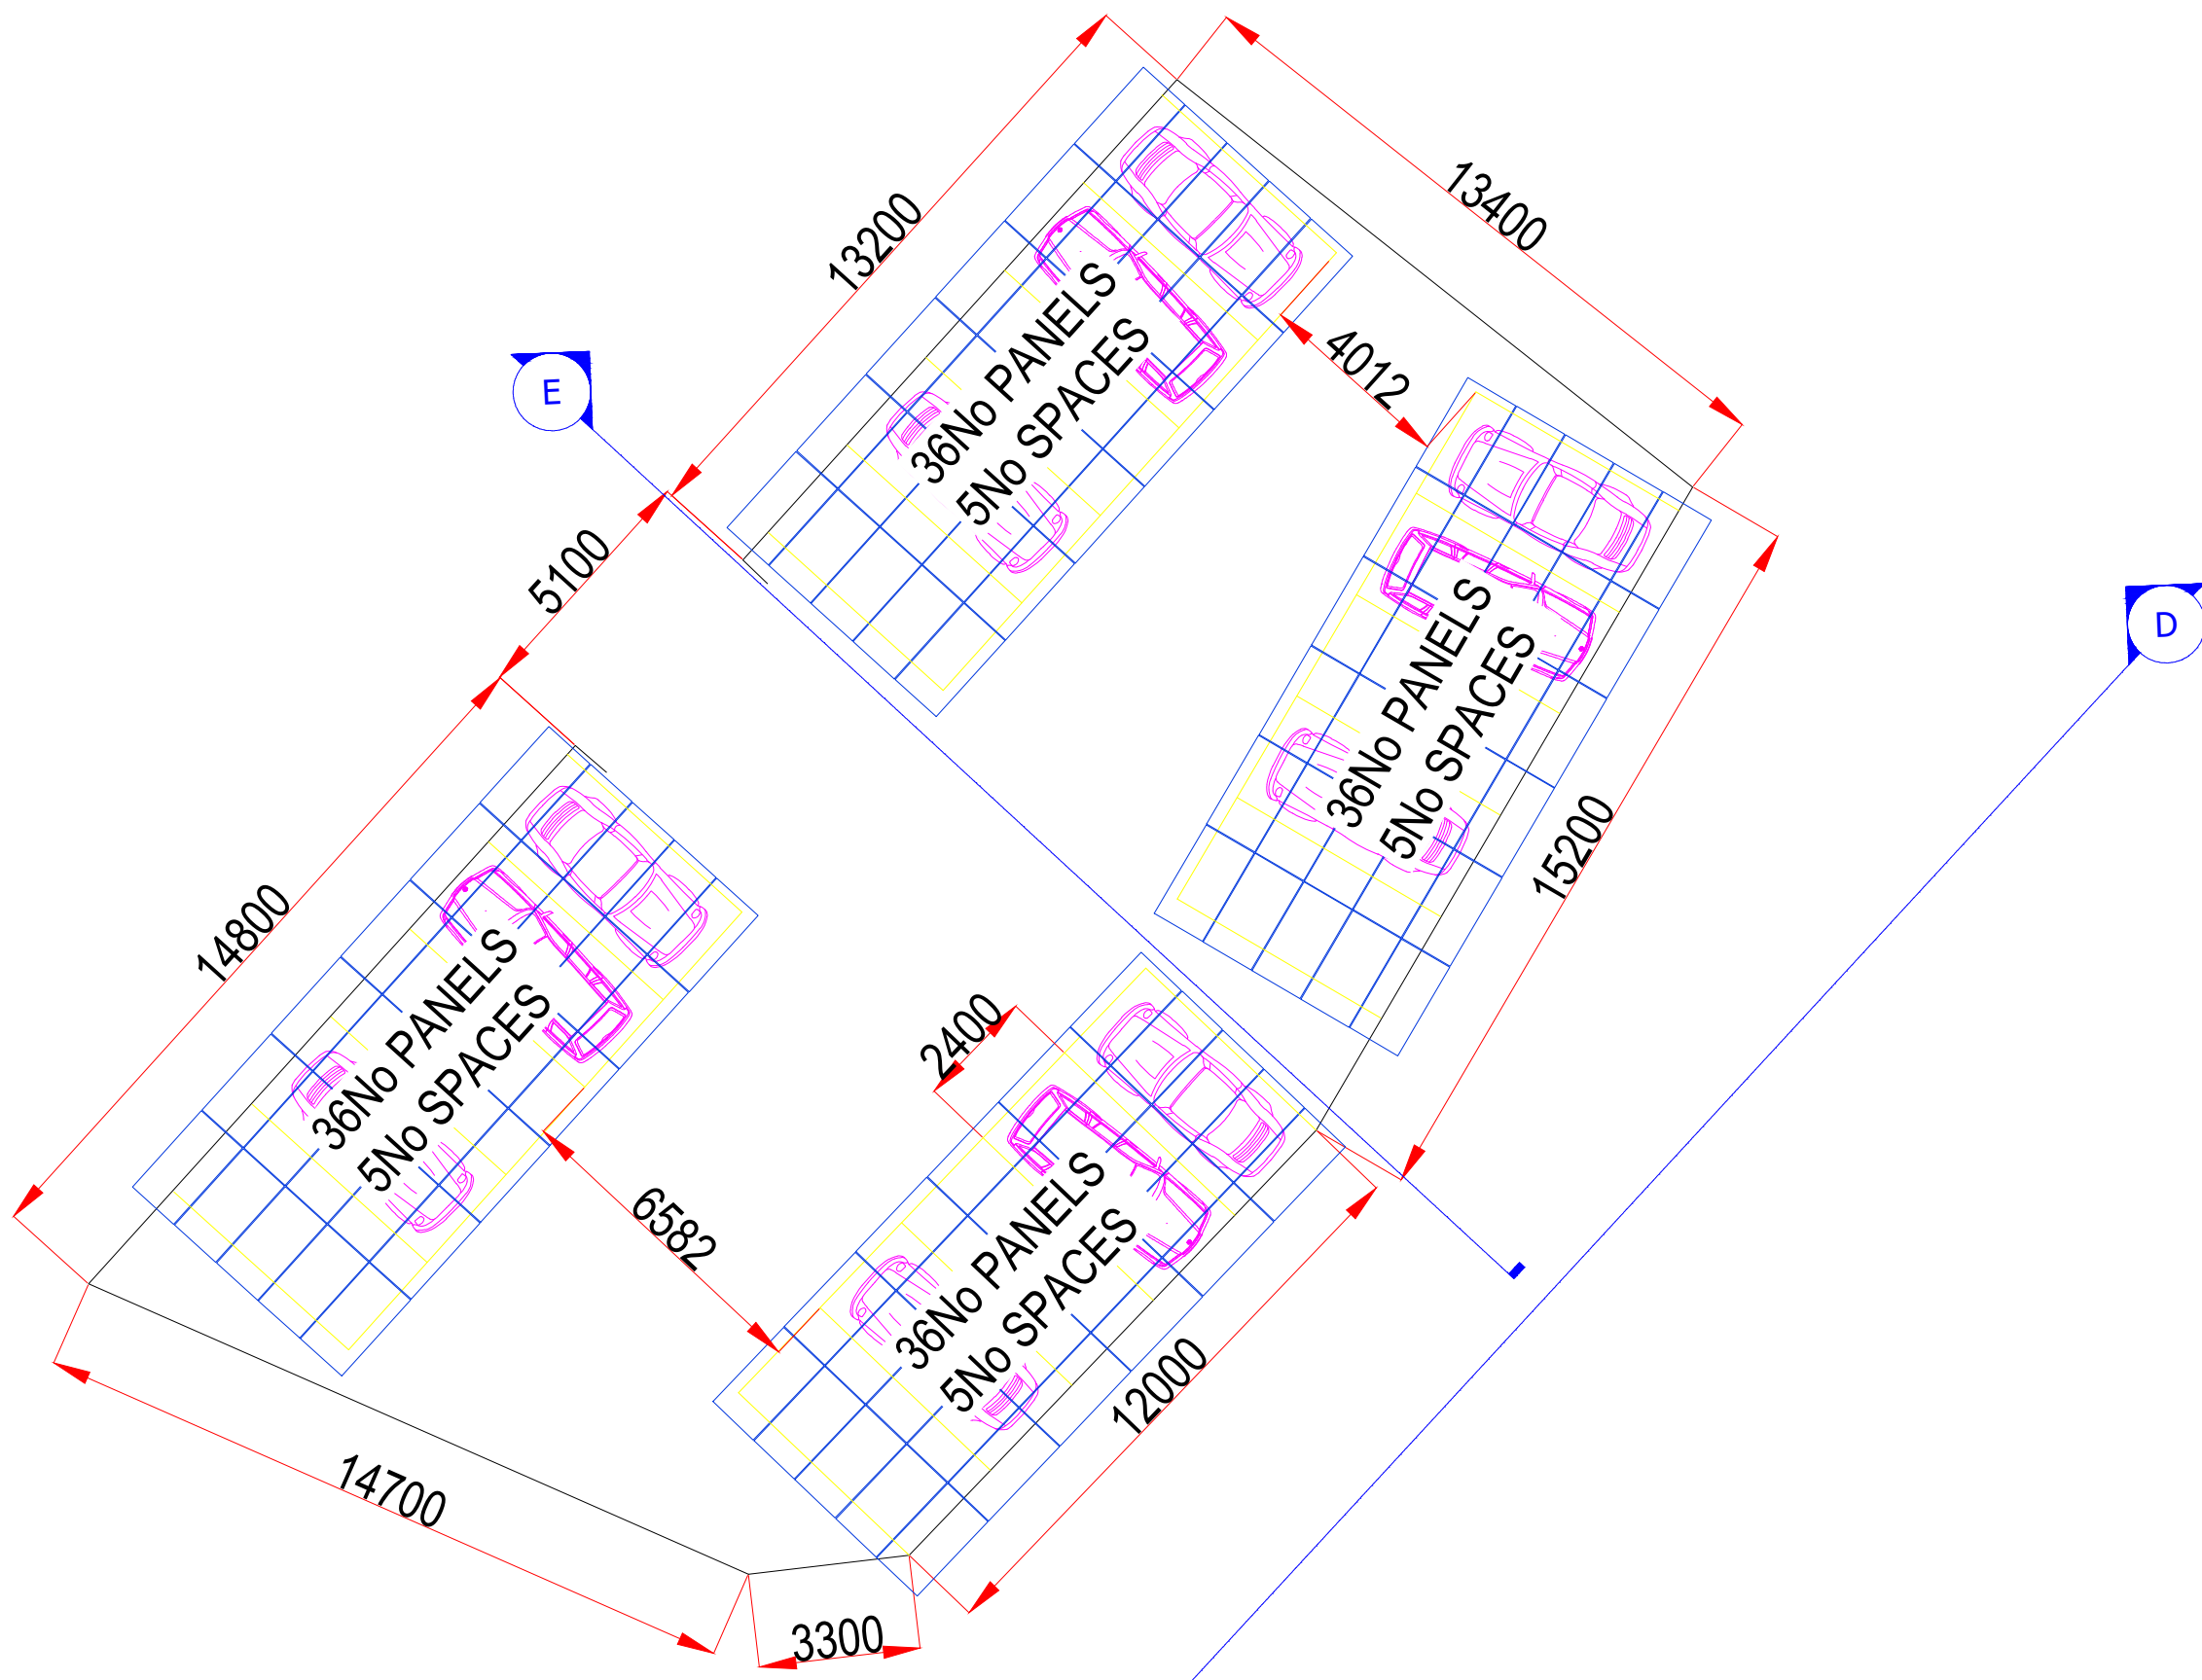
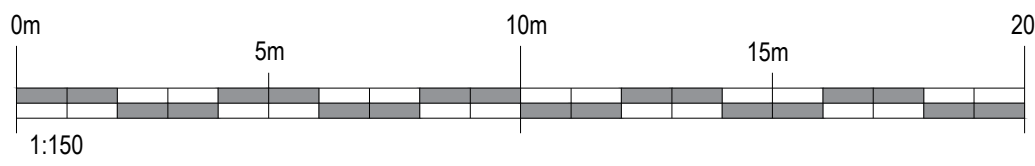


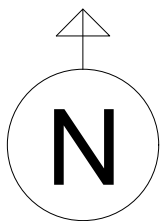

D-D
VIEW FROM FRESHFIELD LANE
EXISTING

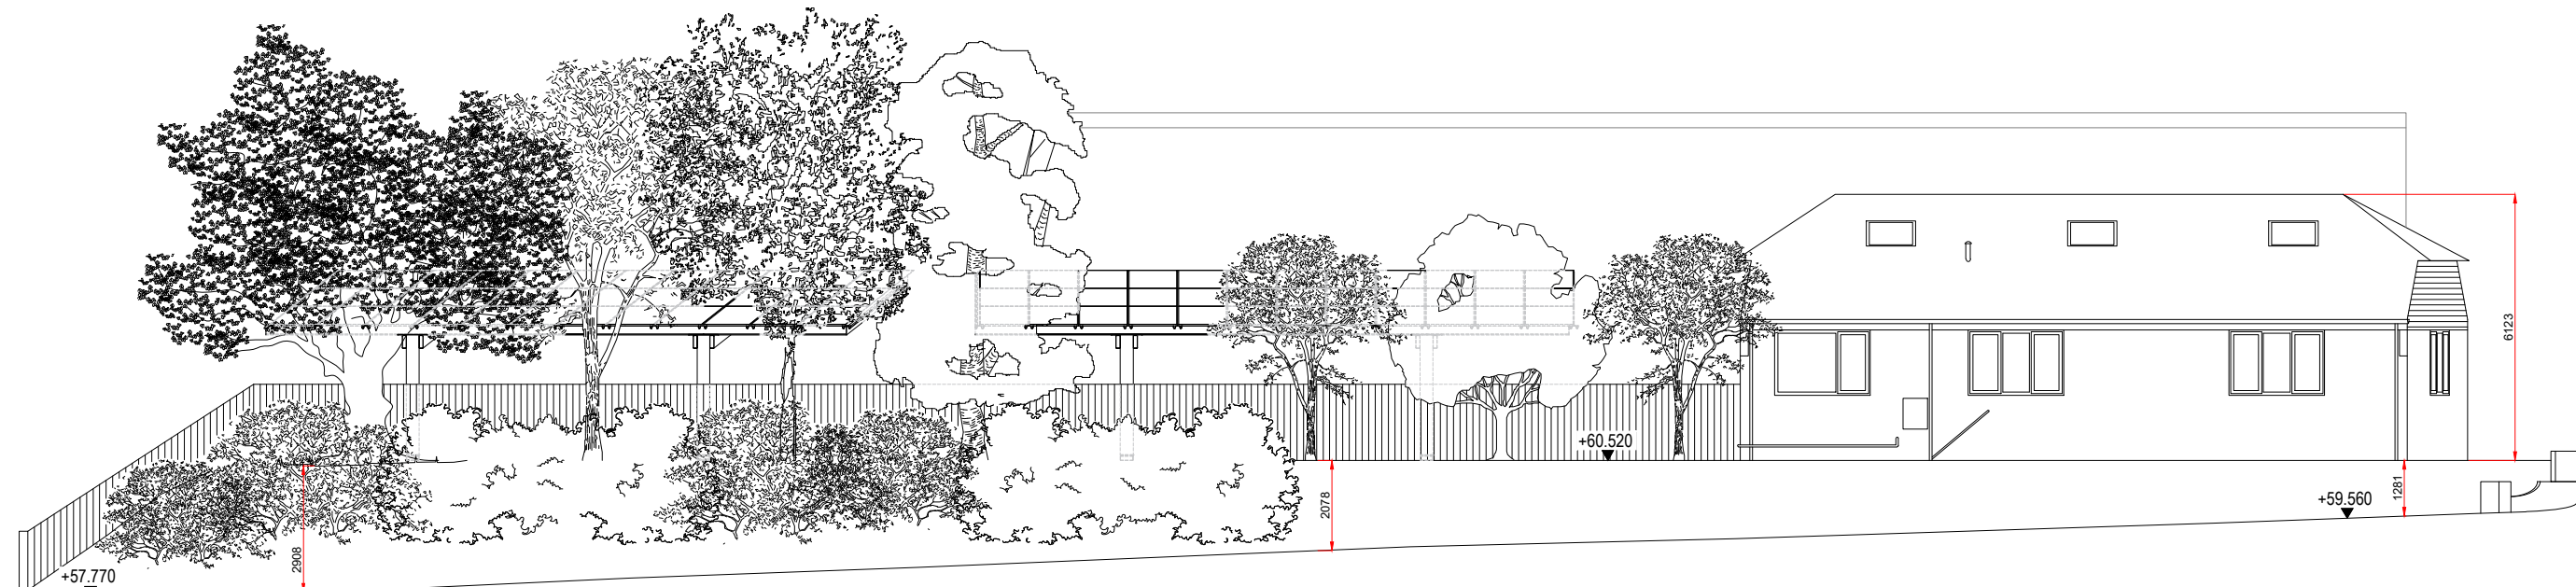

D-D
VIEW FROM FRESHFIELD LANE
PROPOSED

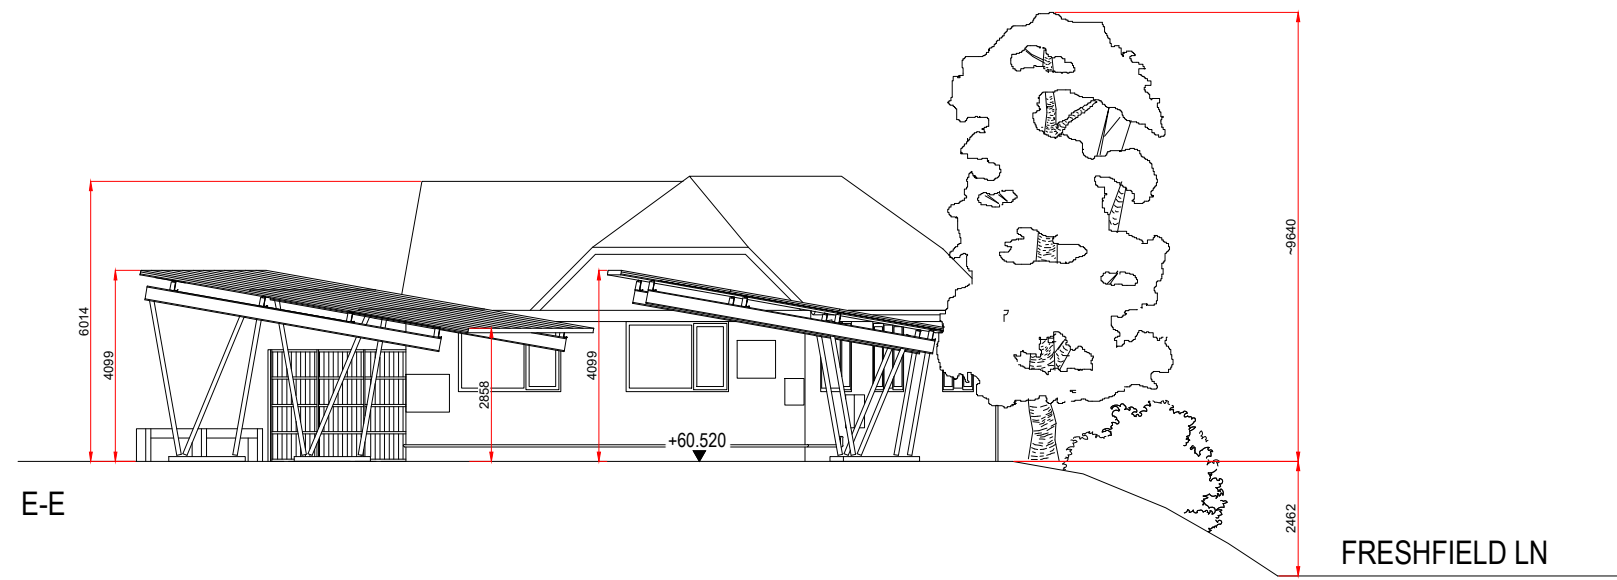

© Copyright Reserved. This drawing remains the property of Northern Storage & Interiors. It should not be copied without written consent and must be returned on request. The information is confidential and it is supplied on the condition that it will not be disclosed to a third party.

CLIENT APPROVAL

Please sign in the below box to confirm acceptance of the drawing:

Signature:	
Name:	

ORIGINAL SPACES -
UNDEFINED, APPROX. 20No

NEW SPACES - 20No

4	14/05	DH	RR	ELEVATIONS ADDED
3	13/02	DH	SB	BLOCKS OF 30 INCREASED TO 36
2	11/12	DH	SB	AS PER SITE SURVEY
1	20/08	DH	SB	FIRST ISSUE

REV	DATE	DRN	CHK	DESCRIPTION
-----	------	-----	-----	-------------

STATUS:

Proposal

nsi Projects

NSI House, Station Brow, Leyland, Preston,
Lancashire, PR25 3NZ
Tel: 01772 623303
Email: sales@nsiprojects.co.uk

PROJECT:

Freshfield Lane Bricks

TITLE:

Carpark B Solar Panel Car Shelters

	QUOTE	LIVE
DRAWING NO:	DN0081-002	
DWG REVISION:	4	
SCALE:	1:150 @ A1	
DATE:	20/08/2024	
DRAWN BY:	D HOYLE	
CHECKED BY:	S BYWAY	