




C-C
1:150

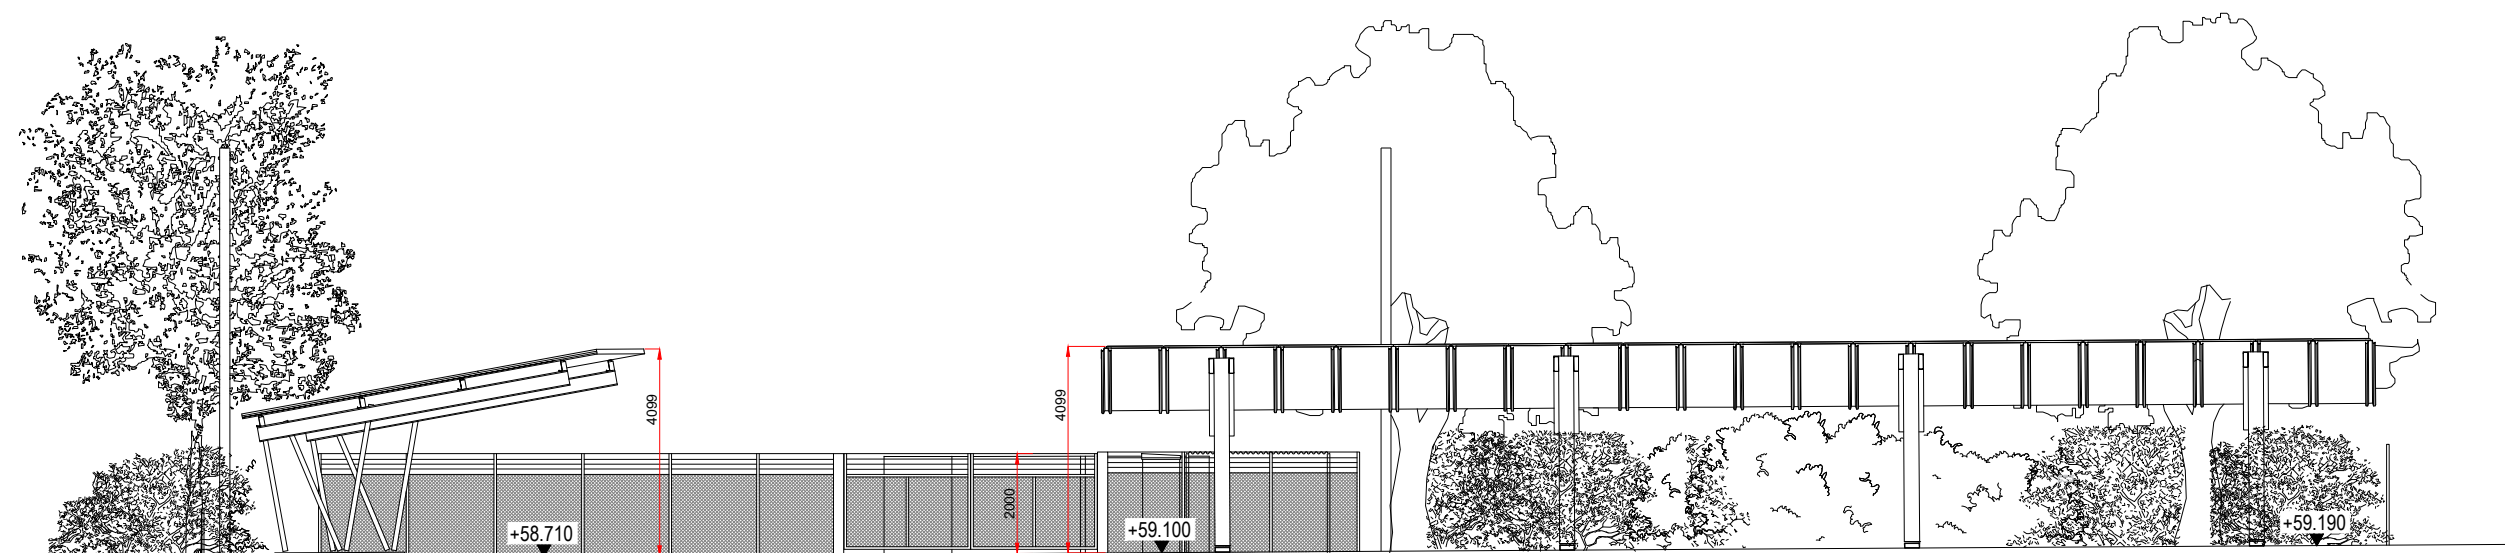

B-B
1:150

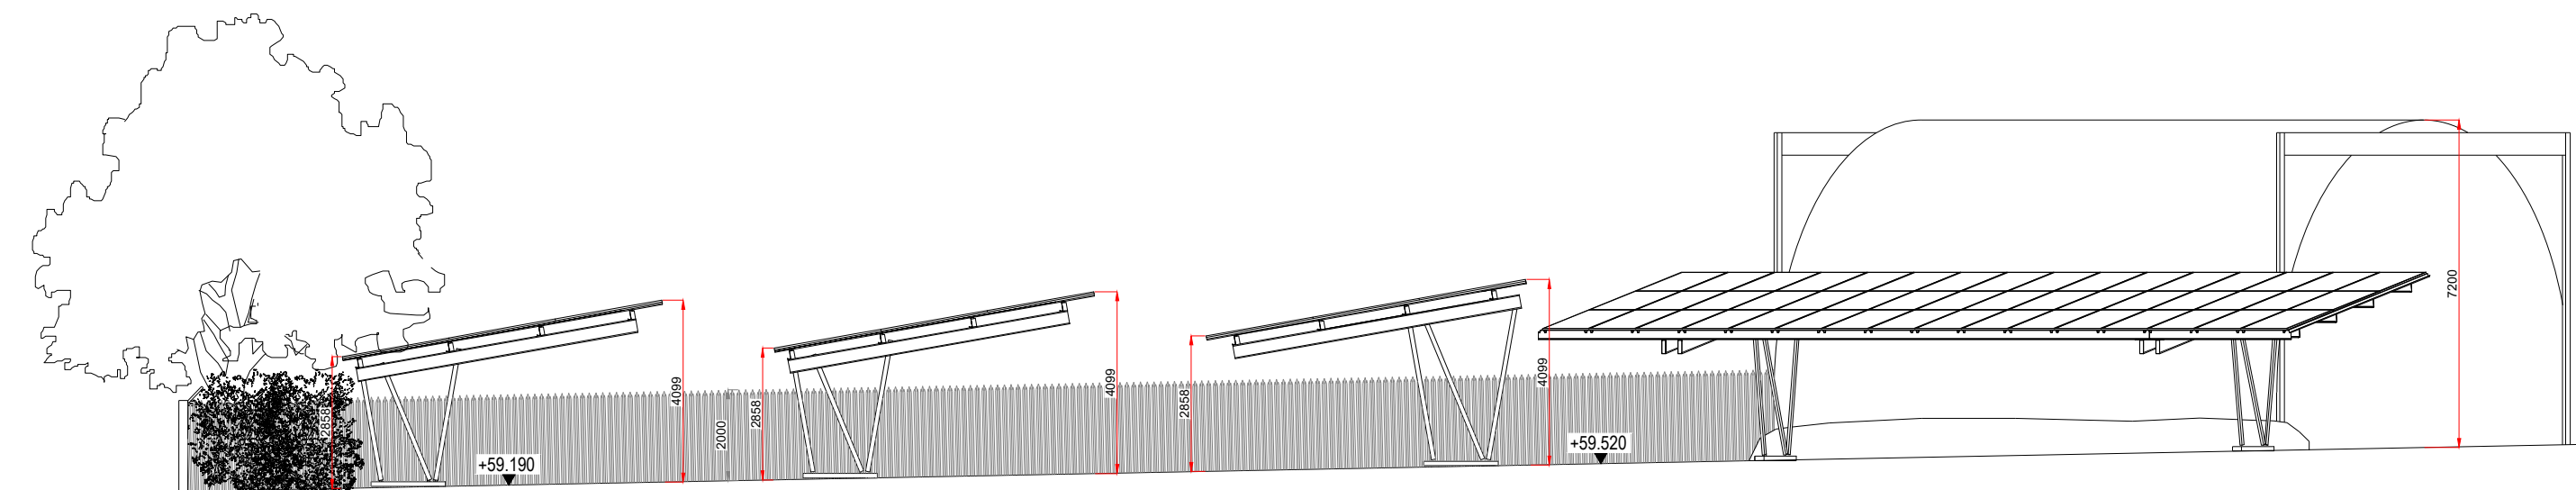

A-A
1:150

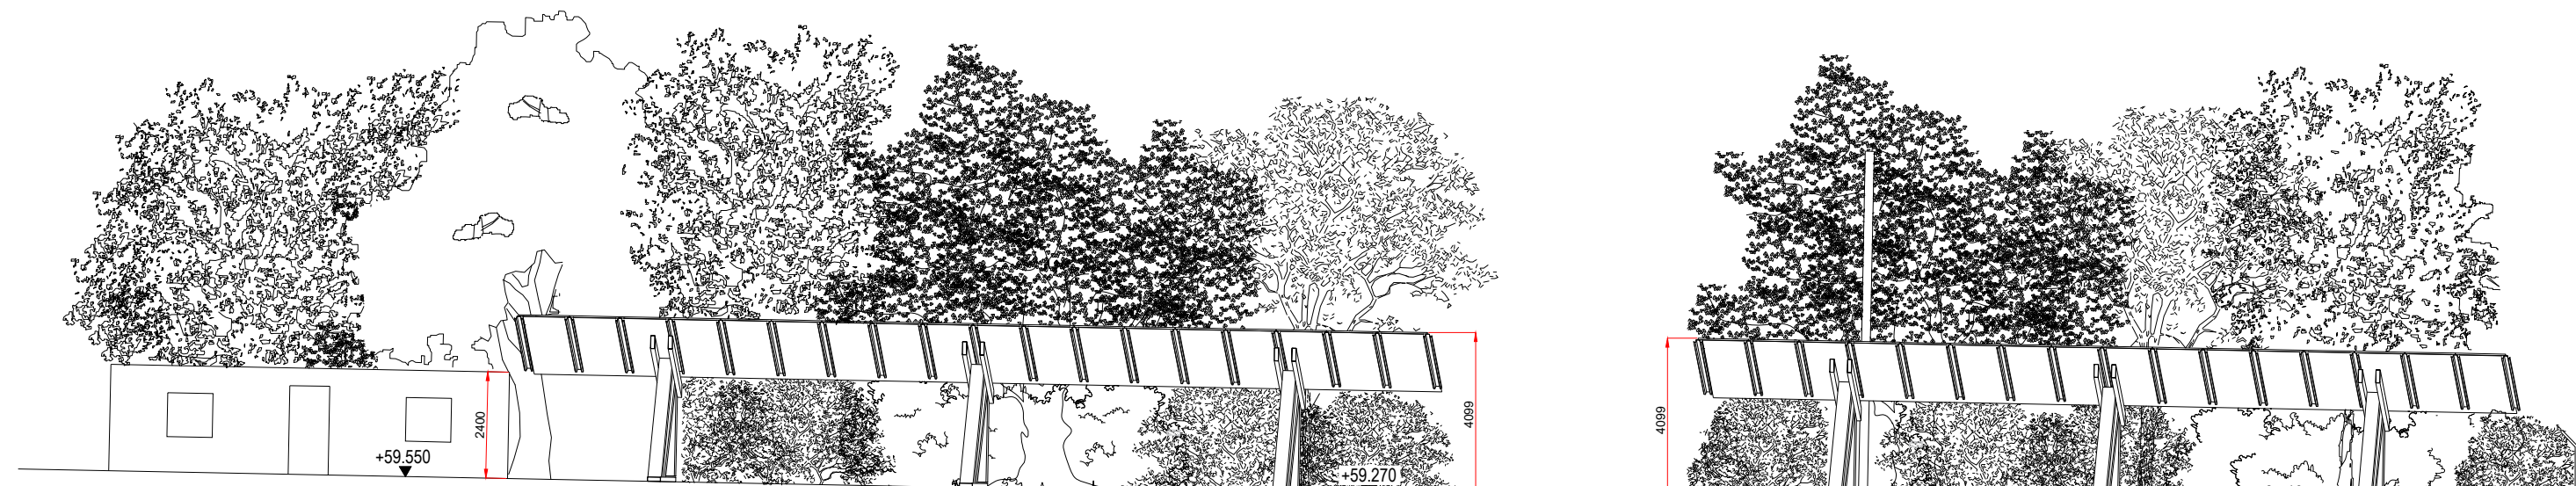

© Copyright Reserved. This drawing remains the property of Northern Storage & Interiors. It should not be copied without written consent and must be returned on request. The information is confidential and it is supplied on the condition that it will not be disclosed to a third party.

CLIENT APPROVAL

Please sign in the below box to confirm acceptance of the drawing

Signature:

Nam	
-----	--

ORIGINAL SPACES -
UNDEFINED, APPROX. 50No

NEW SPACES - 50No

3	14/05	DH	RR	ELEVATIONS ADDED	
2	13/02	DH	RR	LORRY TURNING CIRCLE ADDED	
1	20/08	DH	SB	FIRST ISSUE	
REV	DATE	DRN	CHK	DESCRIPTION	

STATUS:

Proposal



NSI House, Station Brow, Leyland, Preston,
Lancashire, PR25 3NZ
Tel: 01772 623303
Email: sales@nsiprojects.co.uk

PROJECT:
Freshfield Lane Bricks

TITLE:
Carpark A Solar Panel Car Shelters OP B

	QUOTE	LIVE
DRAWING NO:	DN0081-003	
DWG REVISION:	3	
SCALE:	1:150/1:200 @ A1	
DATE:	11/12/2024	
DRAWN BY:	D HOYLE	
CHECKED BY:	S BYWAY	