

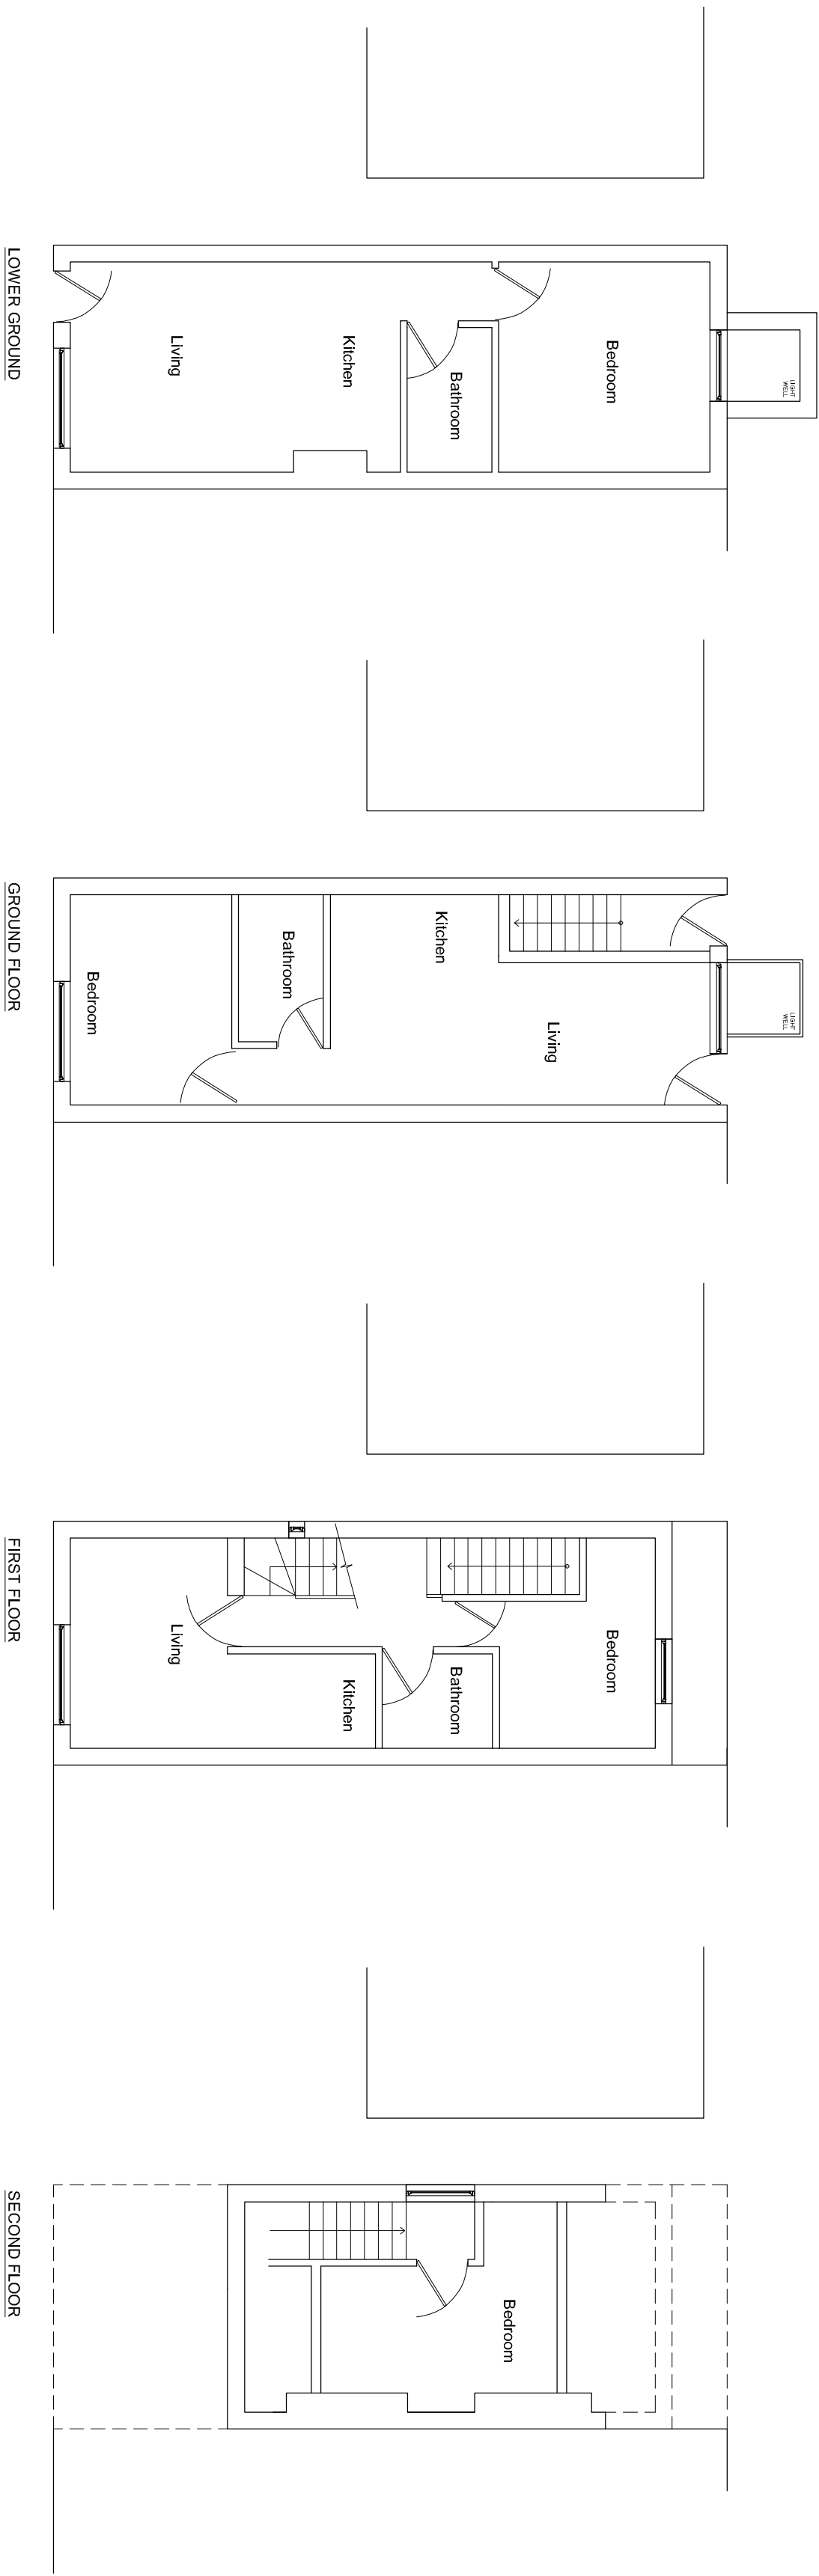


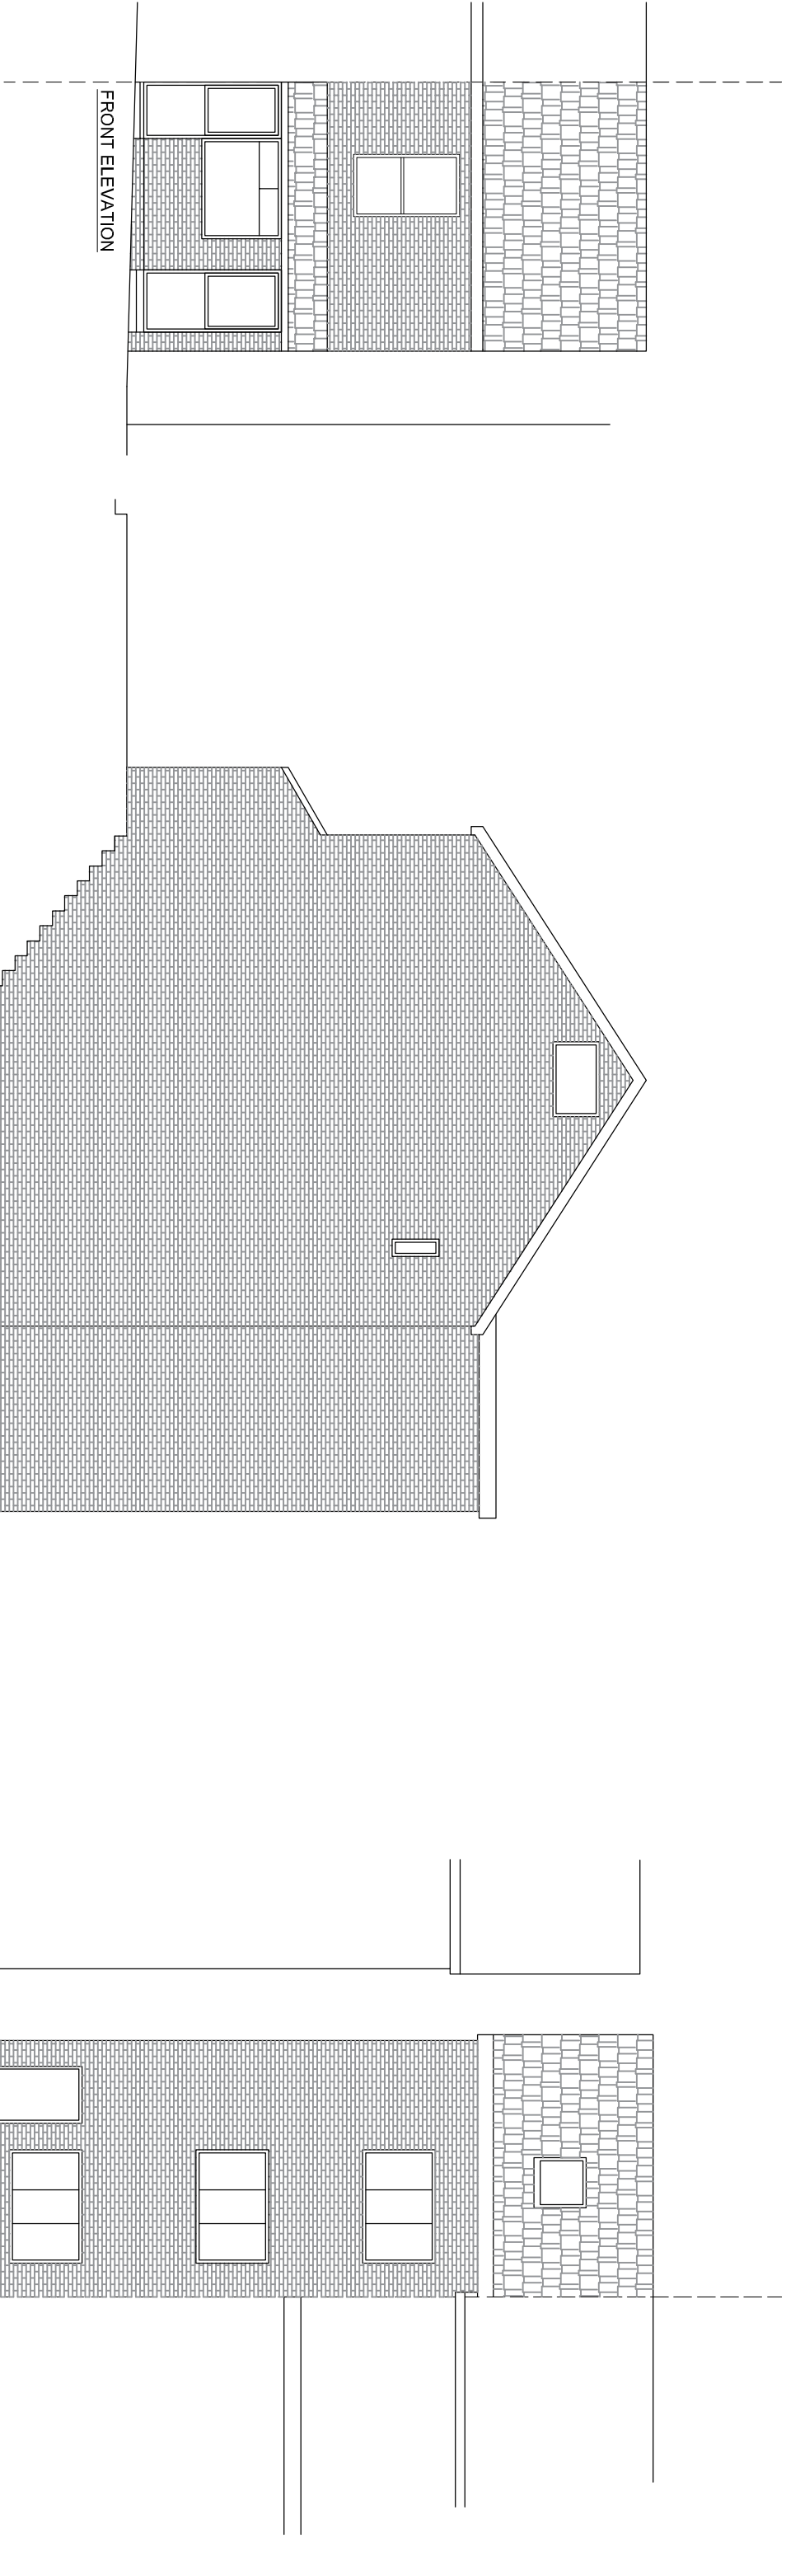

- GENERAL NOTES:
1. THIS DRAWING IS THE COPYRIGHT OF BENTLEY & CARTER AND MUST NOT BE REPRODUCED IN ANY WAY OR FORM WITHOUT THEIR WRITTEN CONSENT
 2. Do not scale from this drawing unless for planning purposes
 3. All dimensions to be verified on site prior to any works starting and any discrepancies to be reported to Bentley & Carter
 4. This drawing is to be read in conjunction with relevant consultants and specialist drawings
 5. All works to comply with the relevant British Standards, Codes of Practice and Building Regulations

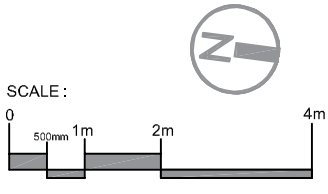

PROJECT:
2025 Development
griffiths, 11/19 11/19

DRAWING:
proposed drawings

DRAWING STATUS:
planning submission

JOB NO:
100-0205

DRAWING NO:
7/10

SCALE:
1/100 @ A2

DATE:
march 2025

DRAWN BY:
pc

REVISIONS:
a - bathroom reduced by 100mm