



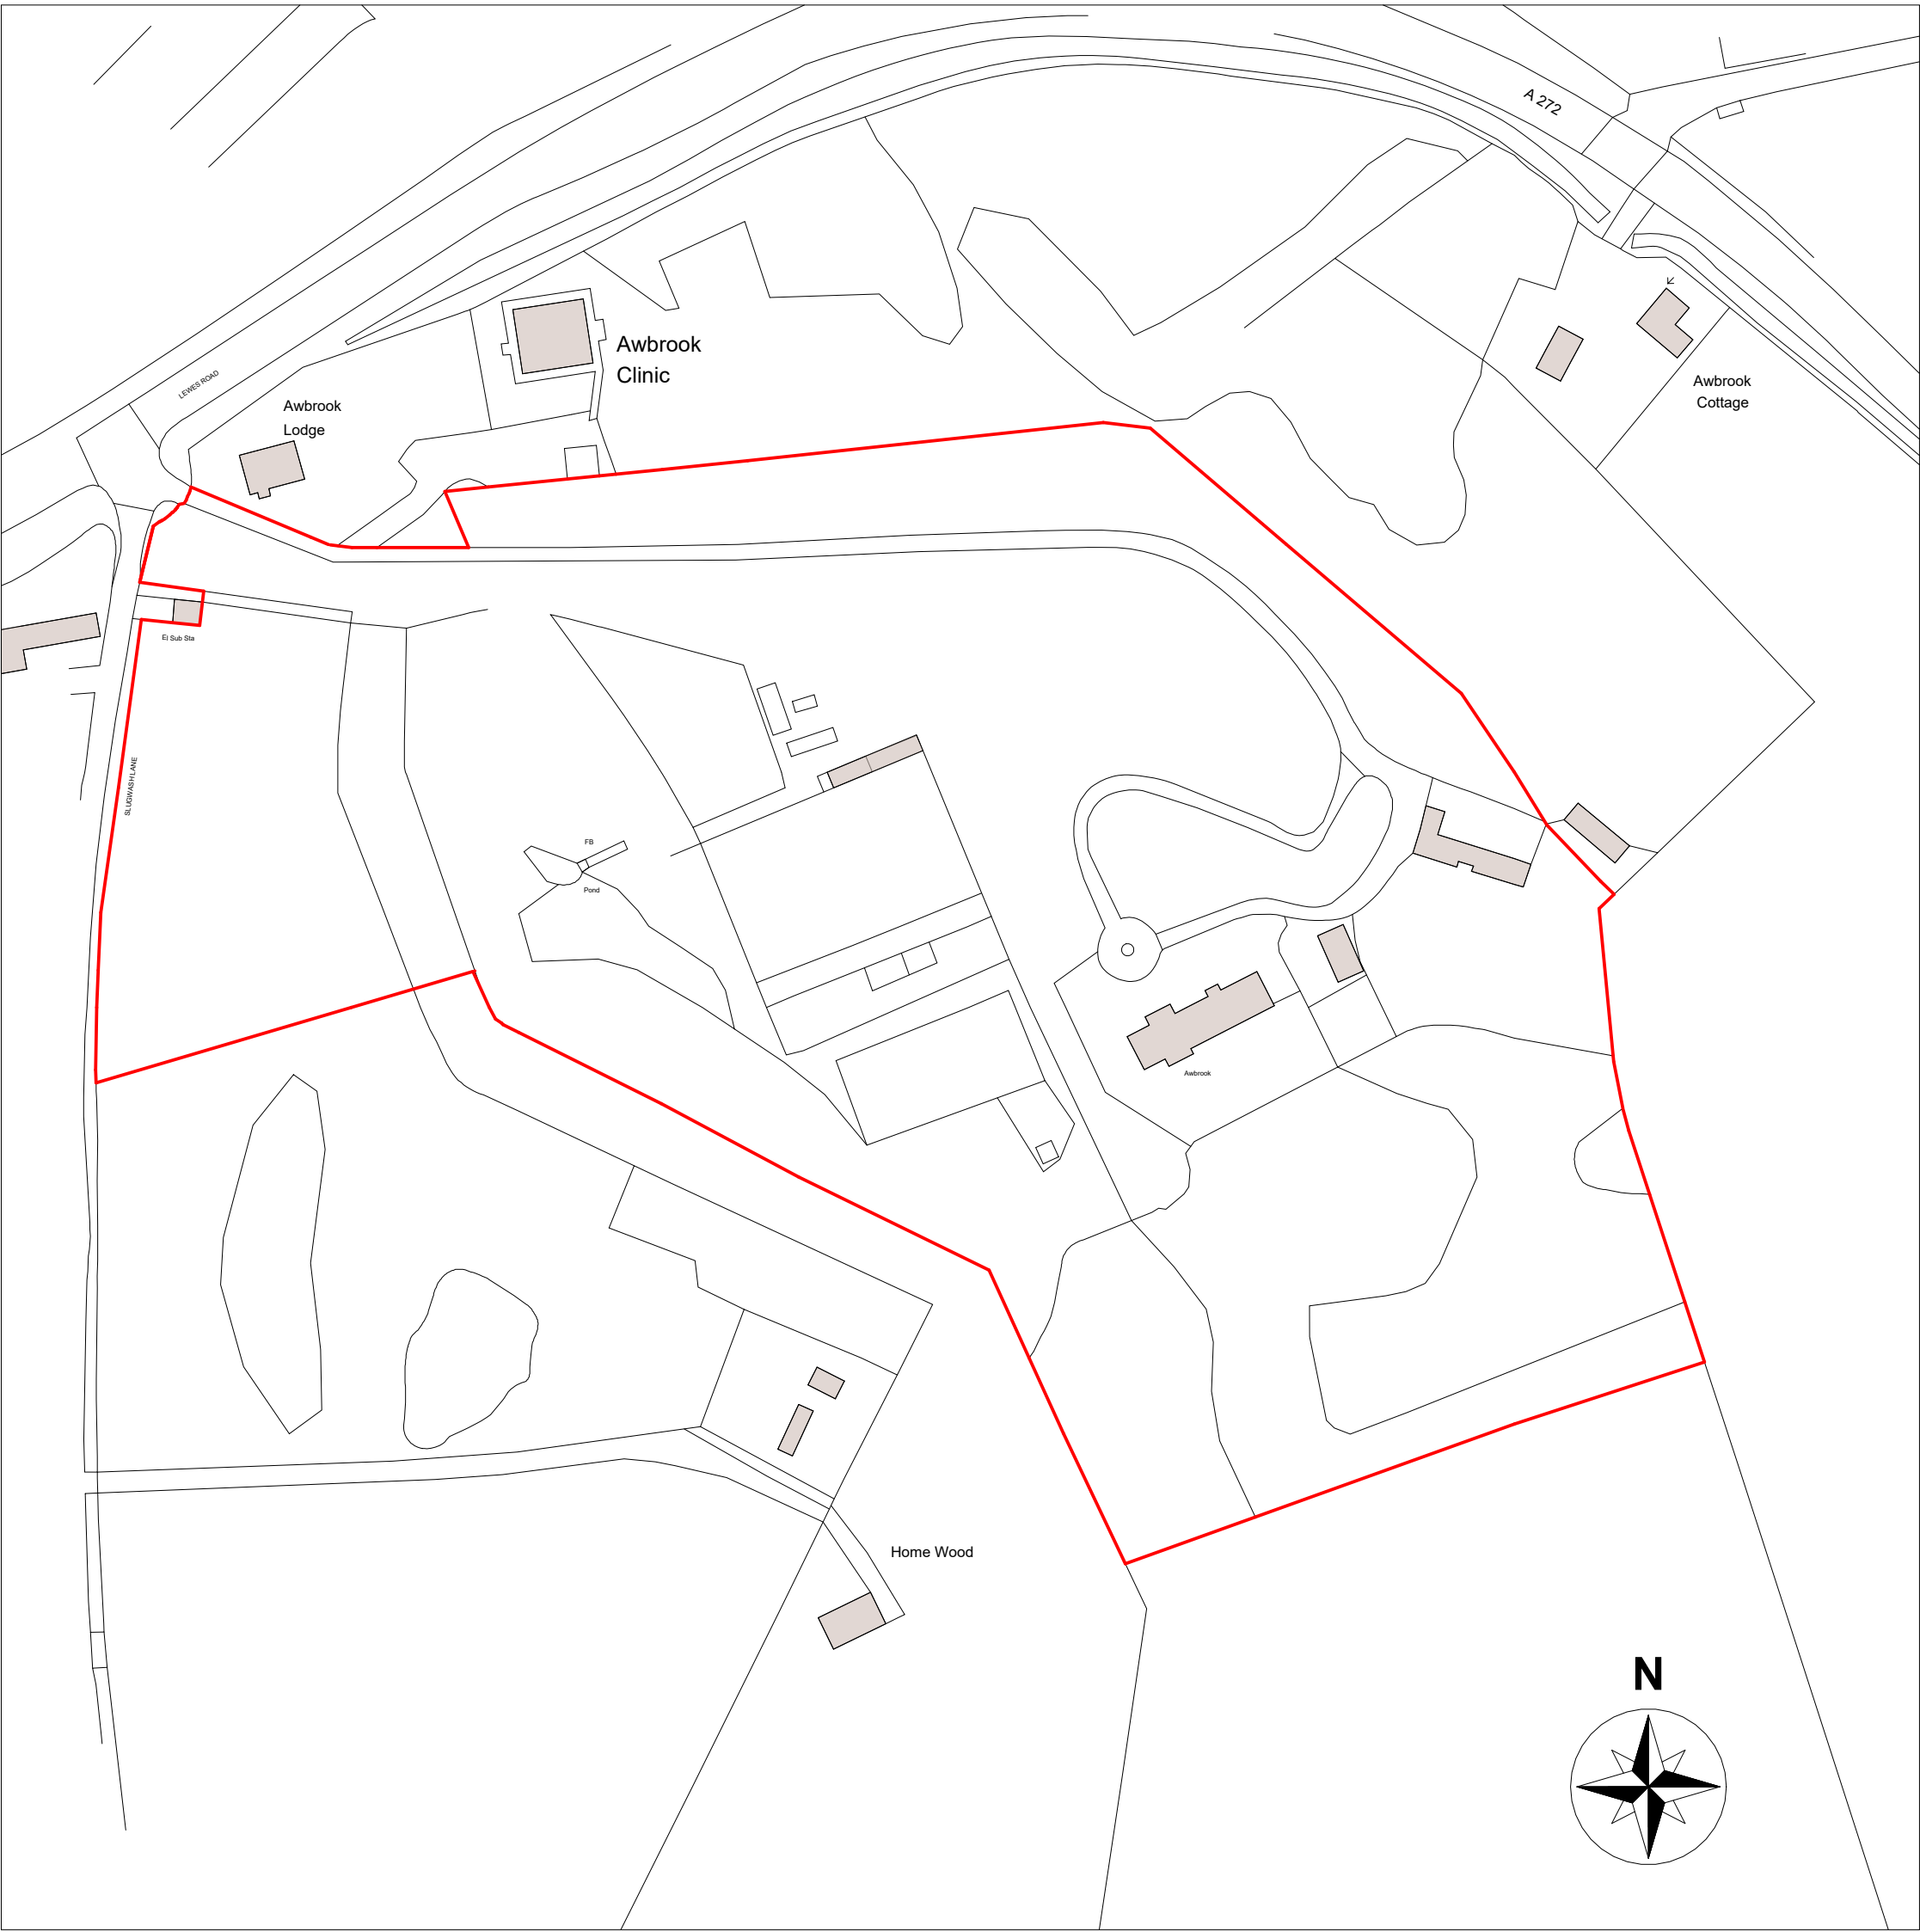




Ordnance Survey (c) Crown Copyright 2025. All rights reserved. Licence number 100022432

Site Location
1 : 1250

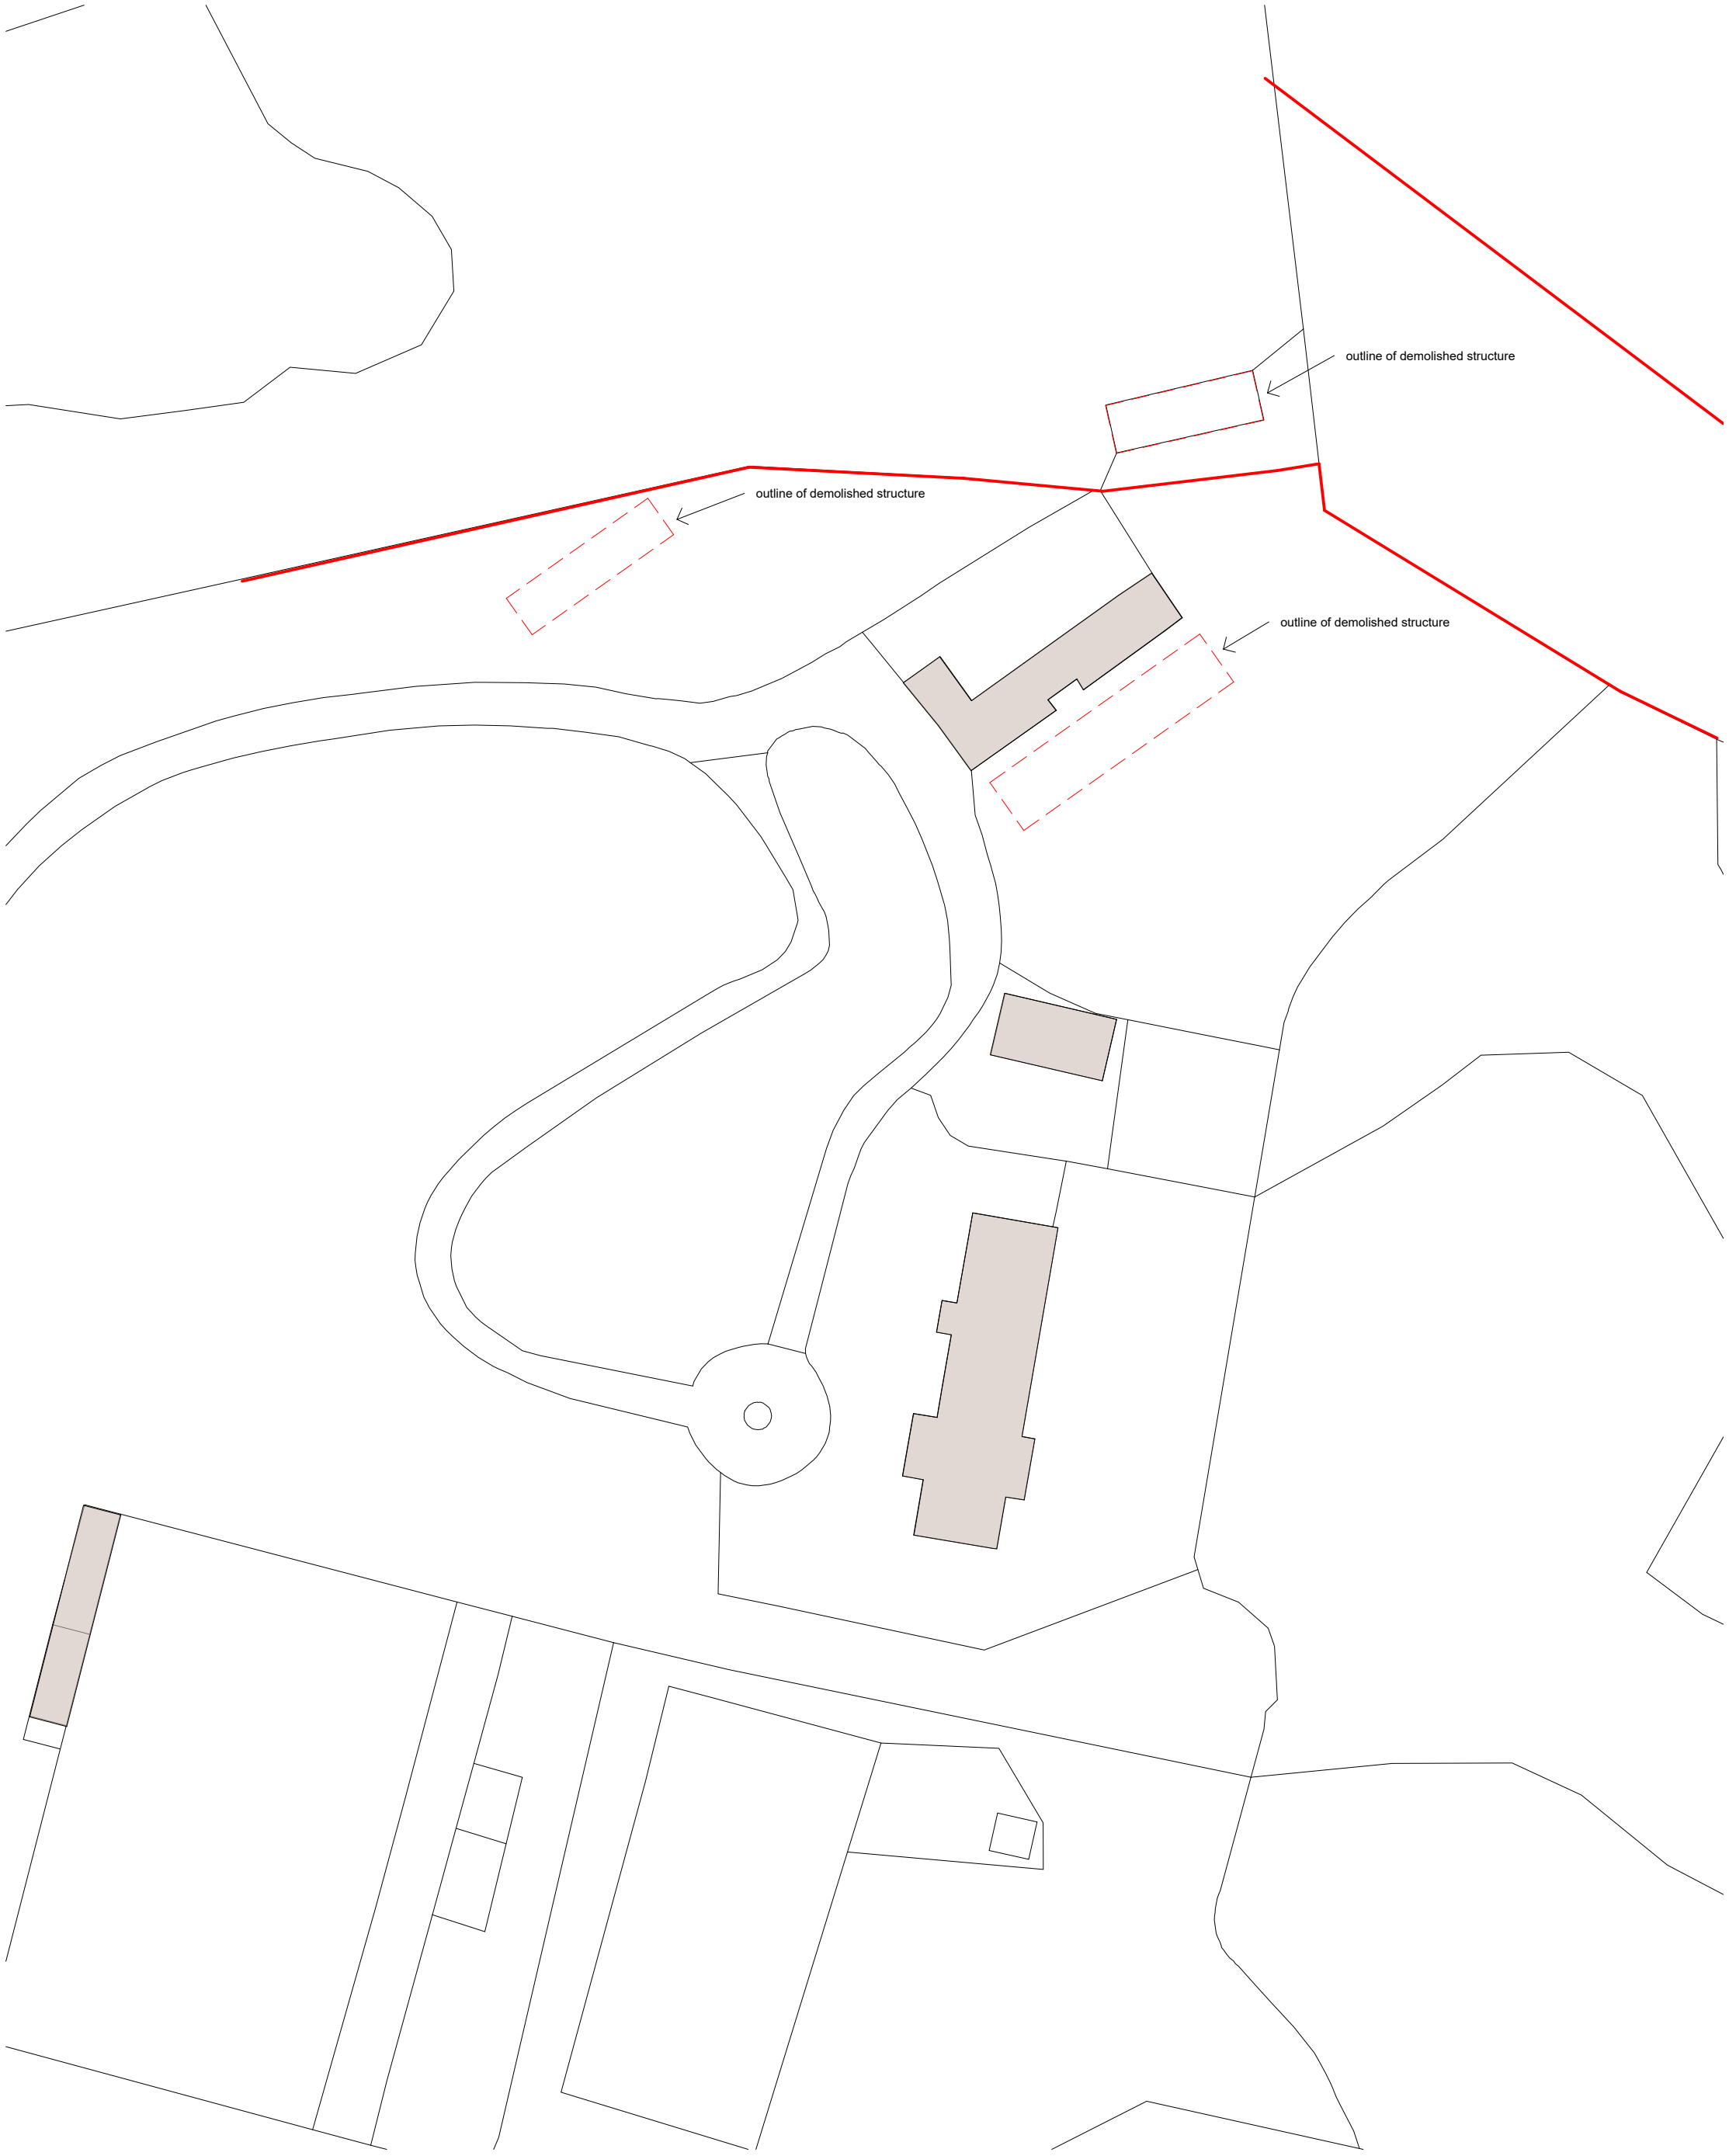

Block Plan
1 : 500

This drawing is the copyright of Rubix Planning Ltd.
Dimensions must not be relied upon except for planning
purposes and all dimensions and content contained must
be checked on site & prior to construction, manufacture or
other related services. Rubix Planning Ltd assumes no
responsibility or liability arising from misuse or reliance on
these drawings for anything other than their intended
purpose.

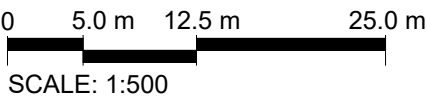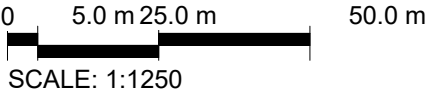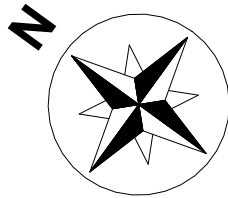

Revision Number	Revision Date	Revision Description
Revision Schedule		
Rubix Planning		
info@rubixplanning.com Call Us: 0333 444 0208 www.rubixplanning.com Registered Company in England & Wales. Company Number: 1615434 Registered Office: Marine House 151 Western Road, Haywards Heath, West Sussex RH16 3UH		
client:	Mr & Mrs Altendorff	
project:	Ancillary Store Building	
site:	Awbrook House Slugwash Lane Haywards Heath RH17 7TB	
drawing:	Drawings as Existing	
scale:	As indicated	size: A1
project:	2424	by: TC
dwg:	01	rev: