

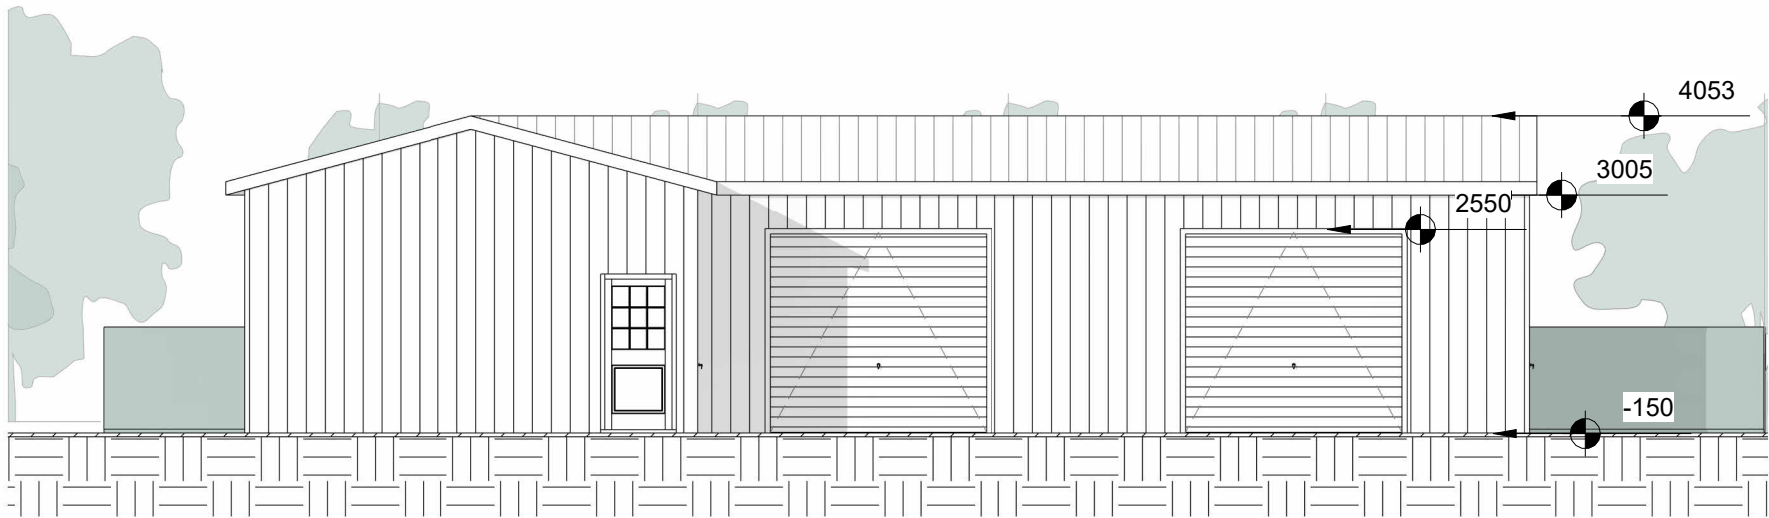



This drawing is the copyright of Rubix Planning Ltd. Dimensions must not be relied upon except for planning purposes and all dimensions and content contained must be checked on site & prior to construction, manufacture or other related services. Rubix Planning Ltd assumes no responsibility or liability arising from misuse or reliance on these drawings for anything other than their intended purpose.

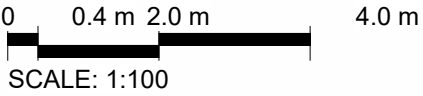


South West as Proposed
1 : 100

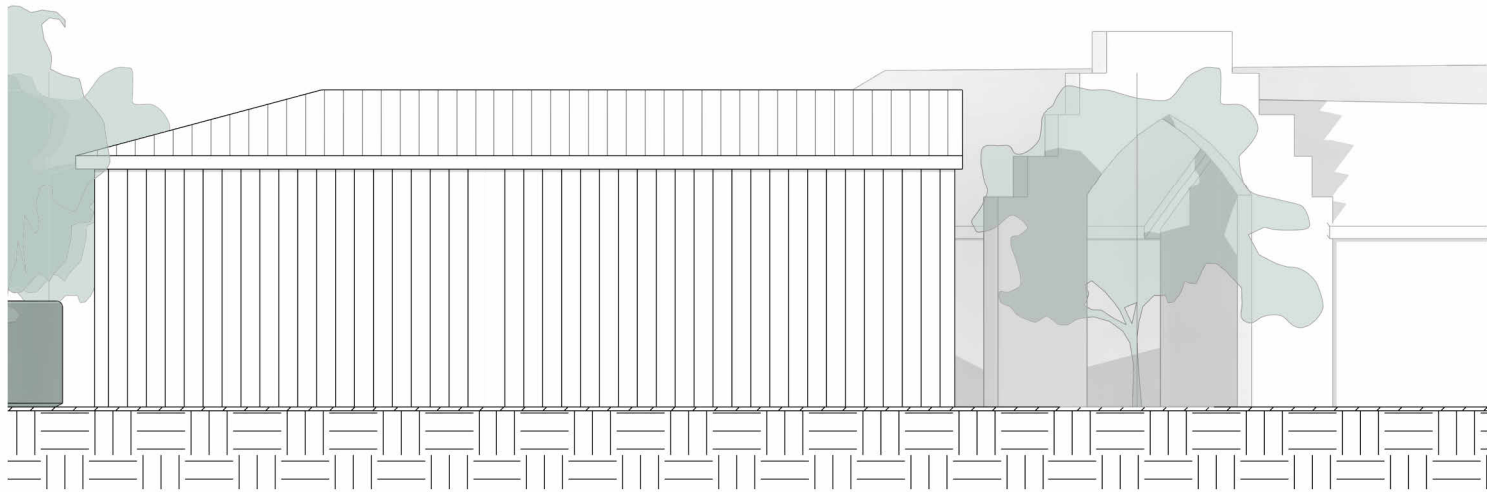

North West as Proposed
1 : 100

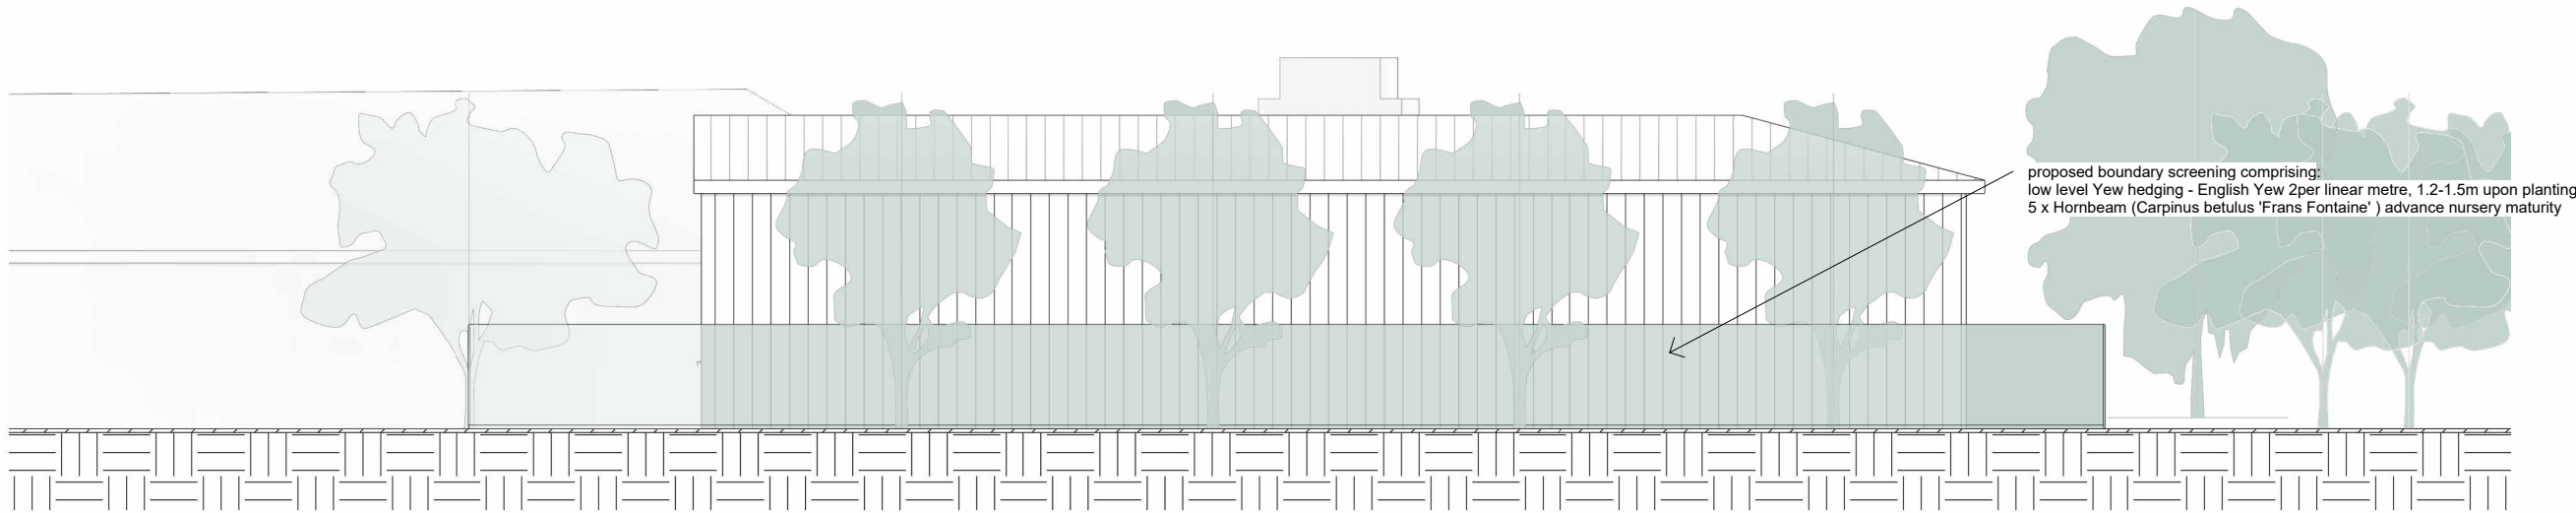

North East as Proposed
1 : 100

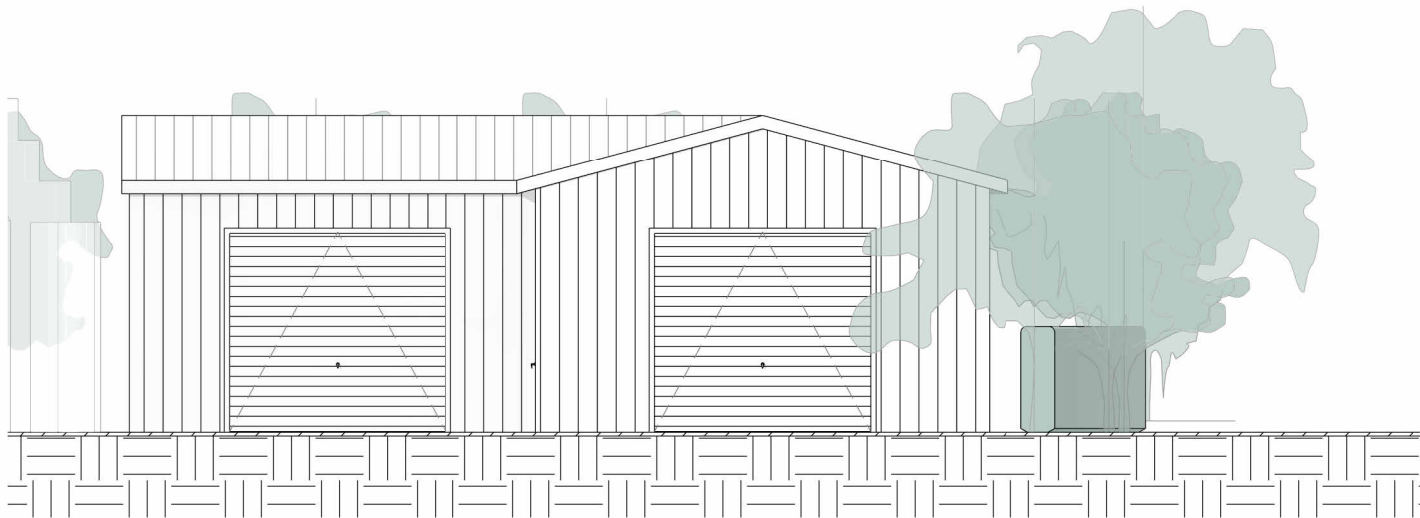

South East as Proposed
1 : 100

B	11/02/26	Updated
A	10/02/26	Updated

Revision Number	Revision Date	Revision Description
Revision Schedule		
		
✉ info@rubixplanning.com ☎ 0333 444 0208 🌐 rubixplanning.com Registered Company in England & Wales: 11613434 Registered Office: Marine House 151 Western Road Haywards Heath West Sussex RH16 3LH		
client: Mr & Mrs Altendorff		
proiect: Ancillary Store Building		
site: Awbrook House Slugwash Lane Haywards Heath RH17 7TB		
drawing: Drawings as Proposed		
scale: 1 : 100	size: A2	bv: TC
project: 2424	dwg: 03	rev: B