



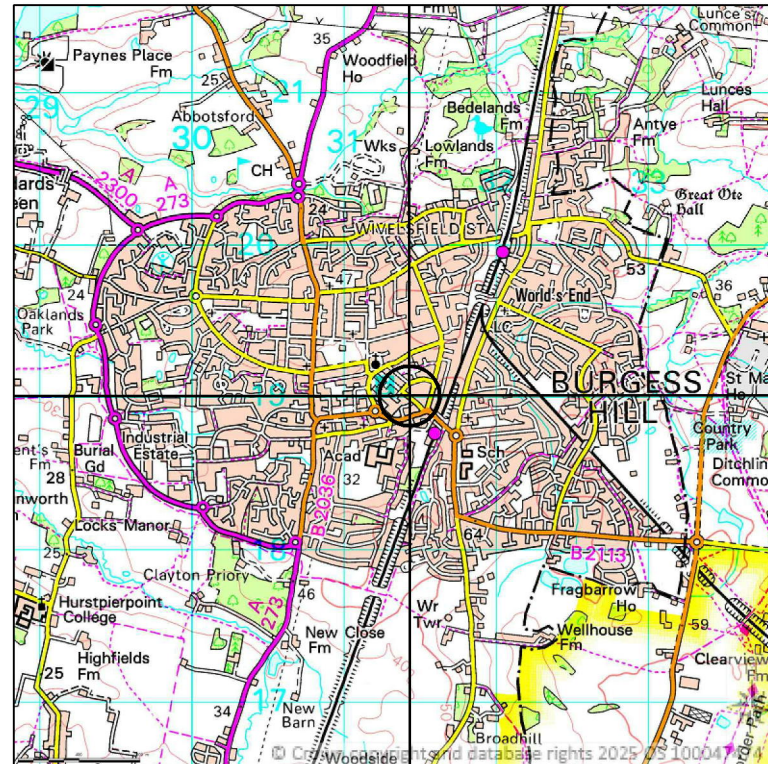

SITE LOCATION  
SCALE 1:50000

Ordnance Survey map extract based upon Landranger map series with the permission of the controller of His Majesty's Stationery Office.  
Mitie licence no. 100047474.  
Crown copyright.

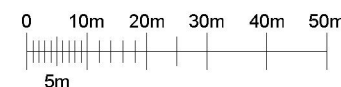

DETAILED SITE LOCATION  
SCALE 1:1250

Ordnance Survey map extract based upon Landranger map series with the permission of the controller of His Majesty's Stationery Office.  
Mitie licence no. 100047474.  
Crown copyright.

## GENERAL NOTES

Use written dimensions only, do not scale from drawing. Use latest revision of all referenced information.

LAT 50.955345 LONG -0.130079

| Rev | Date       | Description                | Drawn | Chkd |
|-----|------------|----------------------------|-------|------|
| A   | 06/10/2025 | New BT Streethub Structure | RMK   | ADN  |



Drg Status  
PLANNING

Cell No. & Name

BGH-103

Site Name & Address

Pavement o/s 25 Church Rd,  
Burgess Hill, RH15 9BB

Drawing Title  
SITE LOCATION MAPS

|                |          |            |            |
|----------------|----------|------------|------------|
| Scale          | As Shown | Date       | 06/10/2025 |
| Drawn By       | RMK      | Checked By | ADN        |
| Drawing Number | 001      | Revision   | A          |