




GENERAL NOTES



Use written dimensions only, do not scale from drawing. Use latest revision of all referenced information.

LAT 50.996039 LONG -0.101166

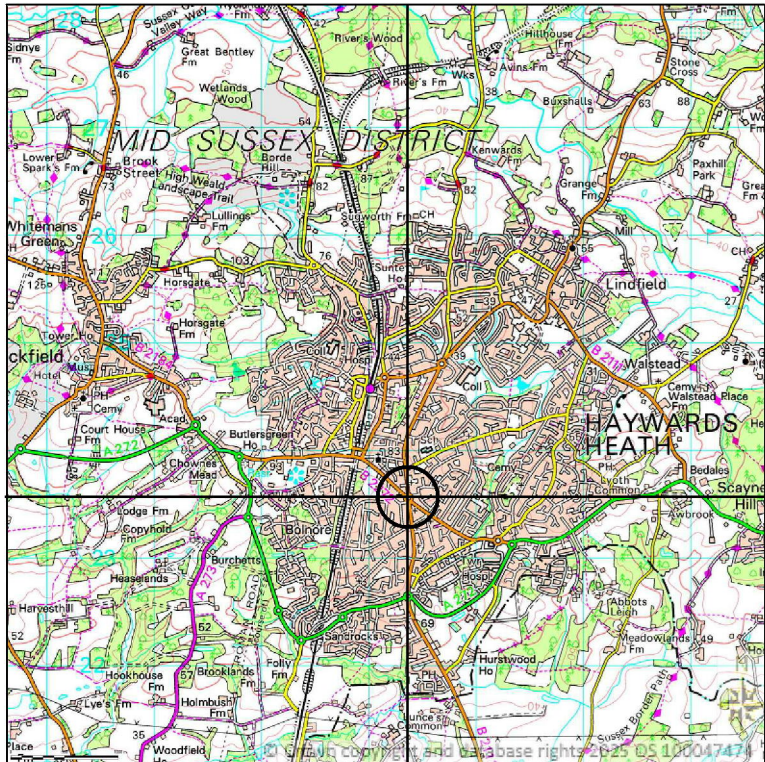

SITE LOCATION
SCALE 1:50000

Ordnance Survey map extract based upon Landranger map series with the permission of the controller of His Majesty's Stationery Office.
Mitie licence no. 100047474.
Crown copyright.

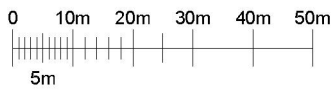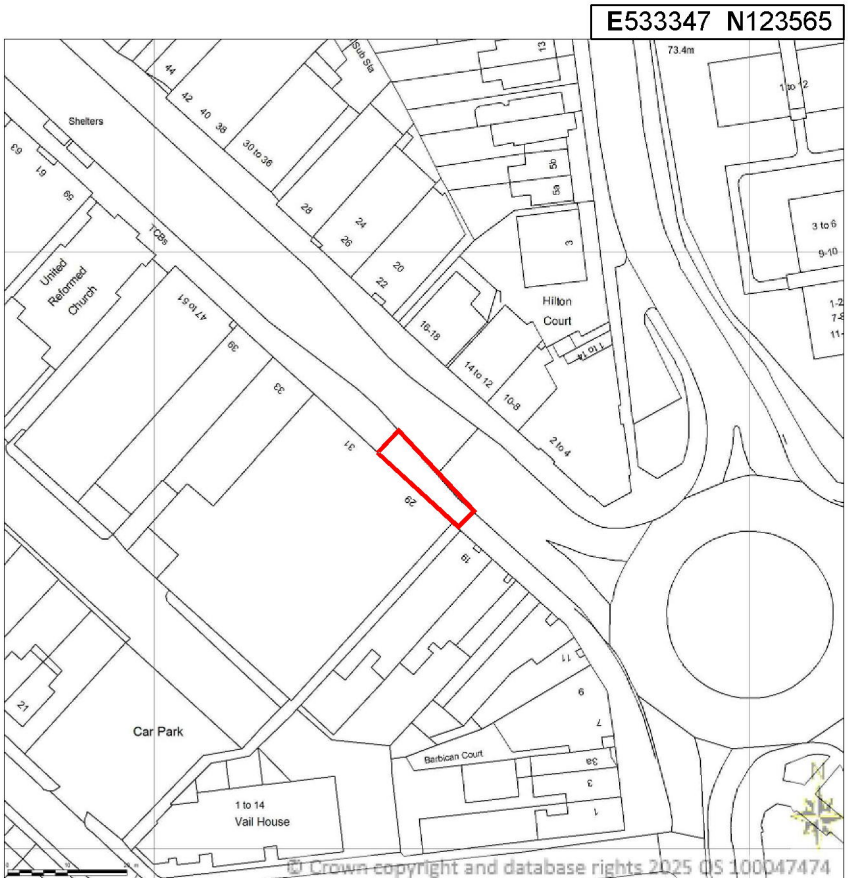

DETAILED SITE LOCATION
SCALE 1:1250

Ordnance Survey map extract based upon Landranger map series with the permission of the controller of His Majesty's Stationery Office.
Mitie licence no. 100047474.
Crown copyright.

Rev	Date	Description	Drawn	Chkd
A	07/10/2025	New BT Streethub Structure	PSB	ADN



Drg Status PLANNING	
Cell No. & Name HYH-102	
Site Name & Address Pavement o/s 29-31 South Rd, Haywards Heath, RH16 4LQ	
Drawing Title SITE LOCATION MAPS	
Scale As Shown	Date 07/10/2025
Drawn By PSB	Checked By ADN
Drawing Number 001	Revision A