
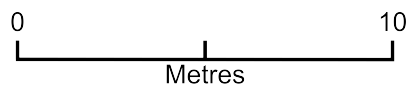


44a Appledore Gardens

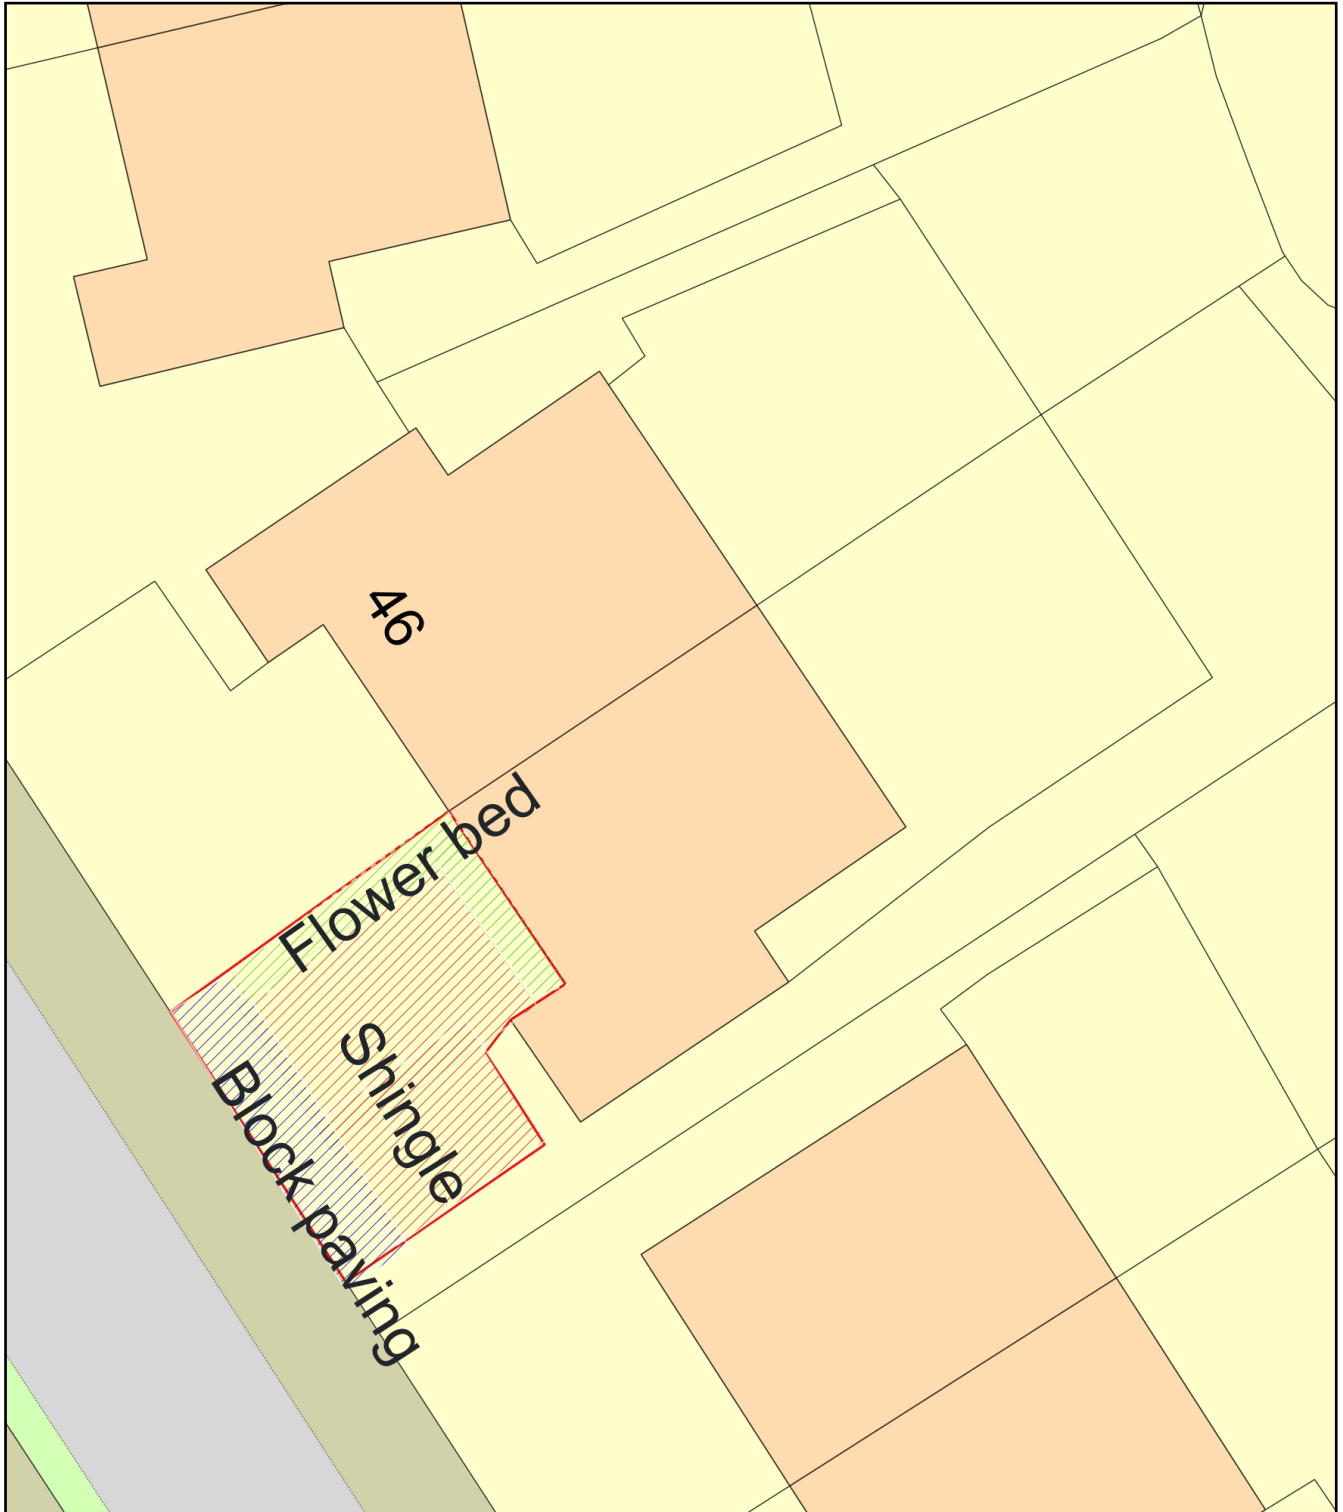

Plan Produced for: Kieran Widdows

Date Produced: 16 Jun 2025

Plan Reference Number: TQRQM25167221915383

Scale: 1:200 @ A4