


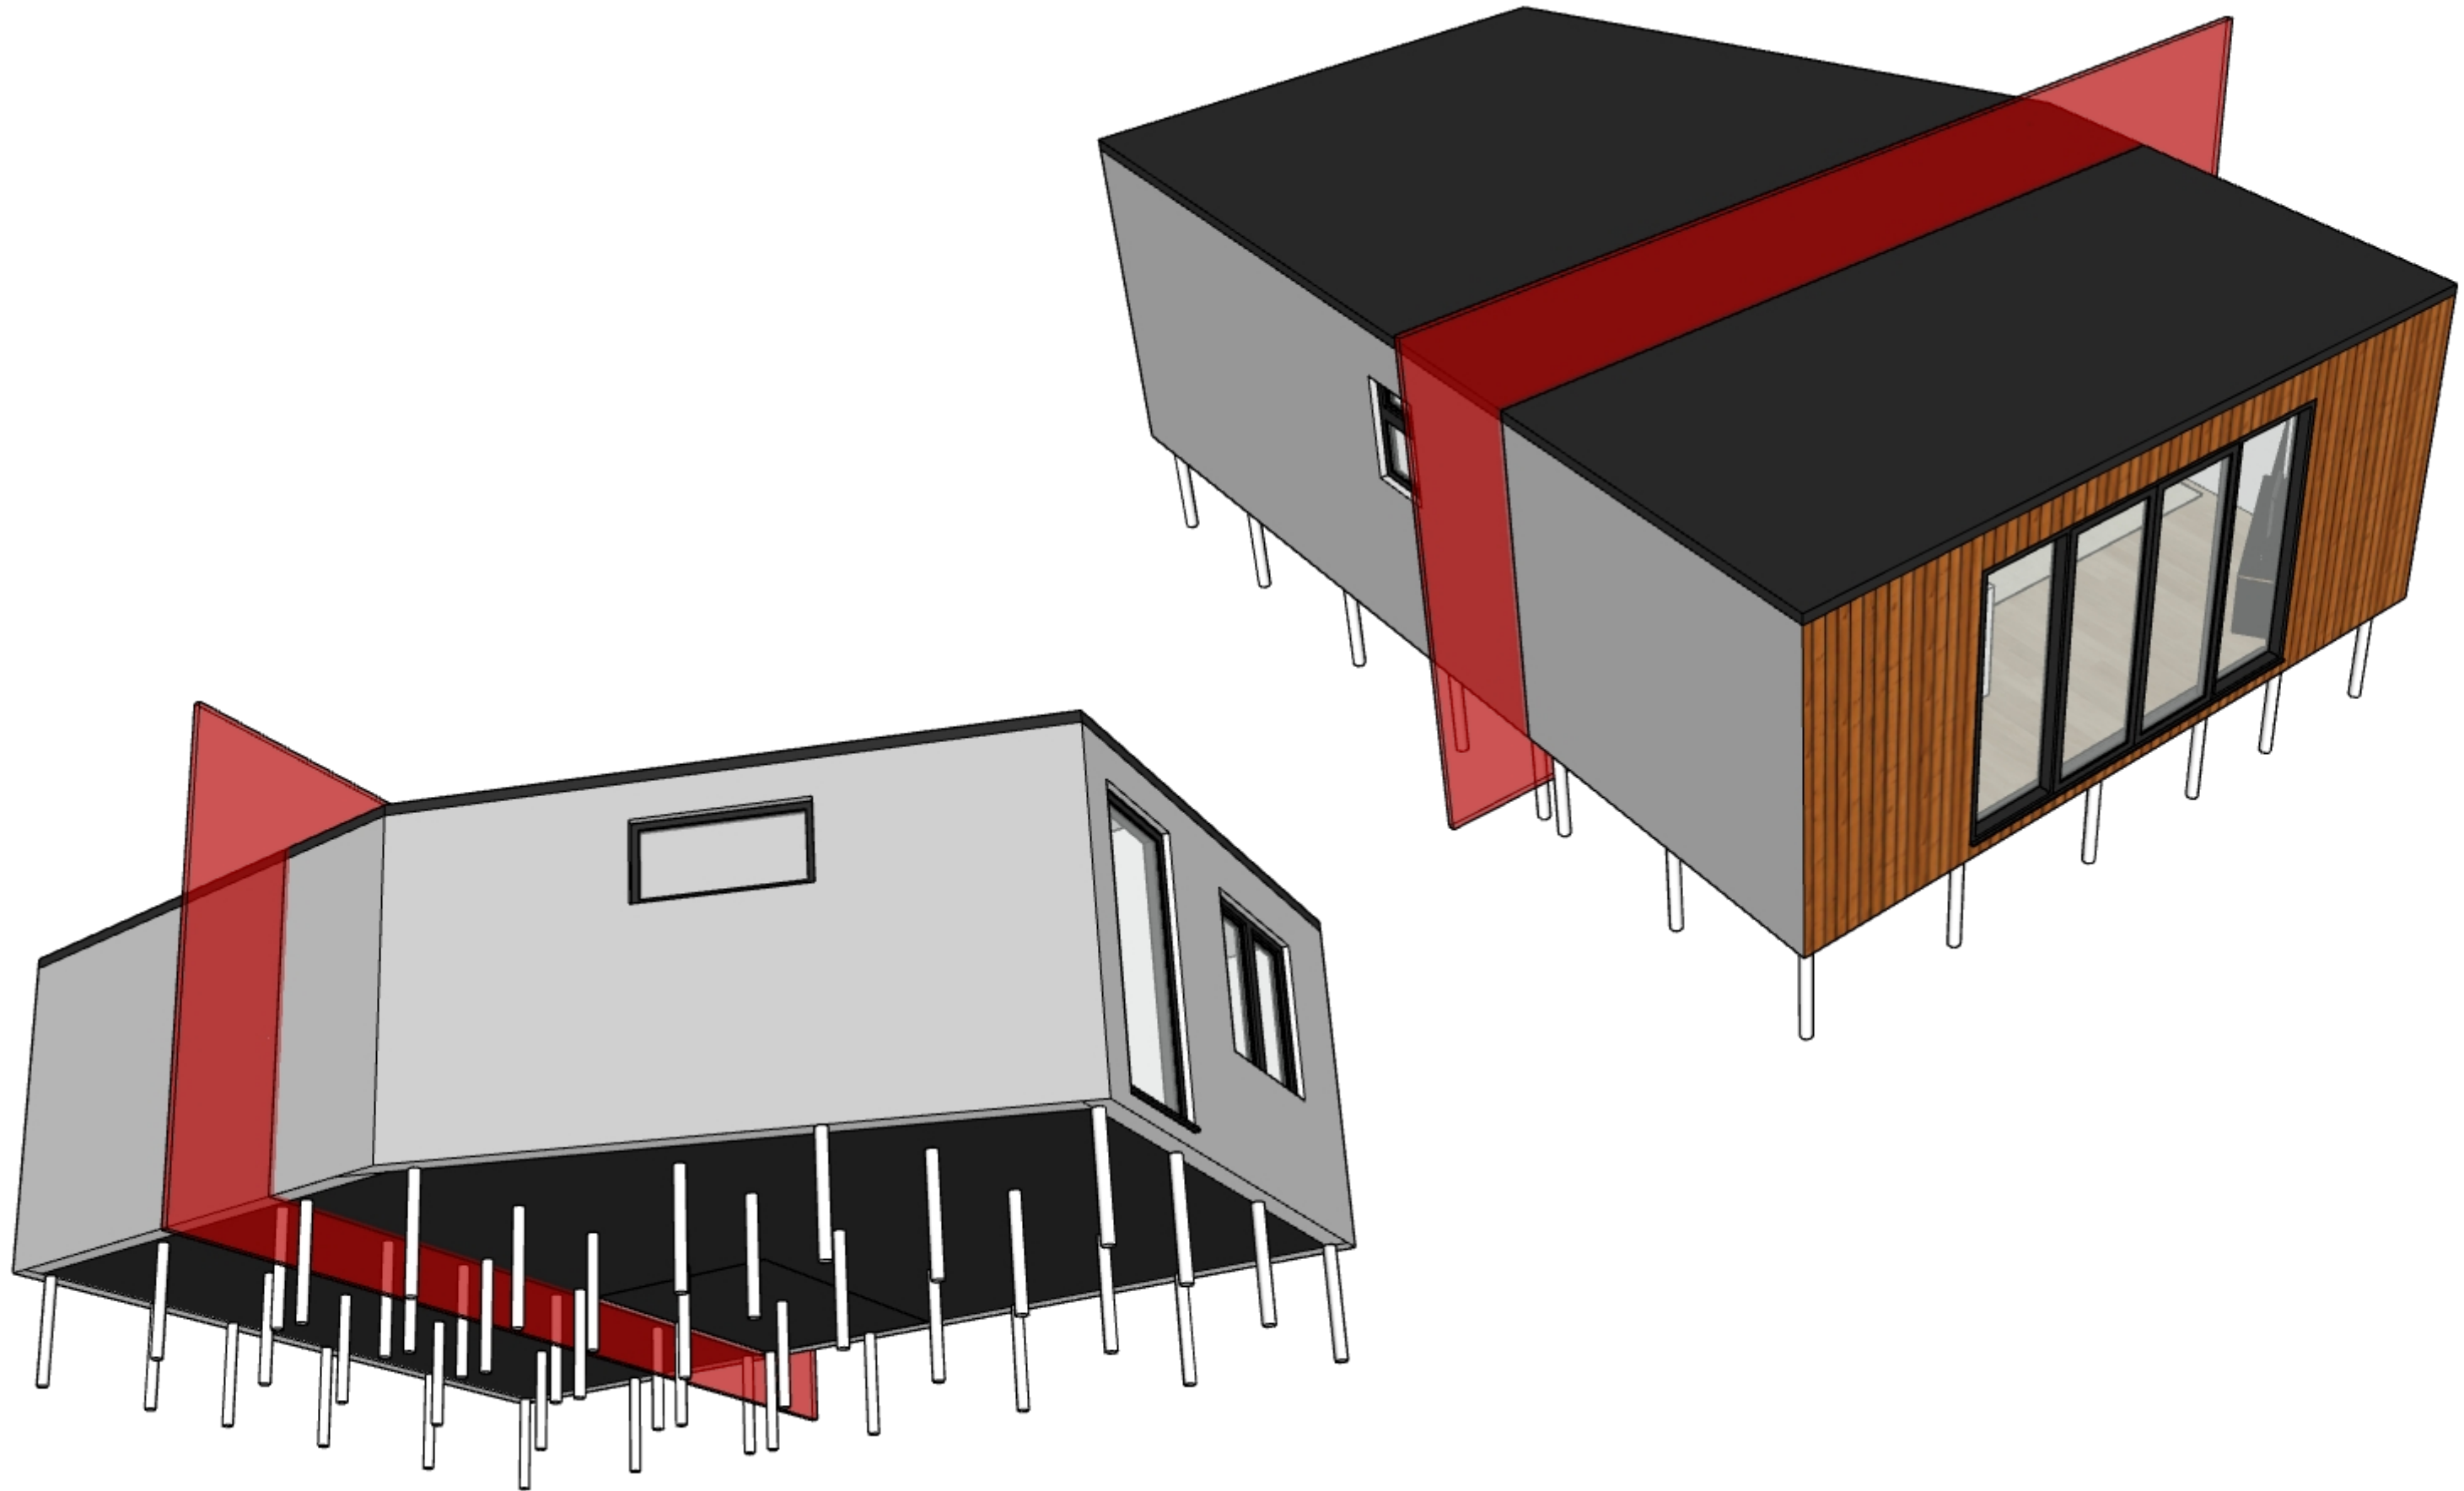

DRAWING TITLE

24 WEALDEN WAY, HAYWARDS HEATH, RH16 4AF

**Mobile home
Division**

DATE
03/11/2025

SCALE
n/a

PAGE NO
05

STATUS
Planning Drawings

CLIENT
Mrs. S. Dalton

The copyright of these drawings are owned by
VIZARCHi Architecture & Visualization LTD.
Drawings must not be reproduced, copied or
dealt with in any manner which infringes the
exclusive rights without prior written consent.

VIZARCHi ARCHITECTURE & VISUALIZATION

22 First Avenue, **BN9 9HT**
Newhaven | **United Kingdom**
alperen@vizarchi.co.uk
07495 734425