

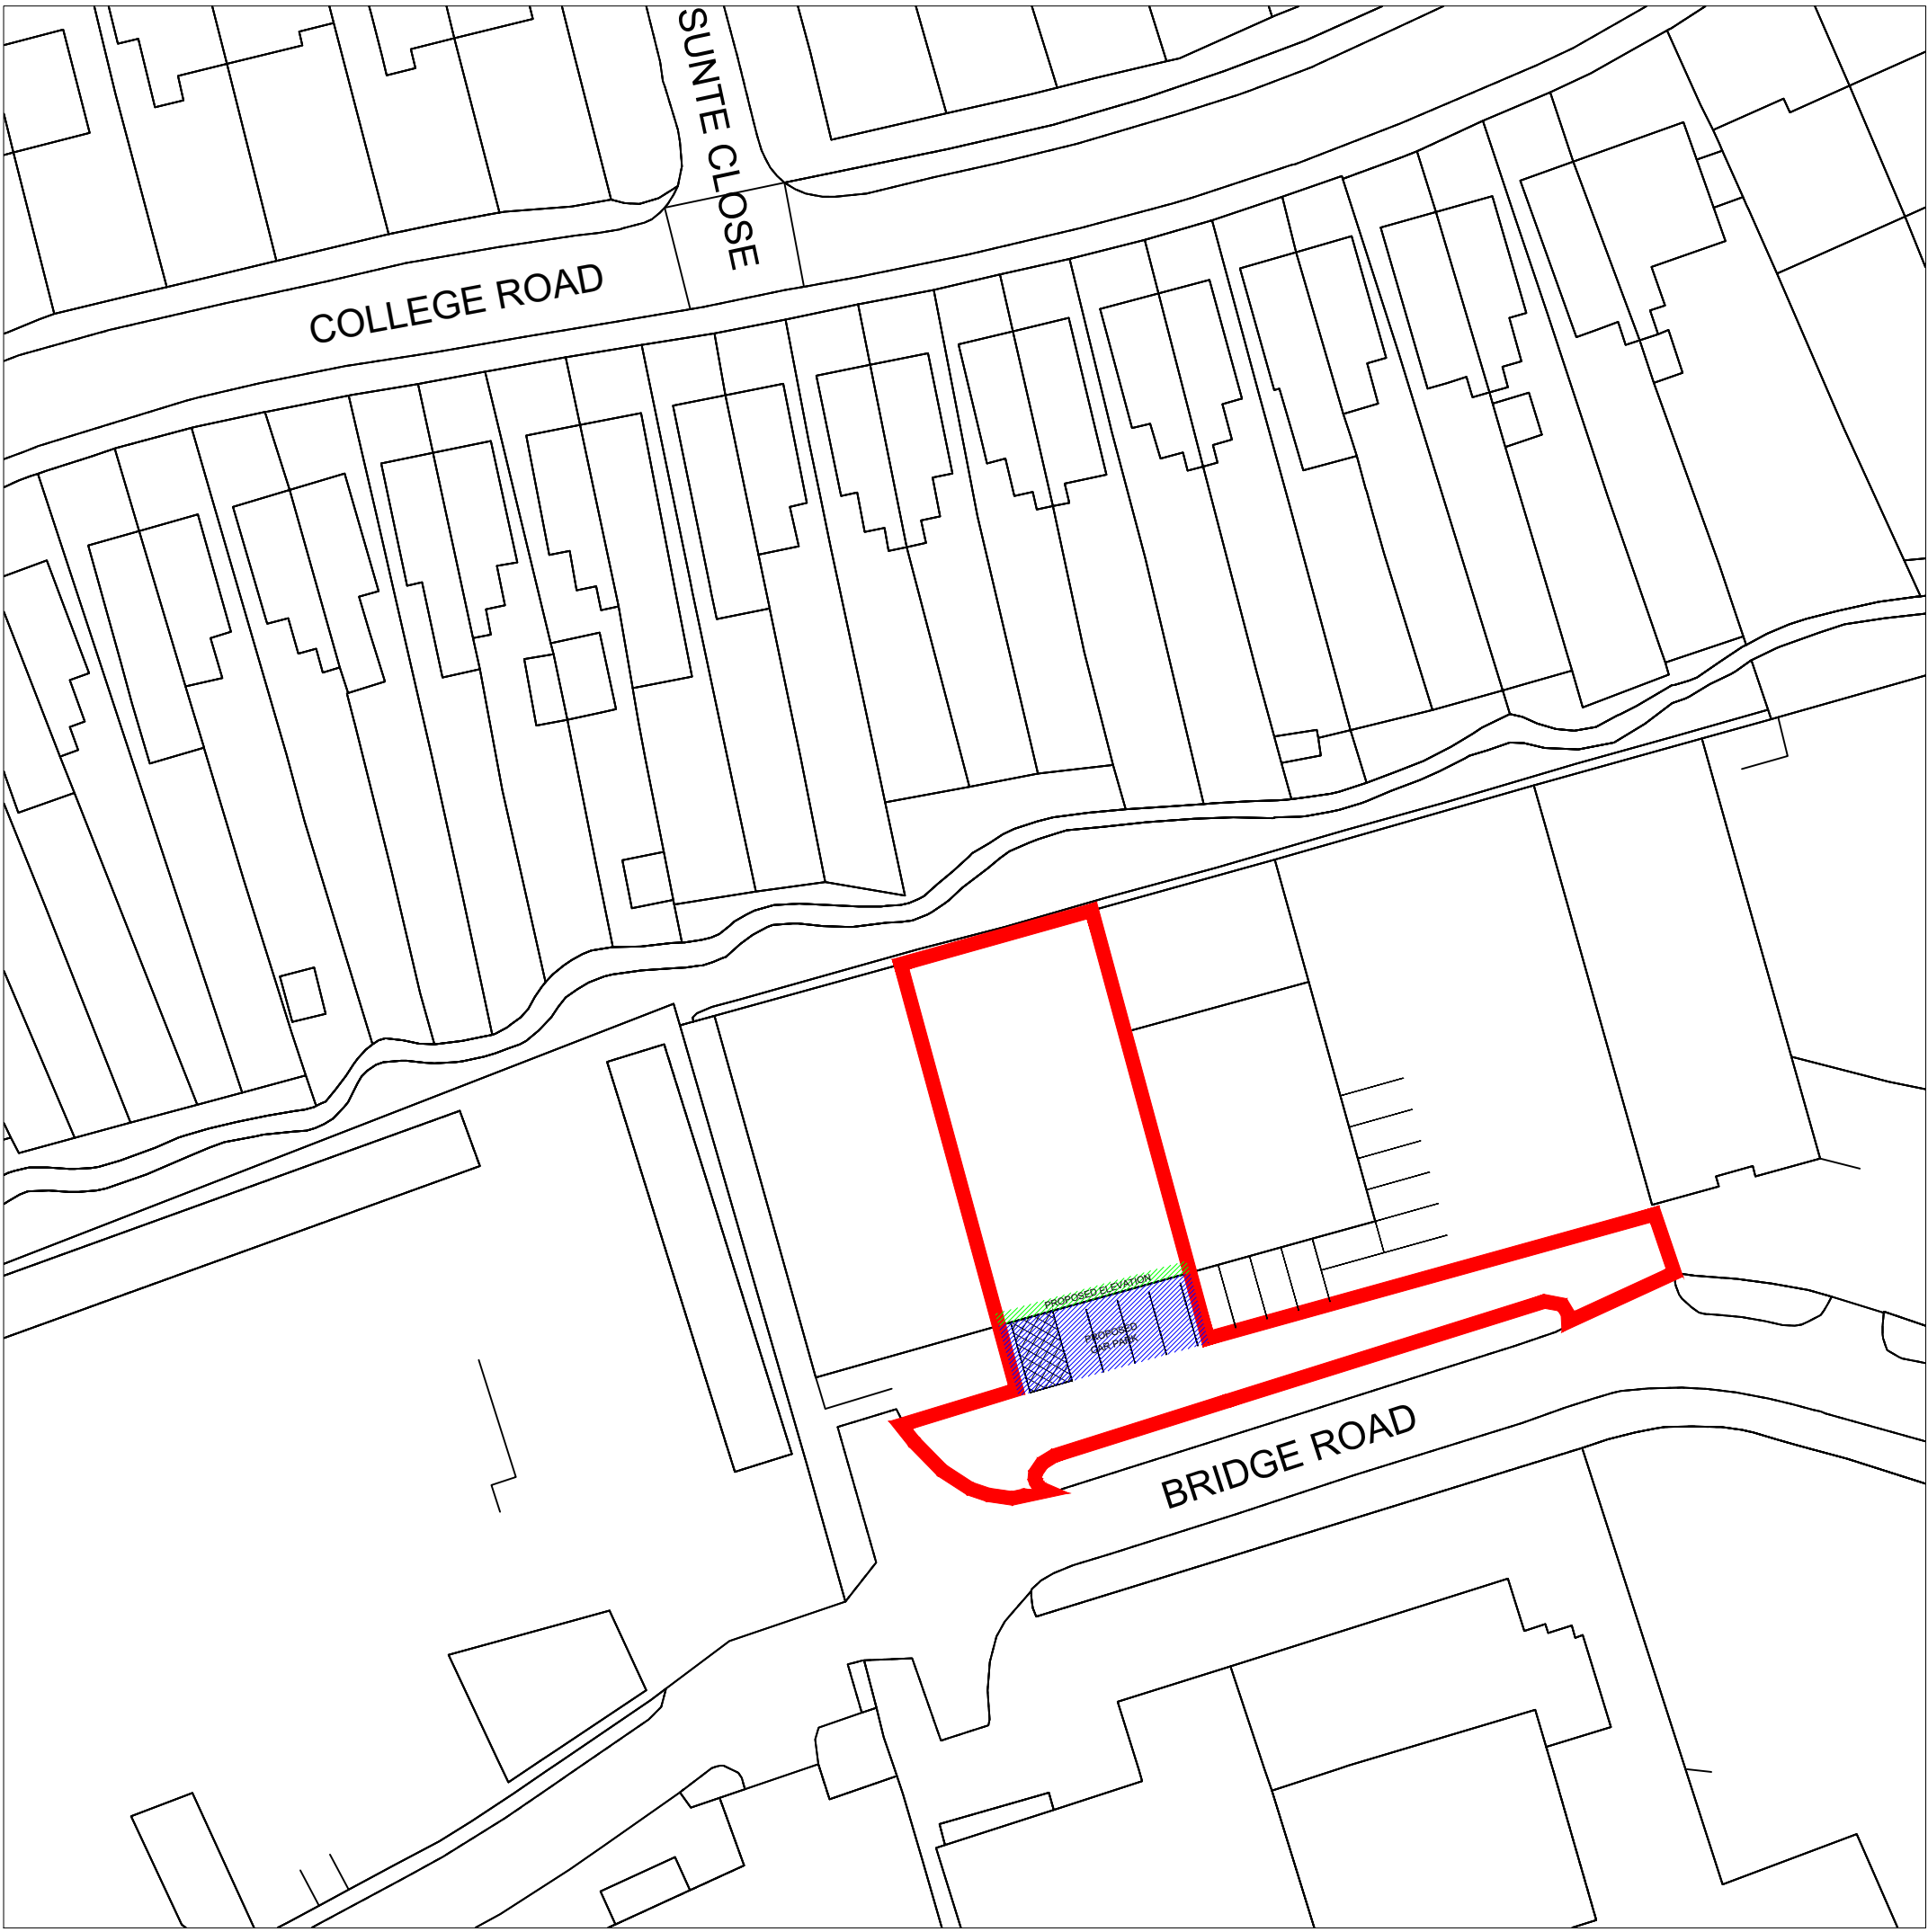


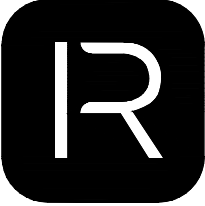


BLOCK PLAN
SCALE 1:500

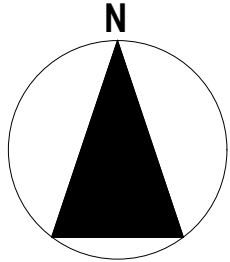


© Crown Copyright 2023. Streetwise Licence No. 100047474

KEY

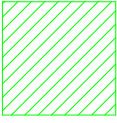

PROPOSED ELEVATION ALTERATION WORKS

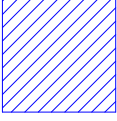

PROPOSED CAR PARK WORKS

R1 PROPOSED WORKS SHOWN ON PLAN AND BOUNDARY LINE UPDATED 17.03.2026 PG

REVISIONS DATE INIT

ISSUED FOR
PLANNING

DRAWING PROJECT
UNIT 2, 23-25 BRIDGE ROAD,
HAYWARDS HEATH, RH16 1UA

DRAWING TITLE

BLOCK PLAN

CLIENT
SCREWFIX DIRECT LIMITED

DRAWN BY	CHECKED BY	SCALE	DATE
TM	MH/CD	1:500 @ A1	29.01.2026

DRAWING NUMBER
8767-SF_HAYWARDS_HEATH-RIL-00-XX-DR-I-0033-BLOCK-P3-R1

SCALE BAR @1:500
0 10m 50m

Resolution
INTERIORS

REGISTERED IN ENGLAND & WALES NO. 3678965, VAT REGISTRATION NO. 723652246
GEORGE SMITH WAY, LUFTON 2000 BUSINESS PARK, YEovil, SOMERSET, BA22 8QR
0155 422700 - enquiries@resolutioninteriors.com - www.resolutioninteriors.com
COPYRIGHT OF THIS DRAWING IS RESERVED BY RESOLUTION INTERIORS LIMITED. THE DRAWING IS ISSUED ON THE CONDITION THAT IT IS NOT COPIED, REPRODUCED OR DISCLOSED TO A THIRD PARTY WITHOUT CONSENT