



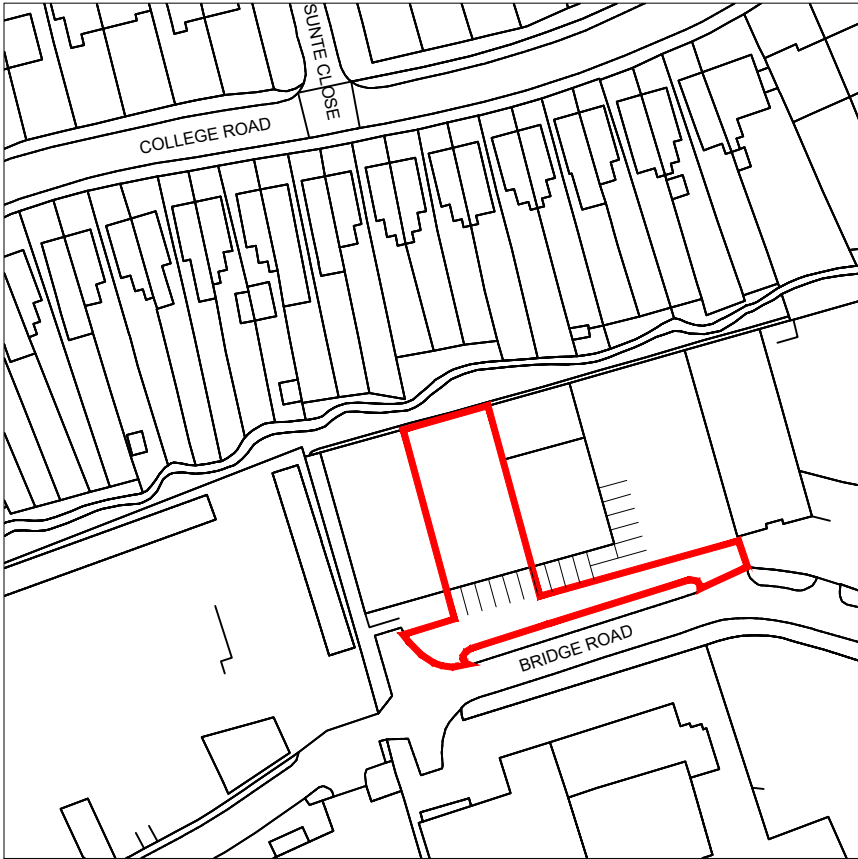

© Crown Copyright 2023. Streetwise Licence No. 100047474

LOCATION PLAN
SCALE 1:1250

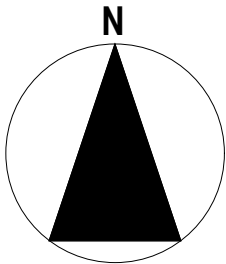

SCALE BAR @1:1250



R1 EXISTING CAR PARKING SPACES SHOWN ON
PLAN AND BOUNDARY LINE UPDATED 17.03.2026 PG

REVISIONS DATE INIT

ISSUED FOR
PLANNING

DRAWING PROJECT
UNIT 2, 23-25 BRIDGE ROAD,
HAYWARDS HEATH, RH16 1UA

DRAWING TITLE
**PLANNING
LOCATION PLAN**

CLIENT
SCREWFIX DIRECT LIMITED

DRAWN BY TM	CHECKED BY MH/CD	SCALE 1:1250 @ A3	DATE 29.01.2026
----------------	---------------------	----------------------	--------------------

DRAWING NUMBER
8767-SF_HAYWARDS_HEATH-RIL-00-XX-DR-I-0034-LOCATION-P3-R1

Resolution
INTERIORS

REGISTERED IN ENGLAND & WALES NO. 3678965, VAT REGISTRATION NO. 723652246
GEORGE SMITH WAY, LIPTON 2000 BUSINESS PARK, YEovil, SOMERSET, BA22 8QR
01935 622700 - design@resolutioninteriors.com - www.resolutioninteriors.com
COPYRIGHT OF THIS DRAWING IS RESERVED BY RESOLUTION INTERIORS LIMITED. THE DRAWING IS ISSUED
ON THE CONDITION THAT IT IS NOT COPIED, REPRODUCED OR DISCLOSED TO A THIRD PARTY WITHOUT
CONSENT