


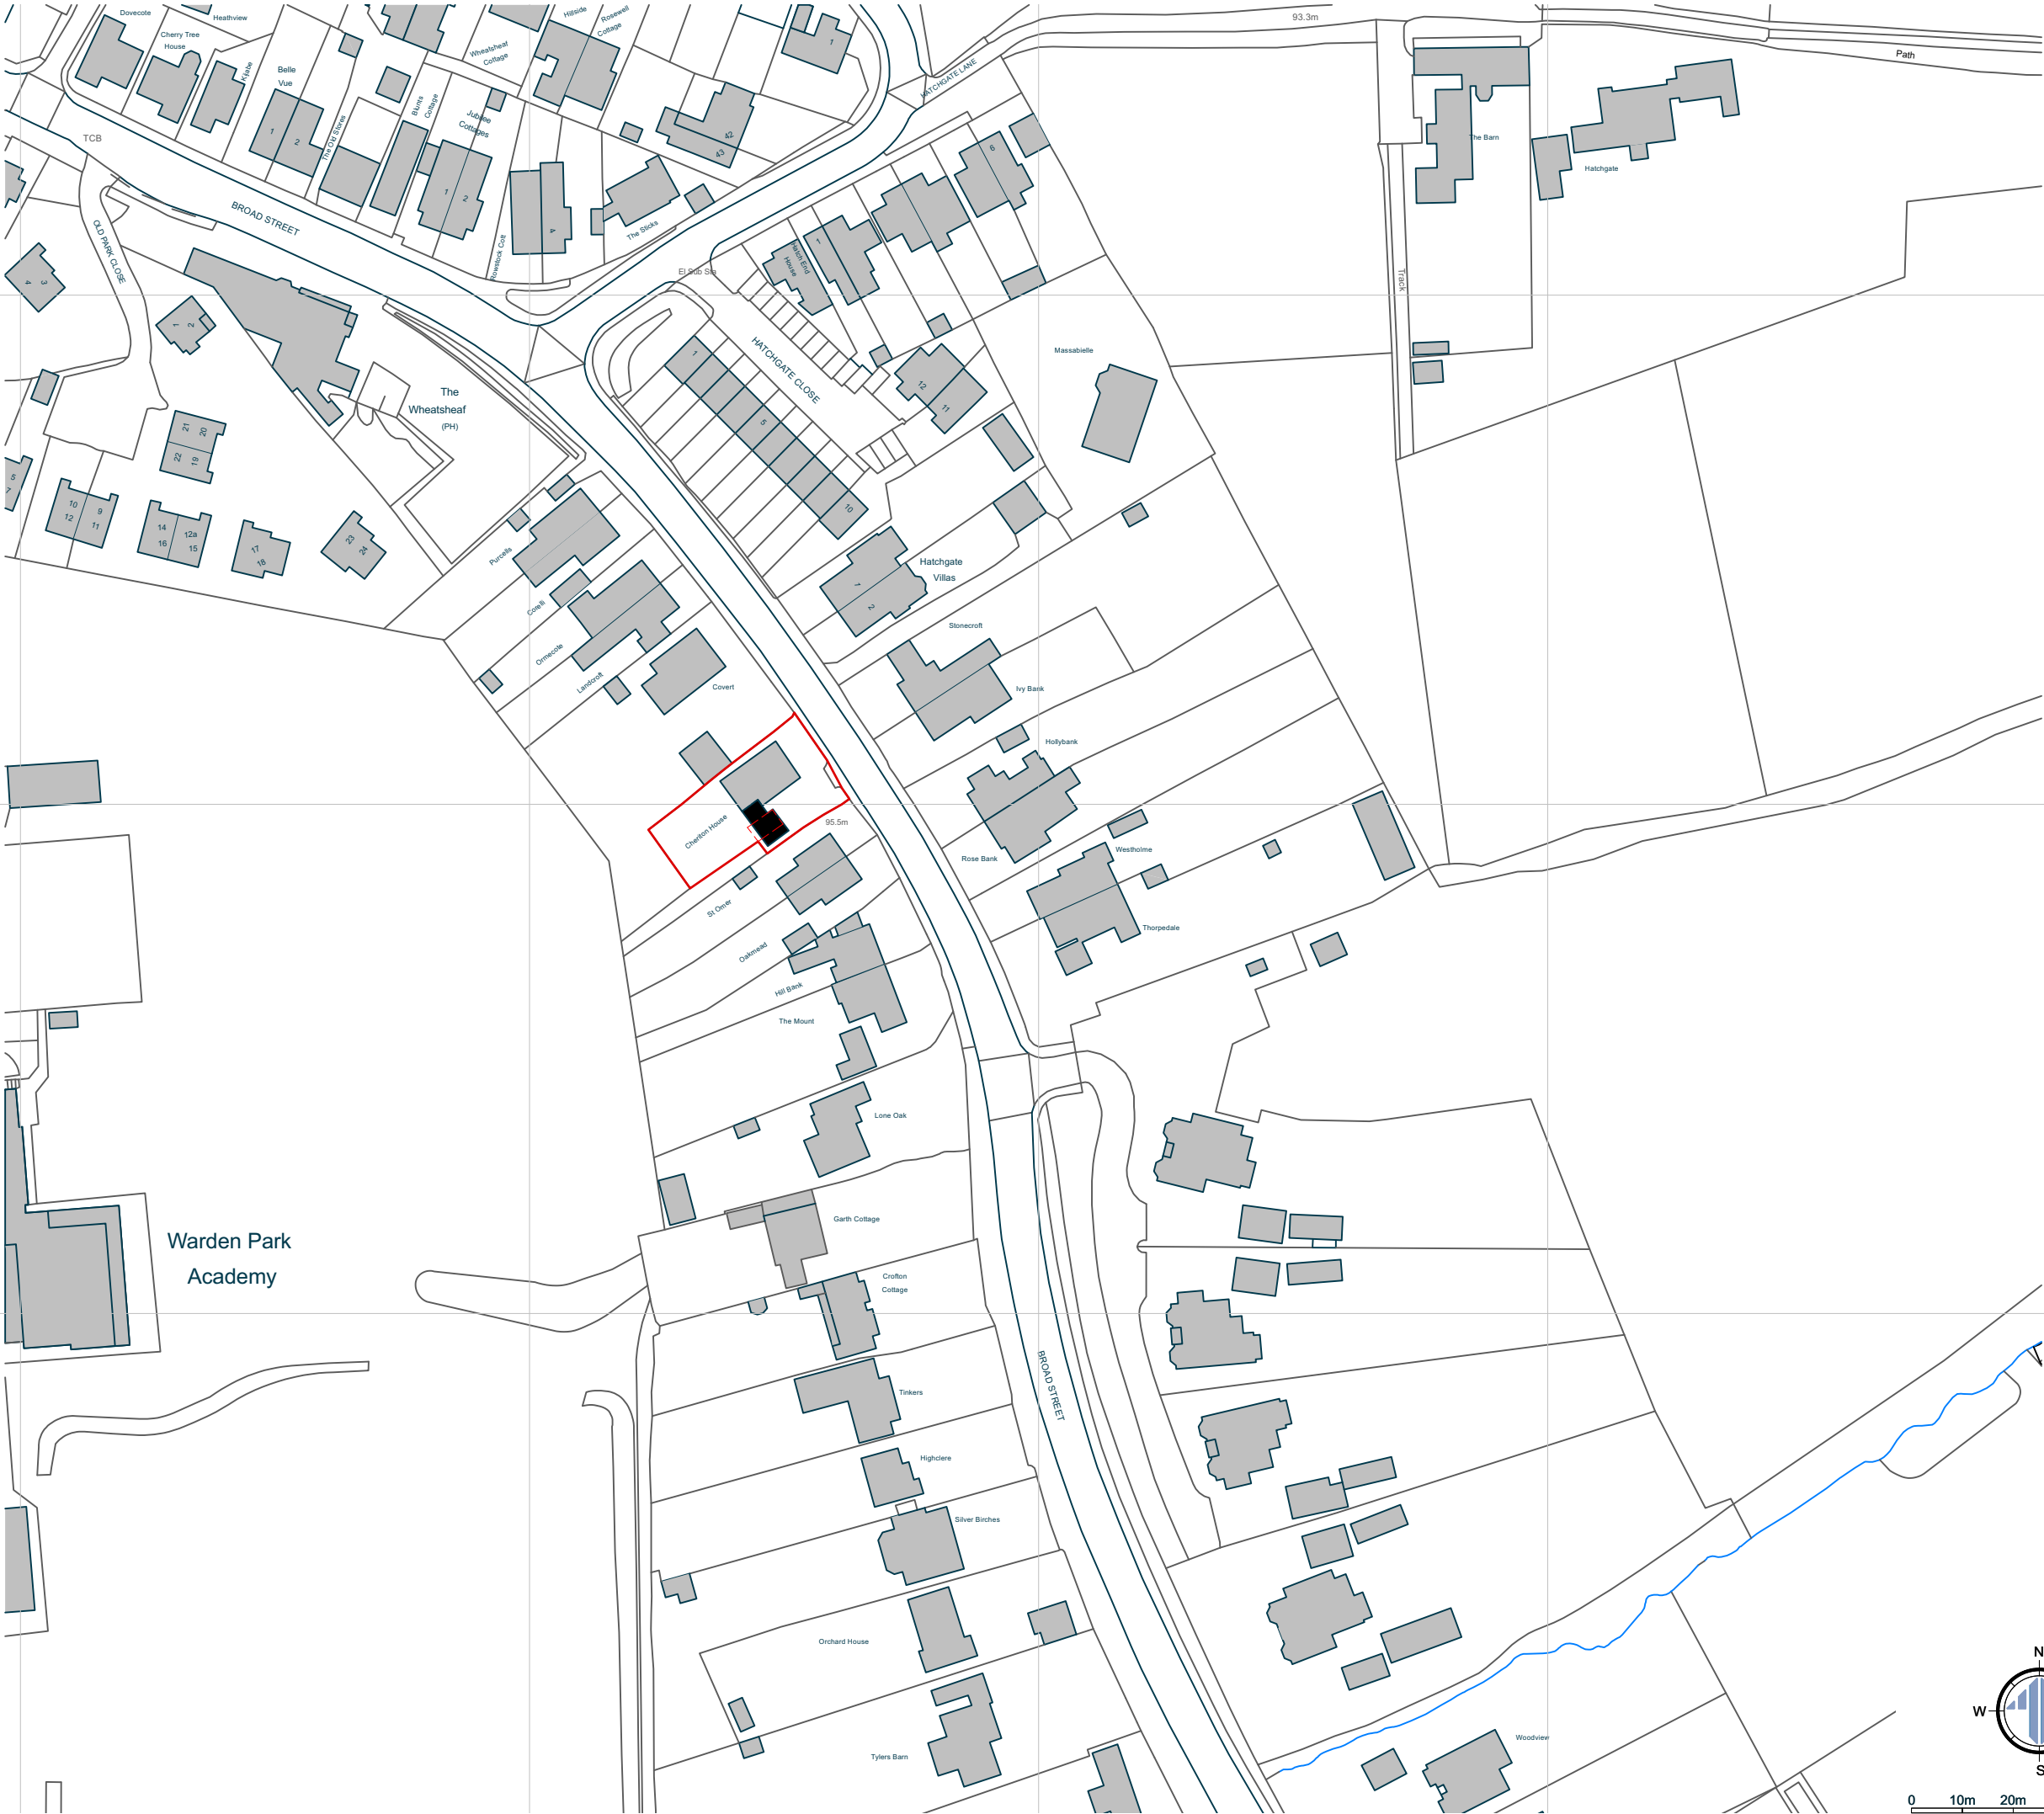

FOR PLANNING
PURPOSES ONLY

NOT FOR CONSTRUCTION

TO BE READ IN CONJUNCTION WITH STRUCTURAL
ENGINEER'S DRAWINGS, DETAILS AND SPECIFICATIONS

- Site Boundary
- Demolished buildings
- Proposed building

REV.	DATE.	BY.	AMENDMENT.	CHK.
PLANNING				
 2 Lucastes Mews, Paddockhall Road, Haywards Heath, West Sussex, RH16 1HE (01444) 452604 hh@gooldbaxter.co.uk www.gooldbaxter.co.uk				
NOTES: DO NOT SCALE OFF THIS DRAWING UNLESS FOR PLANNING PURPOSES. CHECK ALL DIMENSIONS ON SITE BEFORE ANY WORK IS COMMENCED. ALL GOODS MATERIALS AND WORKMANSHIP MUST CONFORM WITH CURRENT BUILDING REGULATIONS, BRITISH STANDARDS AND CODES OF PRACTICE. COPYRIGHT OF THIS DRAWING IS RETAINED BY GOULD BAXTER AND IT MUST NOT BE REPRODUCED WITHOUT WRITTEN CONSENT.				
CLIENT: Mr & Mrs Harrison				
PROJECT: Cheriton House Broad Street Cuckfield				
DRAWING: Proposed Site Location Plan				
DATE: 20/03/2026	SCALE: 1:1250	DRAWN BY: JL CHECKED BY: JL		
JOB NO. 1122	DRAWING NO. 002	REV. -		