


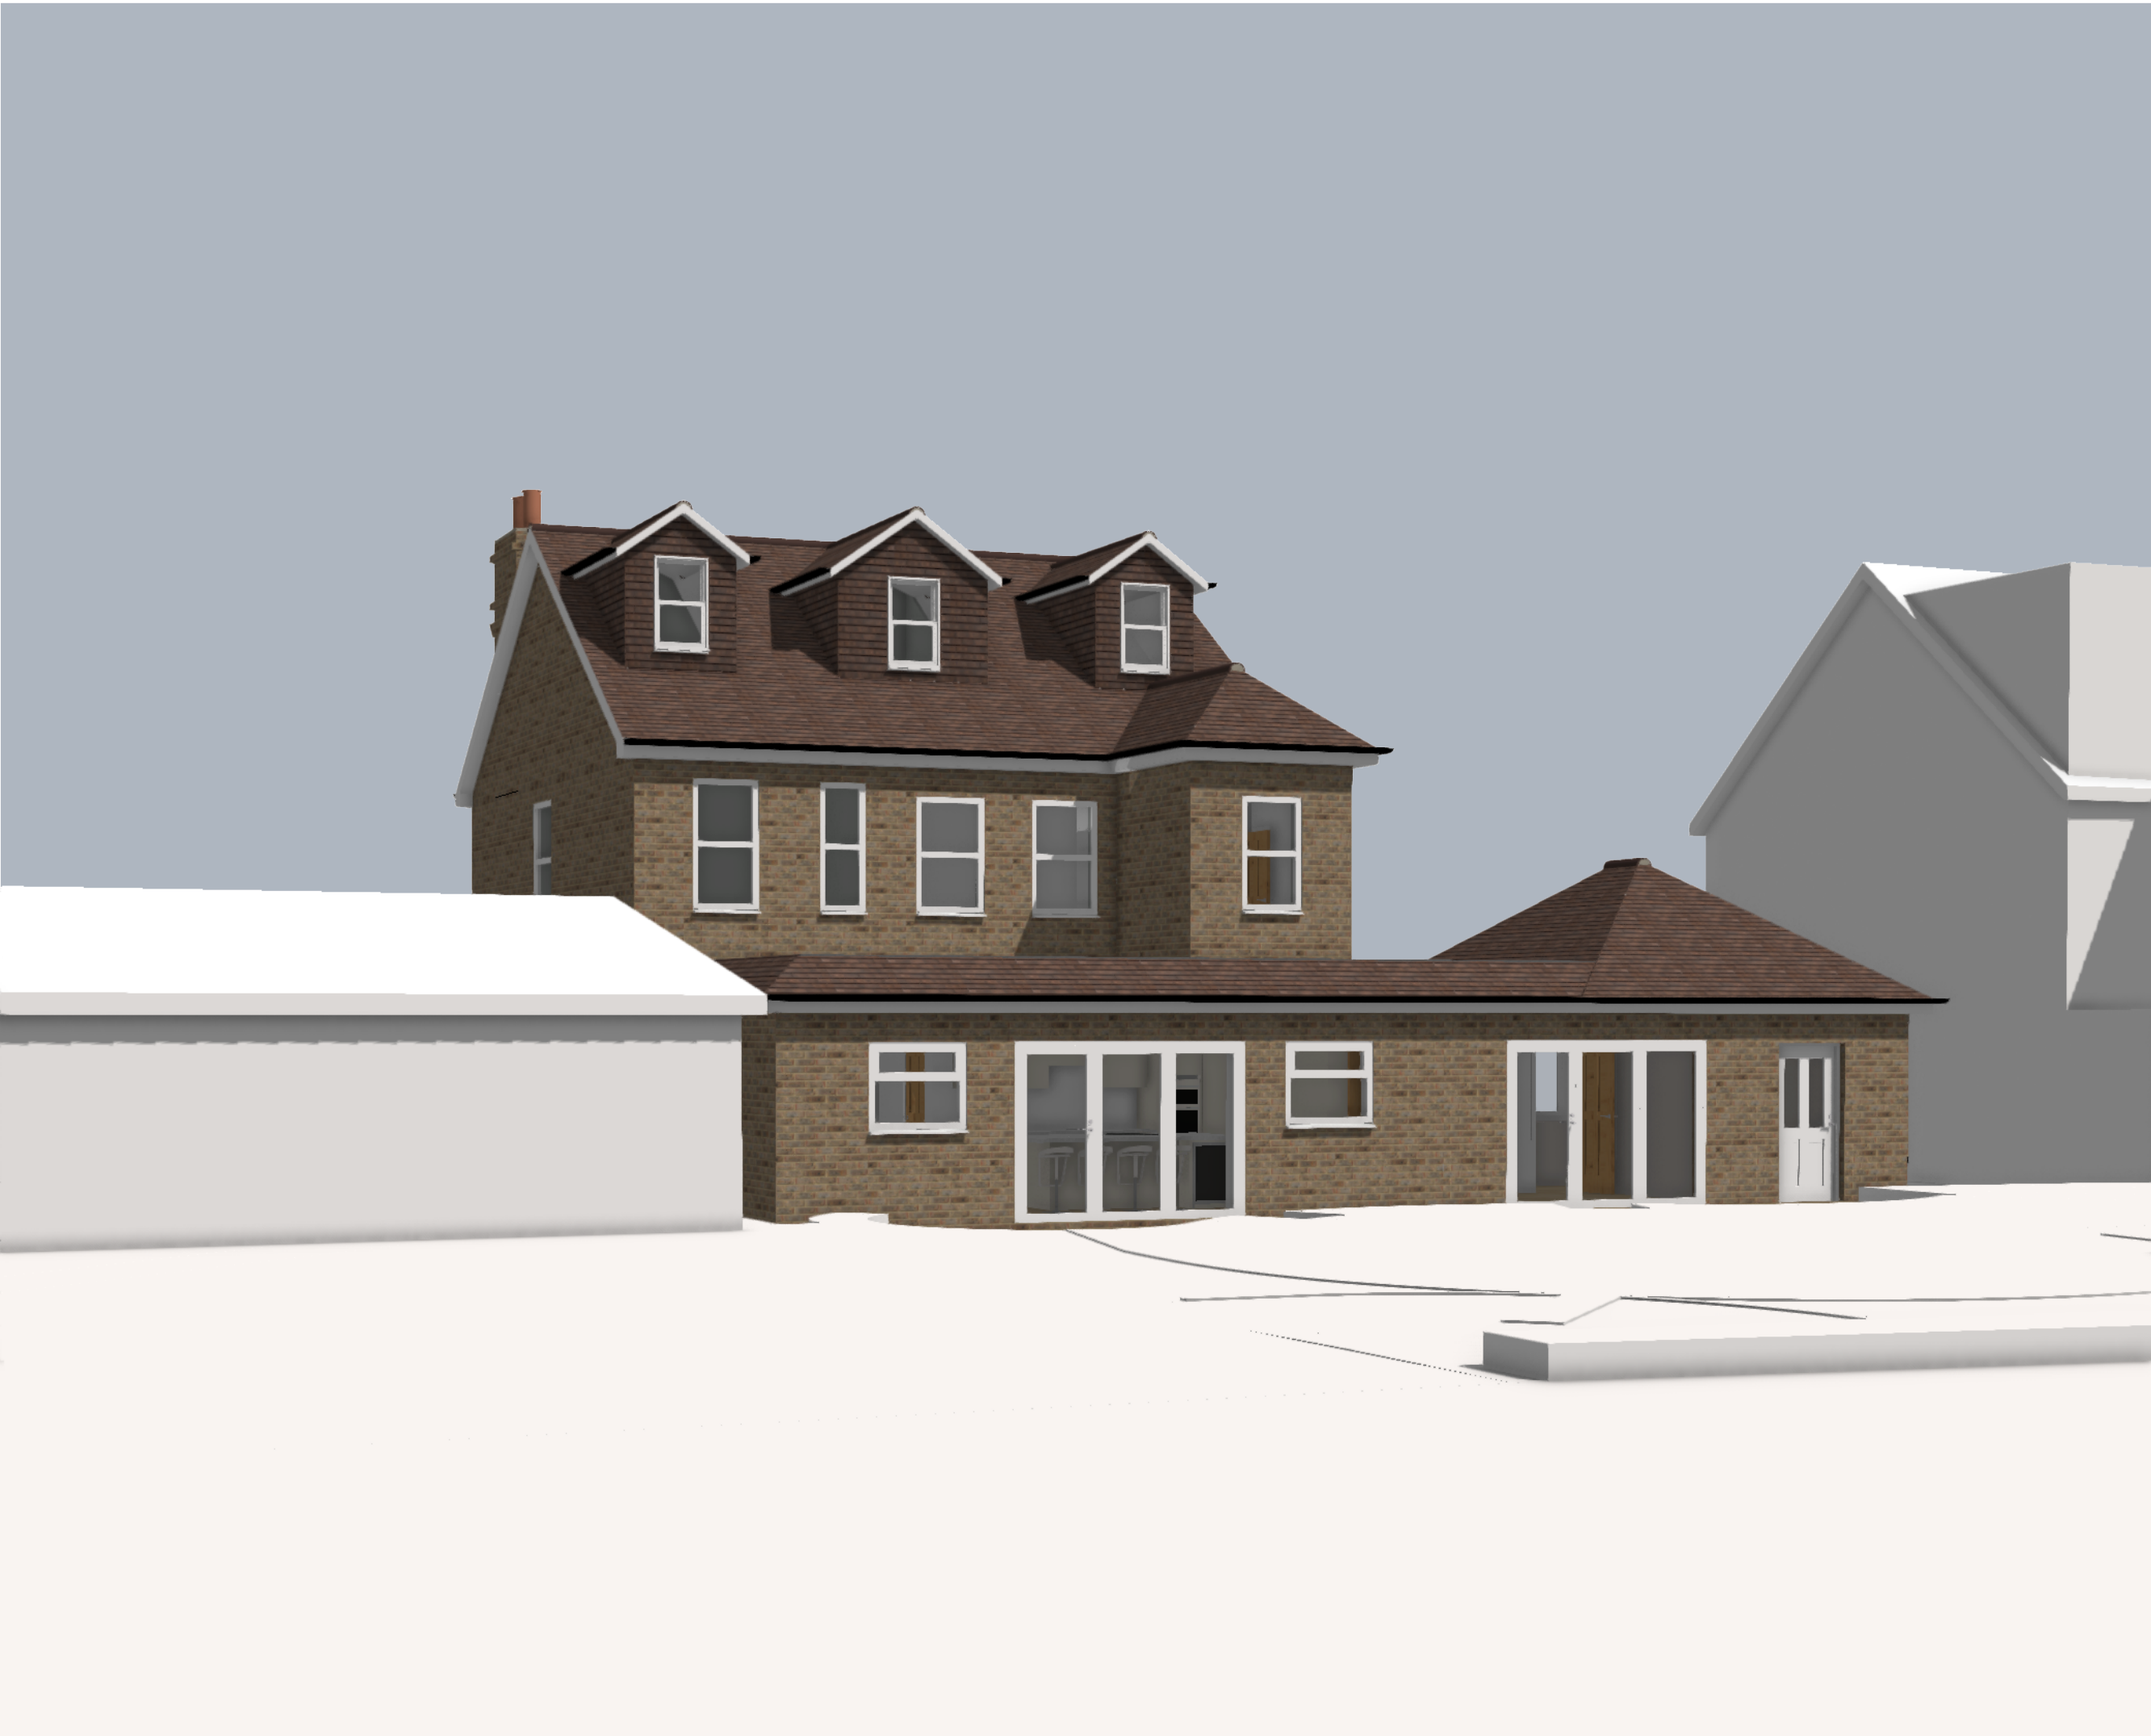

FOR PLANNING
PURPOSES ONLY

NOT FOR CONSTRUCTION

TO BE READ IN CONJUNCTION WITH STRUCTURAL
ENGINEER'S DRAWINGS, DETAILS AND SPECIFICATIONS

REV.	DATE.	BY.	AMENDMENT.	CHK.
PLANNING				
gould baxter 2 Lucastes Mews, Paddockhall Road, Haywards Heath, West Sussex, RH16 1HE (01444) 452604 hh@gouldbaxter.co.uk www.gouldbaxter.co.uk				
NOTES. DO NOT SCALE OFF THIS DRAWING UNLESS FOR PLANNING PURPOSES. CHECK ALL DIMENSIONS ON SITE BEFORE ANY WORK IS COMMENCED. ALL GOODS MATERIALS AND WORKMANSHIP MUST CONFORM WITH CURRENT BUILDING REGULATIONS, BRITISH STANDARDS AND CODES OF PRACTICE. COPYRIGHT OF THIS DRAWING IS RETAINED BY GOULD BAXTER AND IT MUST NOT BE REPRODUCED WITHOUT WRITTEN CONSENT.				
CLIENT. Mr & Mrs Harrison				
PROJECT. Cheriton House Broad Street Cuckfield				
DRAWING. Proposed External 3D View 02				
DATE.	SCALE.	DRAWN BY.		
20/03/2026	NTS	JL		
		CHECKED BY.		
		JL		
JOB NO.	DRAWING NO.	REV.		
1122	039	-		