
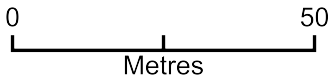


Location Plan_Ranelagh, London Road, Hassocks, BN6 9NE

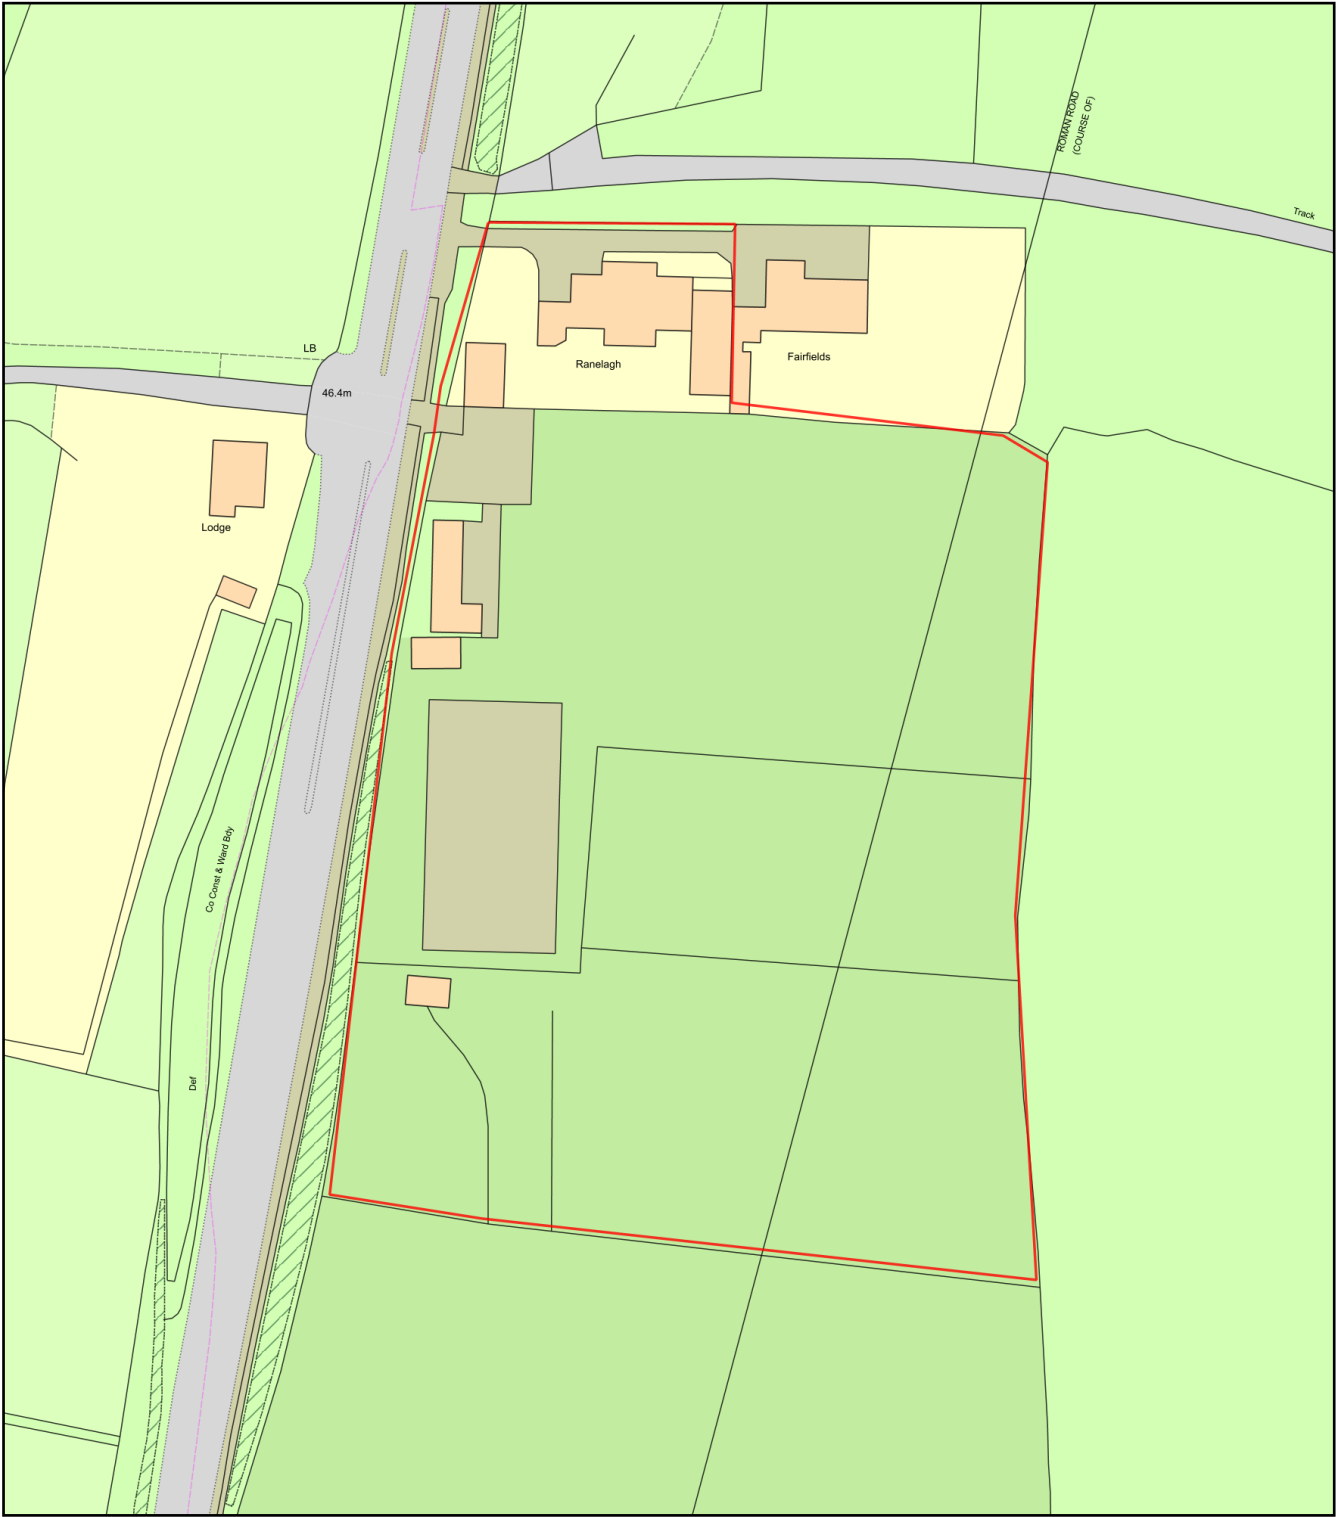

Plan Produced for: Suzanne Holden
Date Produced: 28 Mar 2026
Plan Reference Number: TQRQM26087205243367
Scale: 1:1250 @ A4