


Block Plan_Ranelagh, London Road, Hassocks, BN6 9NE

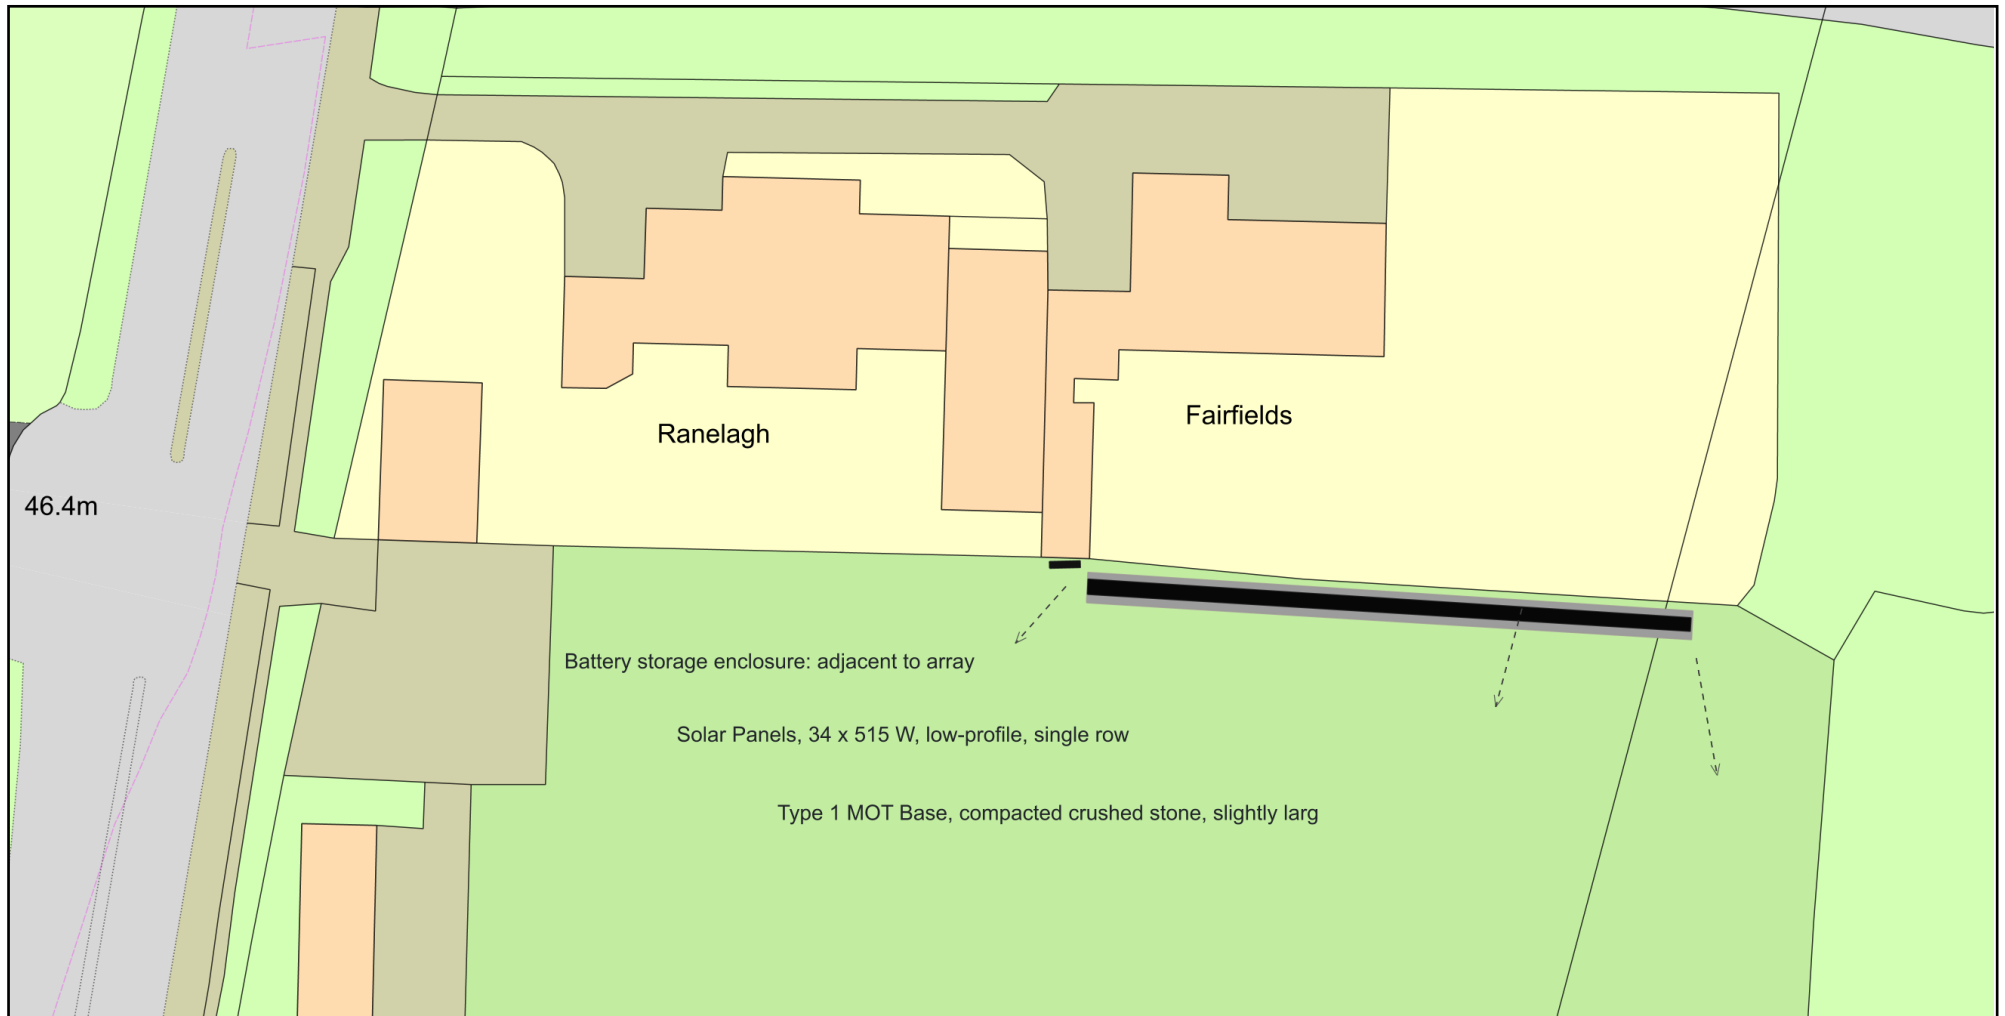

0 20
Metres



Plan Produced for: Suzanne Holden

Date Produced: 28 Mar 2026

Plan Reference Number: TQRQM26087211605898

Scale: 1:500 @ A4

© Crown copyright and database rights 2025 OS 100042766

