




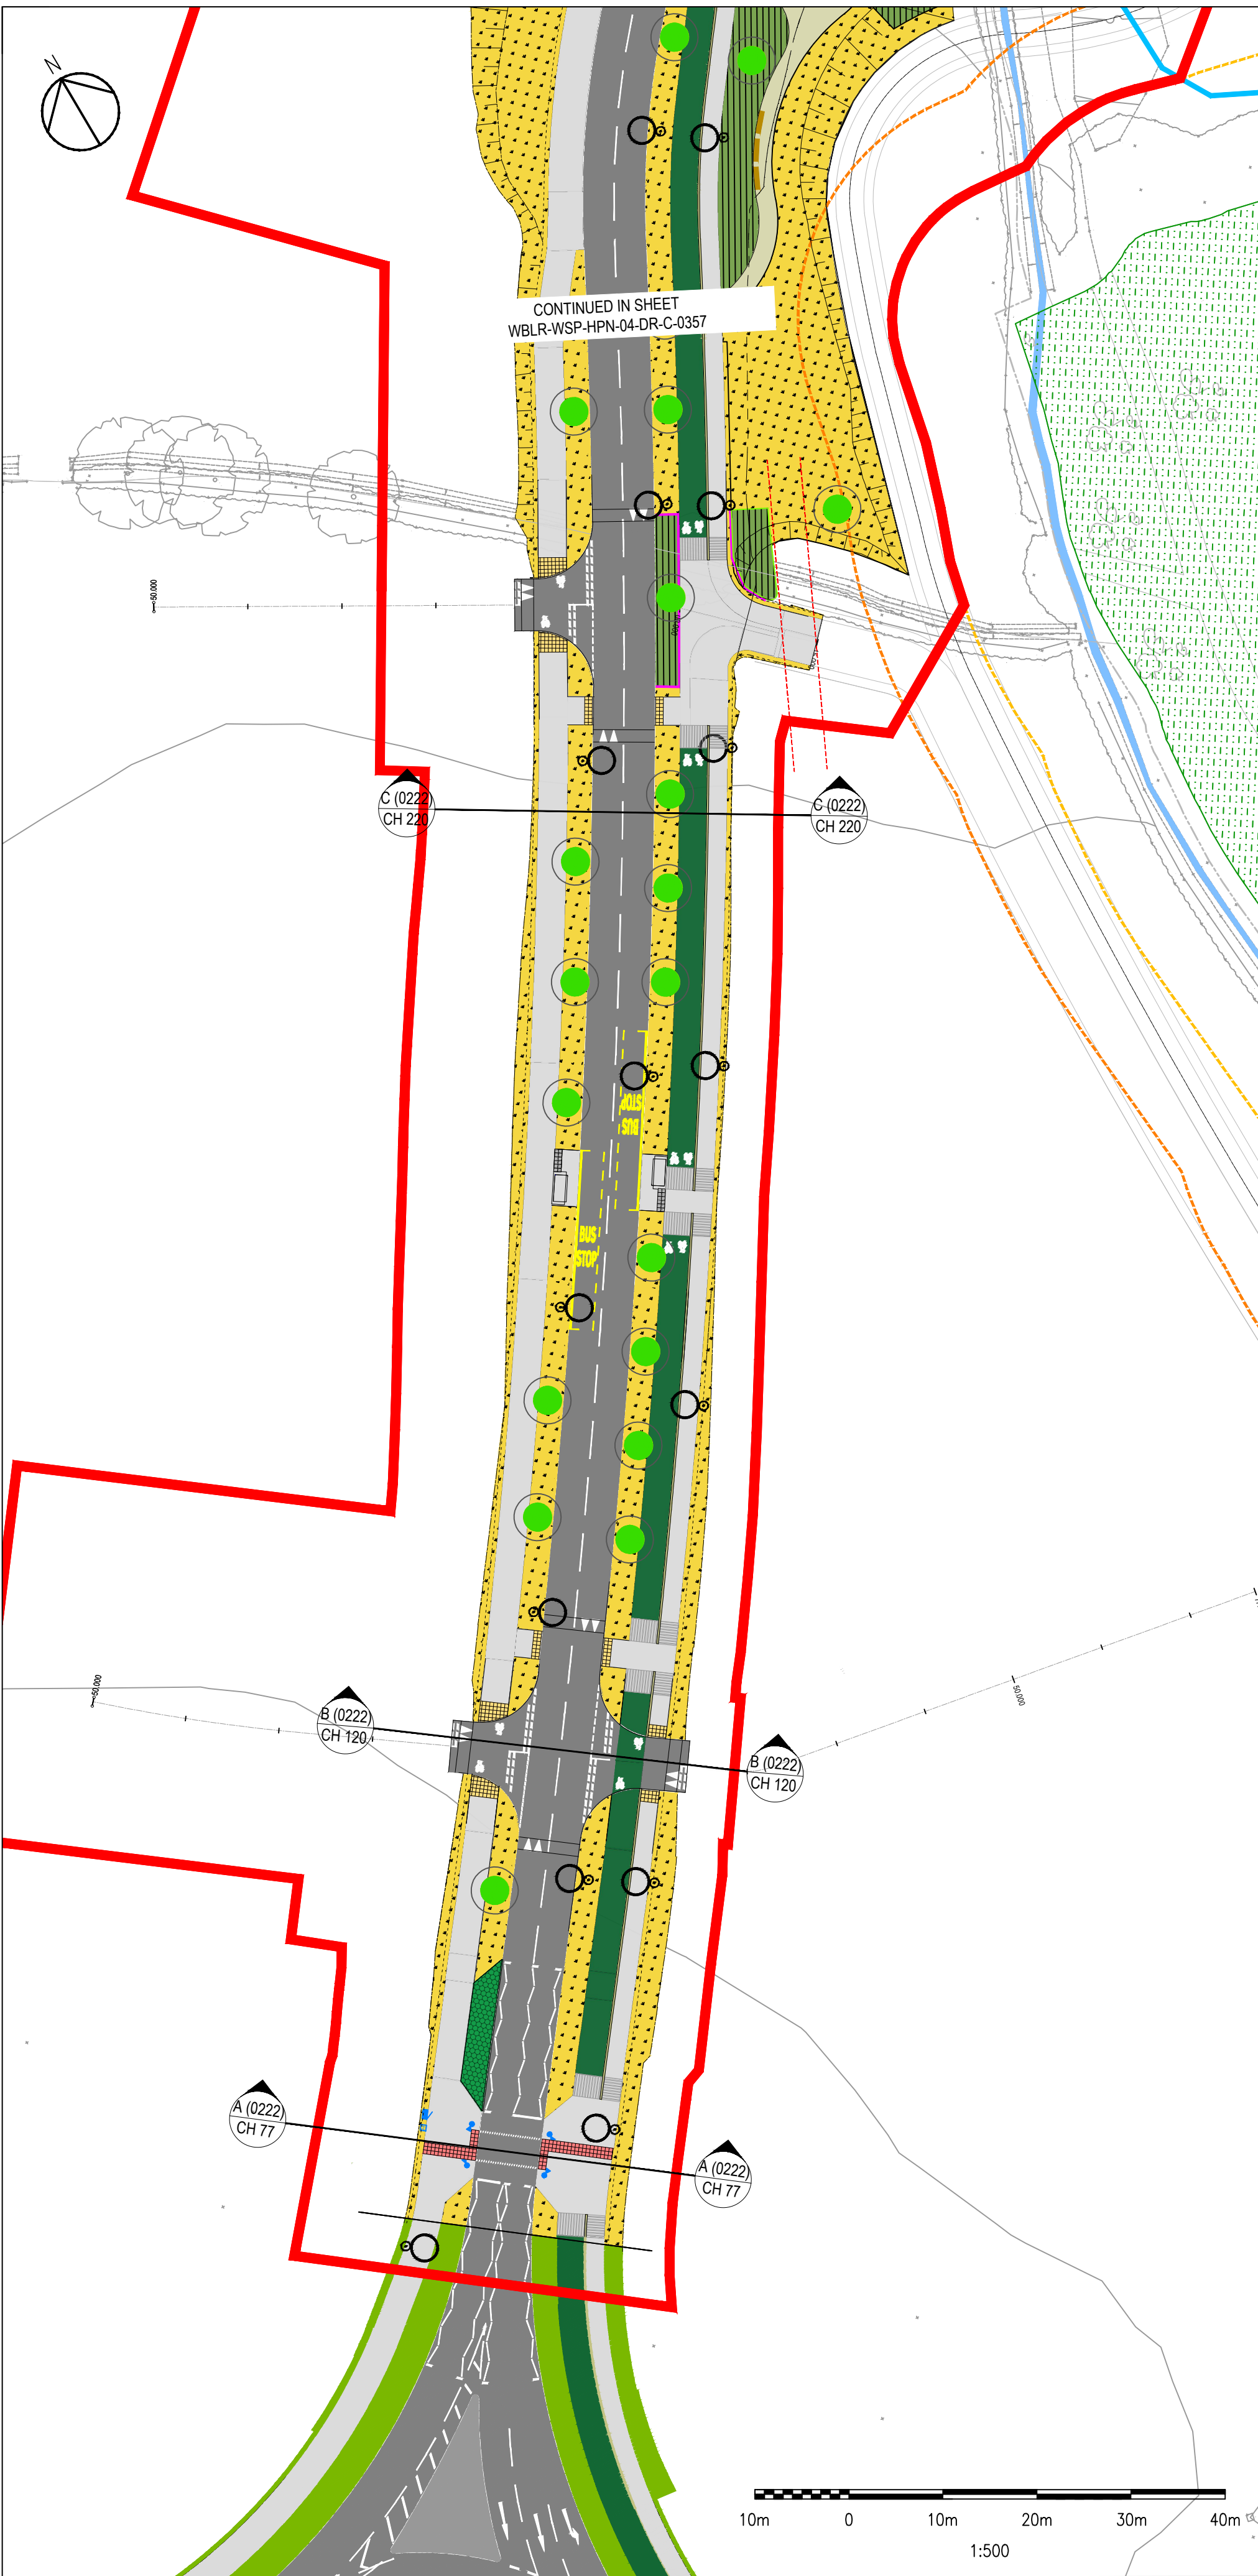


ALIGNMENT PLAN OF CROSS SECTIONS  
SCALE 1:500

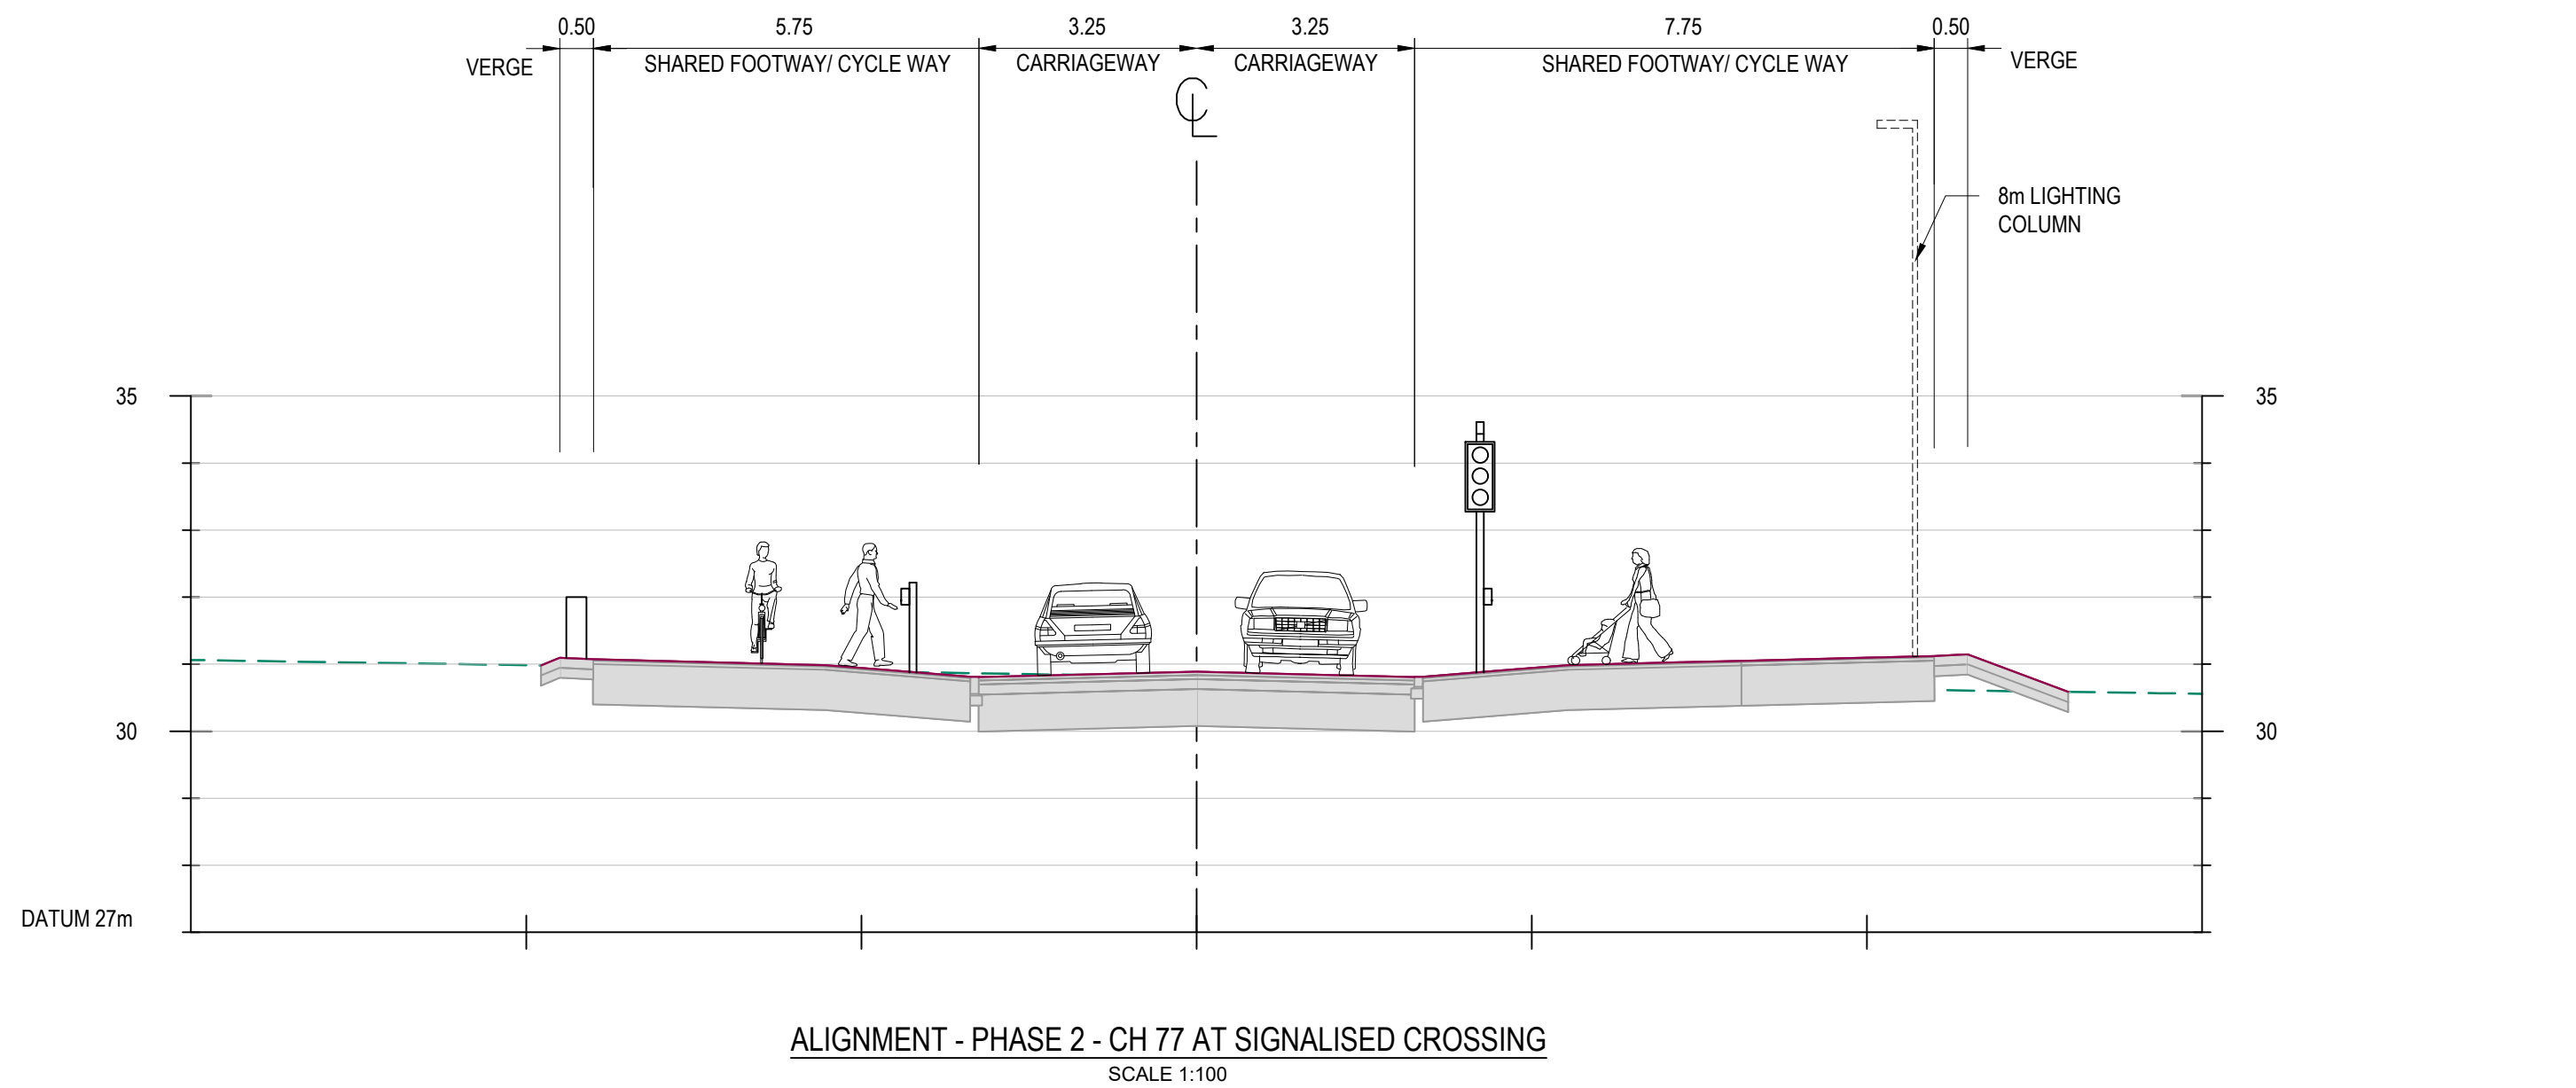

ALIGNMENT - PHASE 2 - CH 77 AT SIGNALISED CROSSING  
SCALE 1:100

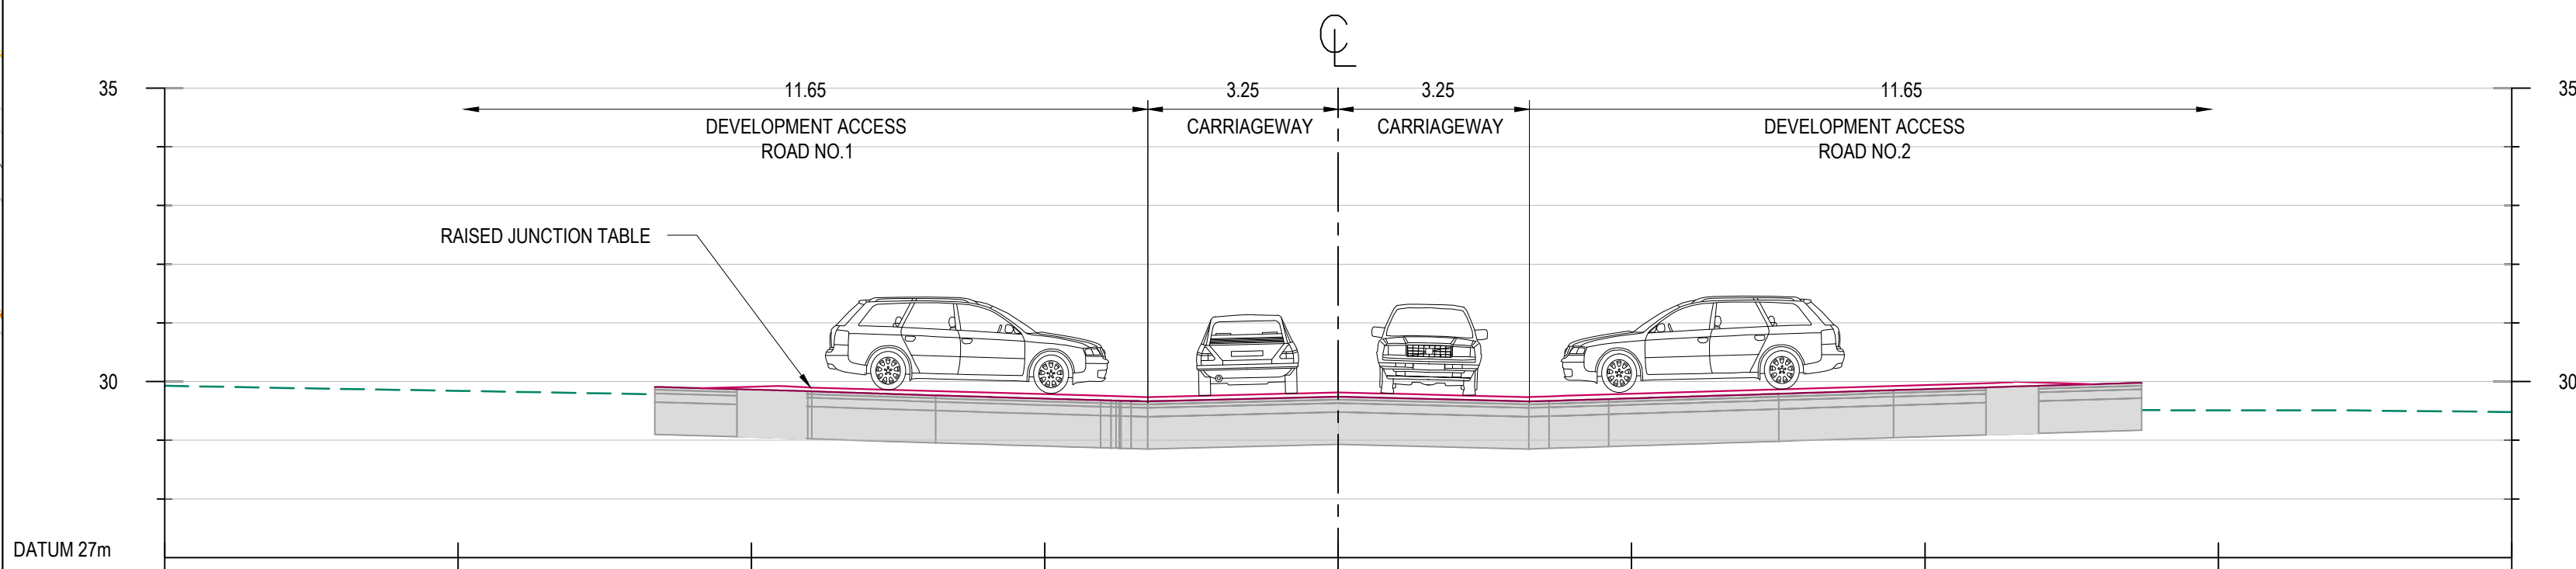

ALIGNMENT - PHASE 2 - CH 120 AT CROSS ROADS  
SCALE 1:100

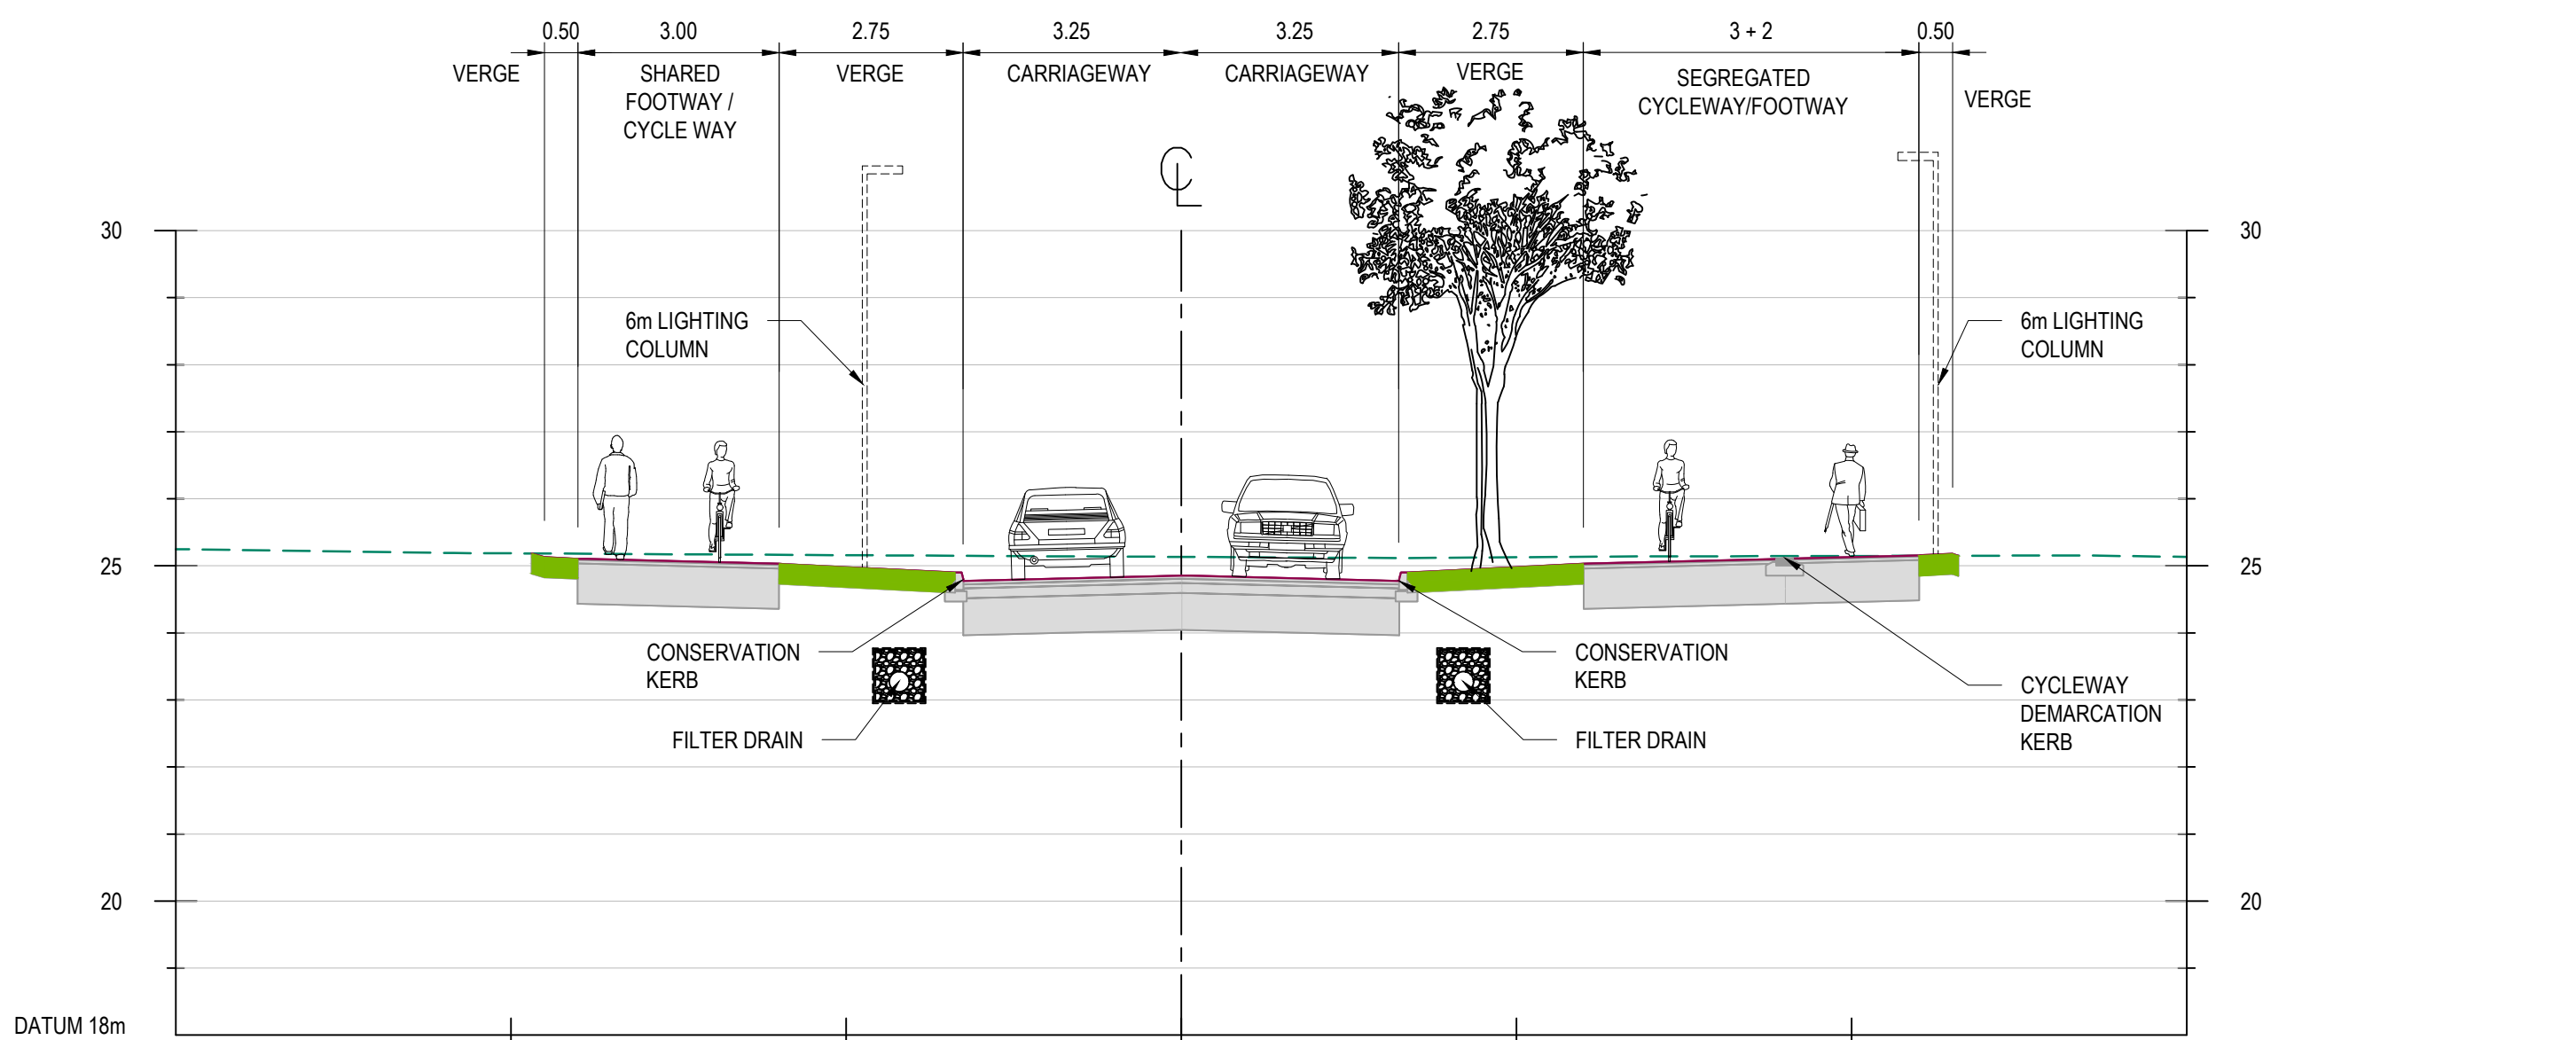

ALIGNMENT - PHASE 2 - CH 220 TYPICAL CROSS SECTION  
SCALE 1:100

- NOTES
1. ALL DIMENSIONS ARE IN METRES UNLESS NOTED OTHERWISE.
  2. TO BE READ IN CONJUNCTION WITH GENERAL ARRANGEMENT DRAWING WBLR-WSP-HPN-04-DR-C-0223.
  3. FOR DRAINAGE DETAILS REFER TO DRAWING WBLR-WSP-HPN-04-DR-C-0225.
  4. FOR ADDITIONAL SHEETS SEE:  
WBLR-WSP-HPN-04-DR-C-0357 - SHEET 2 OF 3  
WBLR-WSP-HPN-04-DR-C-0358 - SHEET 3 OF 3
  5. EMBANKMENT SIDE SLOPES ARE 1 IN 3 UNLESS SPECIFIED OTHERWISE.
  6. CUTTING SIDE SLOPES ARE 1 IN 3.5 UNLESS SPECIFIED OTHERWISE.

- LEGEND
- EXISTING GROUND LEVEL
  - PROPOSED GROUND LEVEL
  - PROPOSED SCHEME RED LINE BOUNDARY
  - ANCIENT WOODLAND AREA
  - ANCIENT WOODLAND 15m OFFSET
  - ANCIENT WOODLAND 25m OFFSET
  - FLOOD EXTENT OUTLINE (100 YEAR + 105% CC)
  - WATERCOURSE

|     |       |         |          |                                                                                     |            |
|-----|-------|---------|----------|-------------------------------------------------------------------------------------|------------|
| Rev | Drawn | Checked | Approved | Description                                                                         | Date       |
| P05 | KS    | GL      | AJB      | CROSS SECTION CH 77 & NOTES AMENDED                                                 | 17.06.2026 |
| P04 | JS    | GL      | AJB      | PRE-PLANNING APPLICATION COMMENTS ADDRESSED                                         | 04.10.2024 |
| P03 | JS    | KS      | AJB      | CROSS SECTION CH 77 REPLACED WITH CH 77. CROSS SECTION 120 AND 220 UPDATED WITH GSH | 15.02.2024 |
| P02 | JR    | KS      | AJB      | CROSS SECTION CH 180 REPLACED WITH CH 120                                           | 24.07.2023 |
| P01 | JB    | PR      | AJB      | FIRST ISSUE                                                                         | 21.07.2021 |

Purpose of Issue  
**For Planning** **S0**

Classification  
**Public**



Project  
**Western Bridge Link Road  
Burgess Hill**

Drawing  
**PLANNING  
PHASE 2 - CROSS SECTIONS  
SHEET 1 OF 3**

Scale @ A1  
Drawn: **AS SHOWN**  
Checked: **JB**  
Approved: **PR**  
Project No.: **CS100377**  
Date: **21-07-21**

Drawing Identifier  
Project - Originator - Zone - Level - File Type - Role - Number  
WBLR-WSP-HPN-04-DR-C-0222  
revision  
**P05**

