




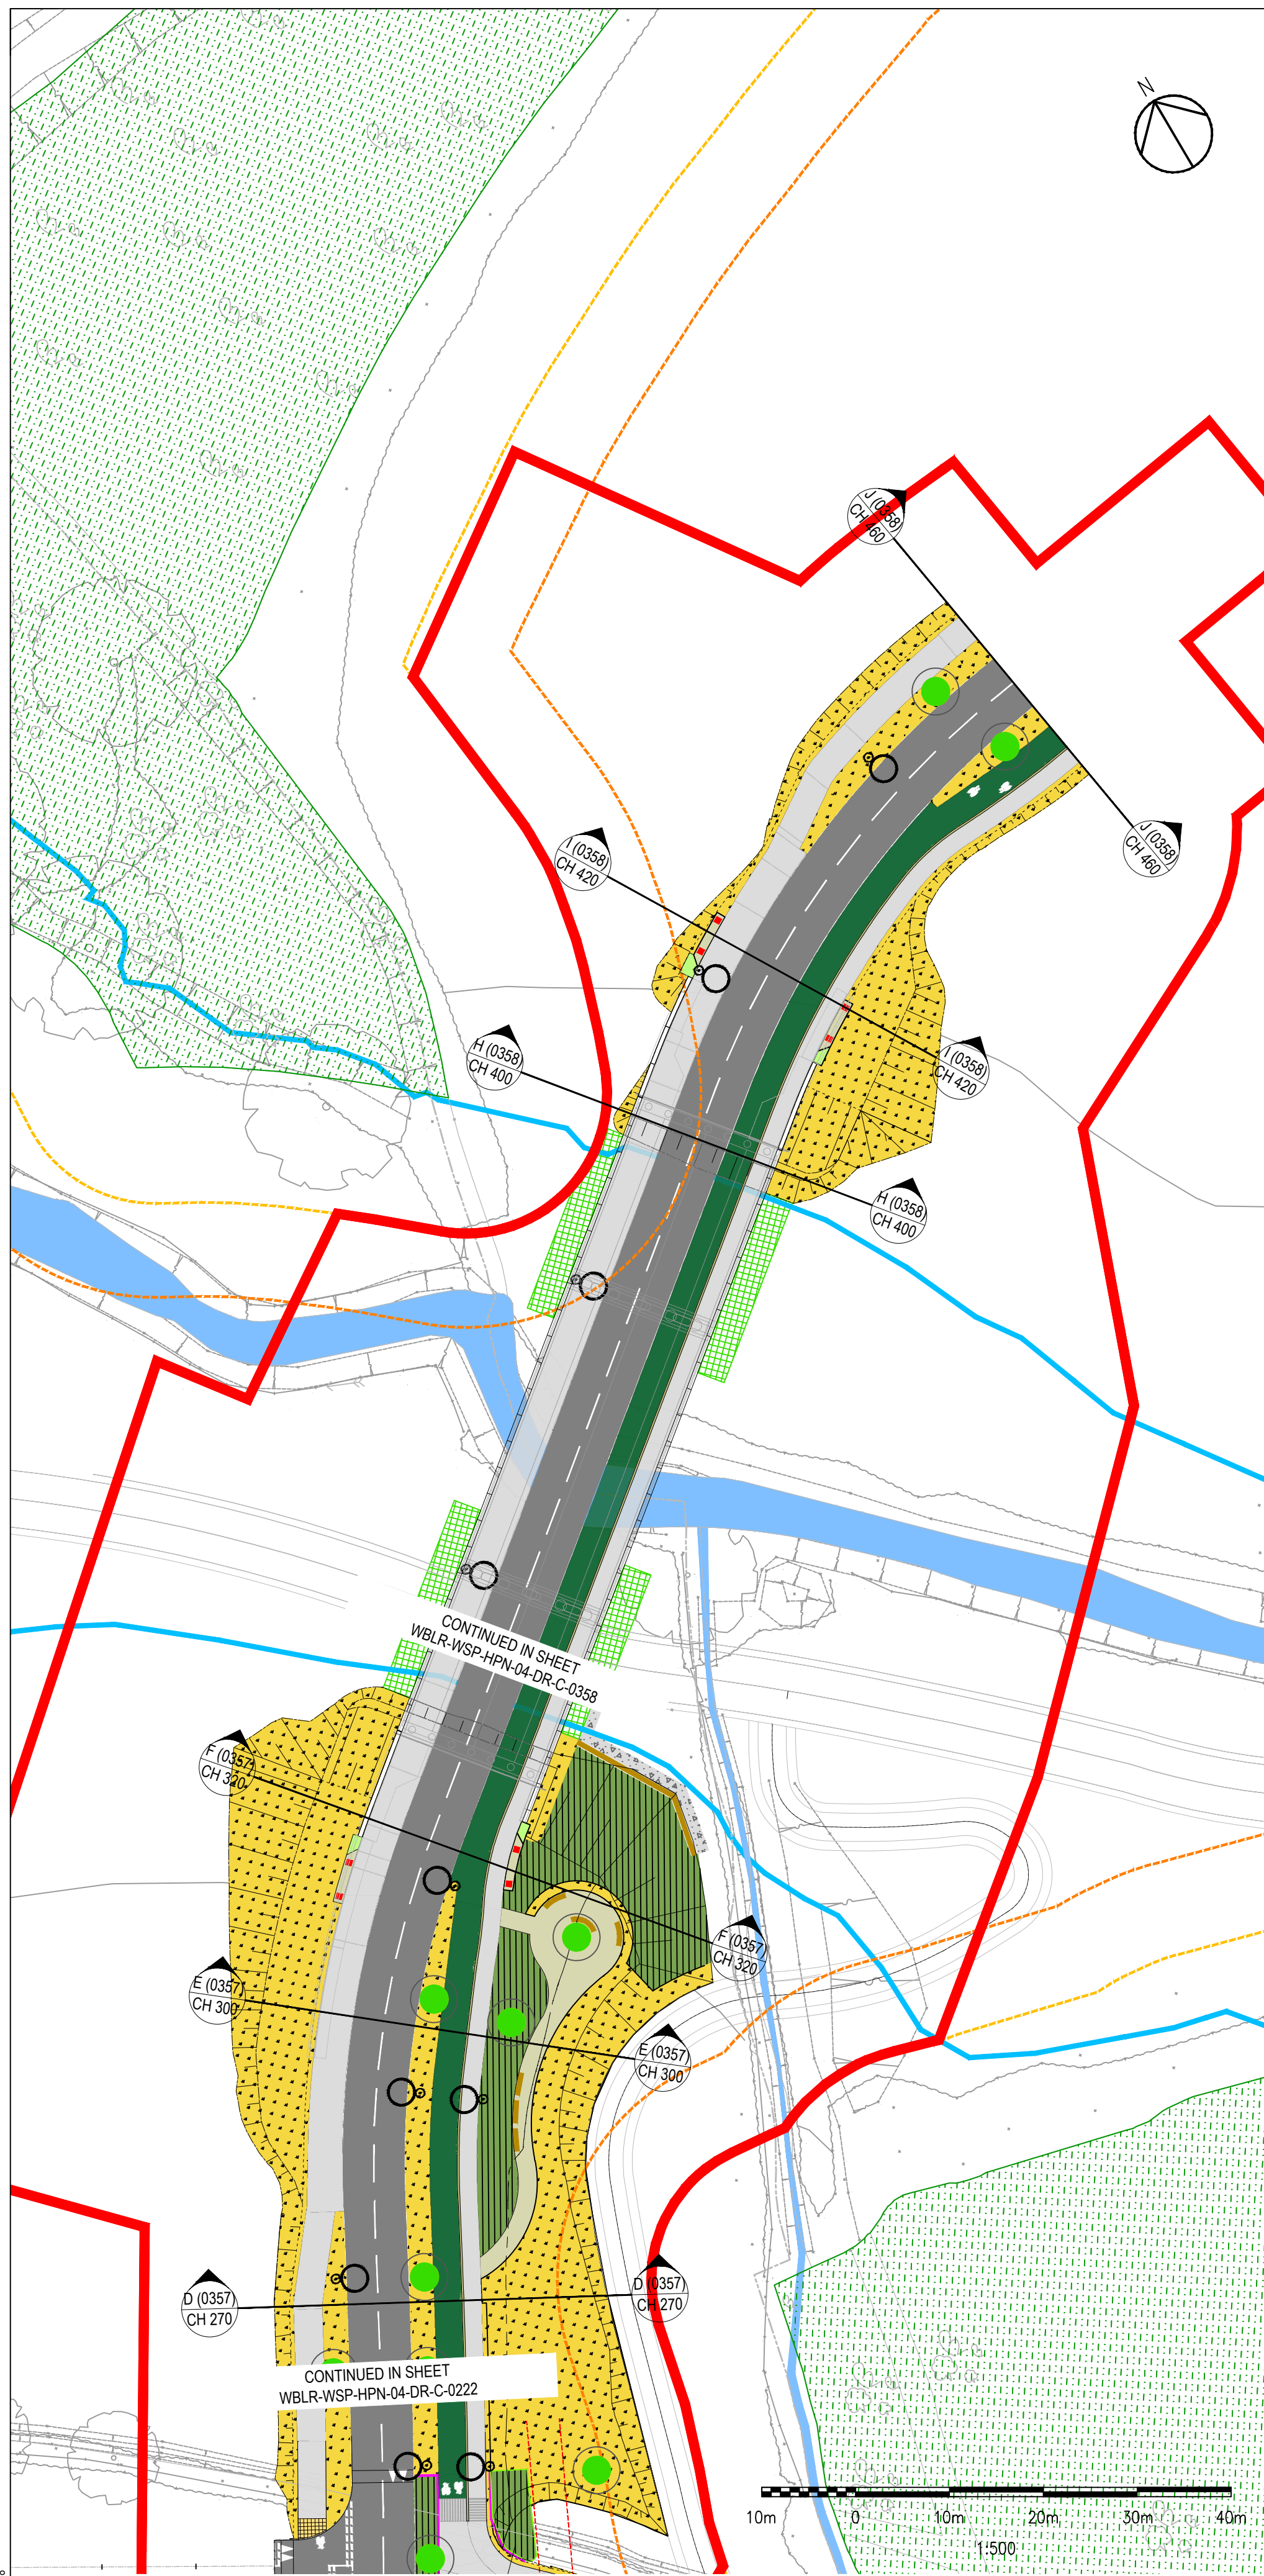


ALIGNMENT PLAN OF CROSS SECTIONS
SCALE 1:500

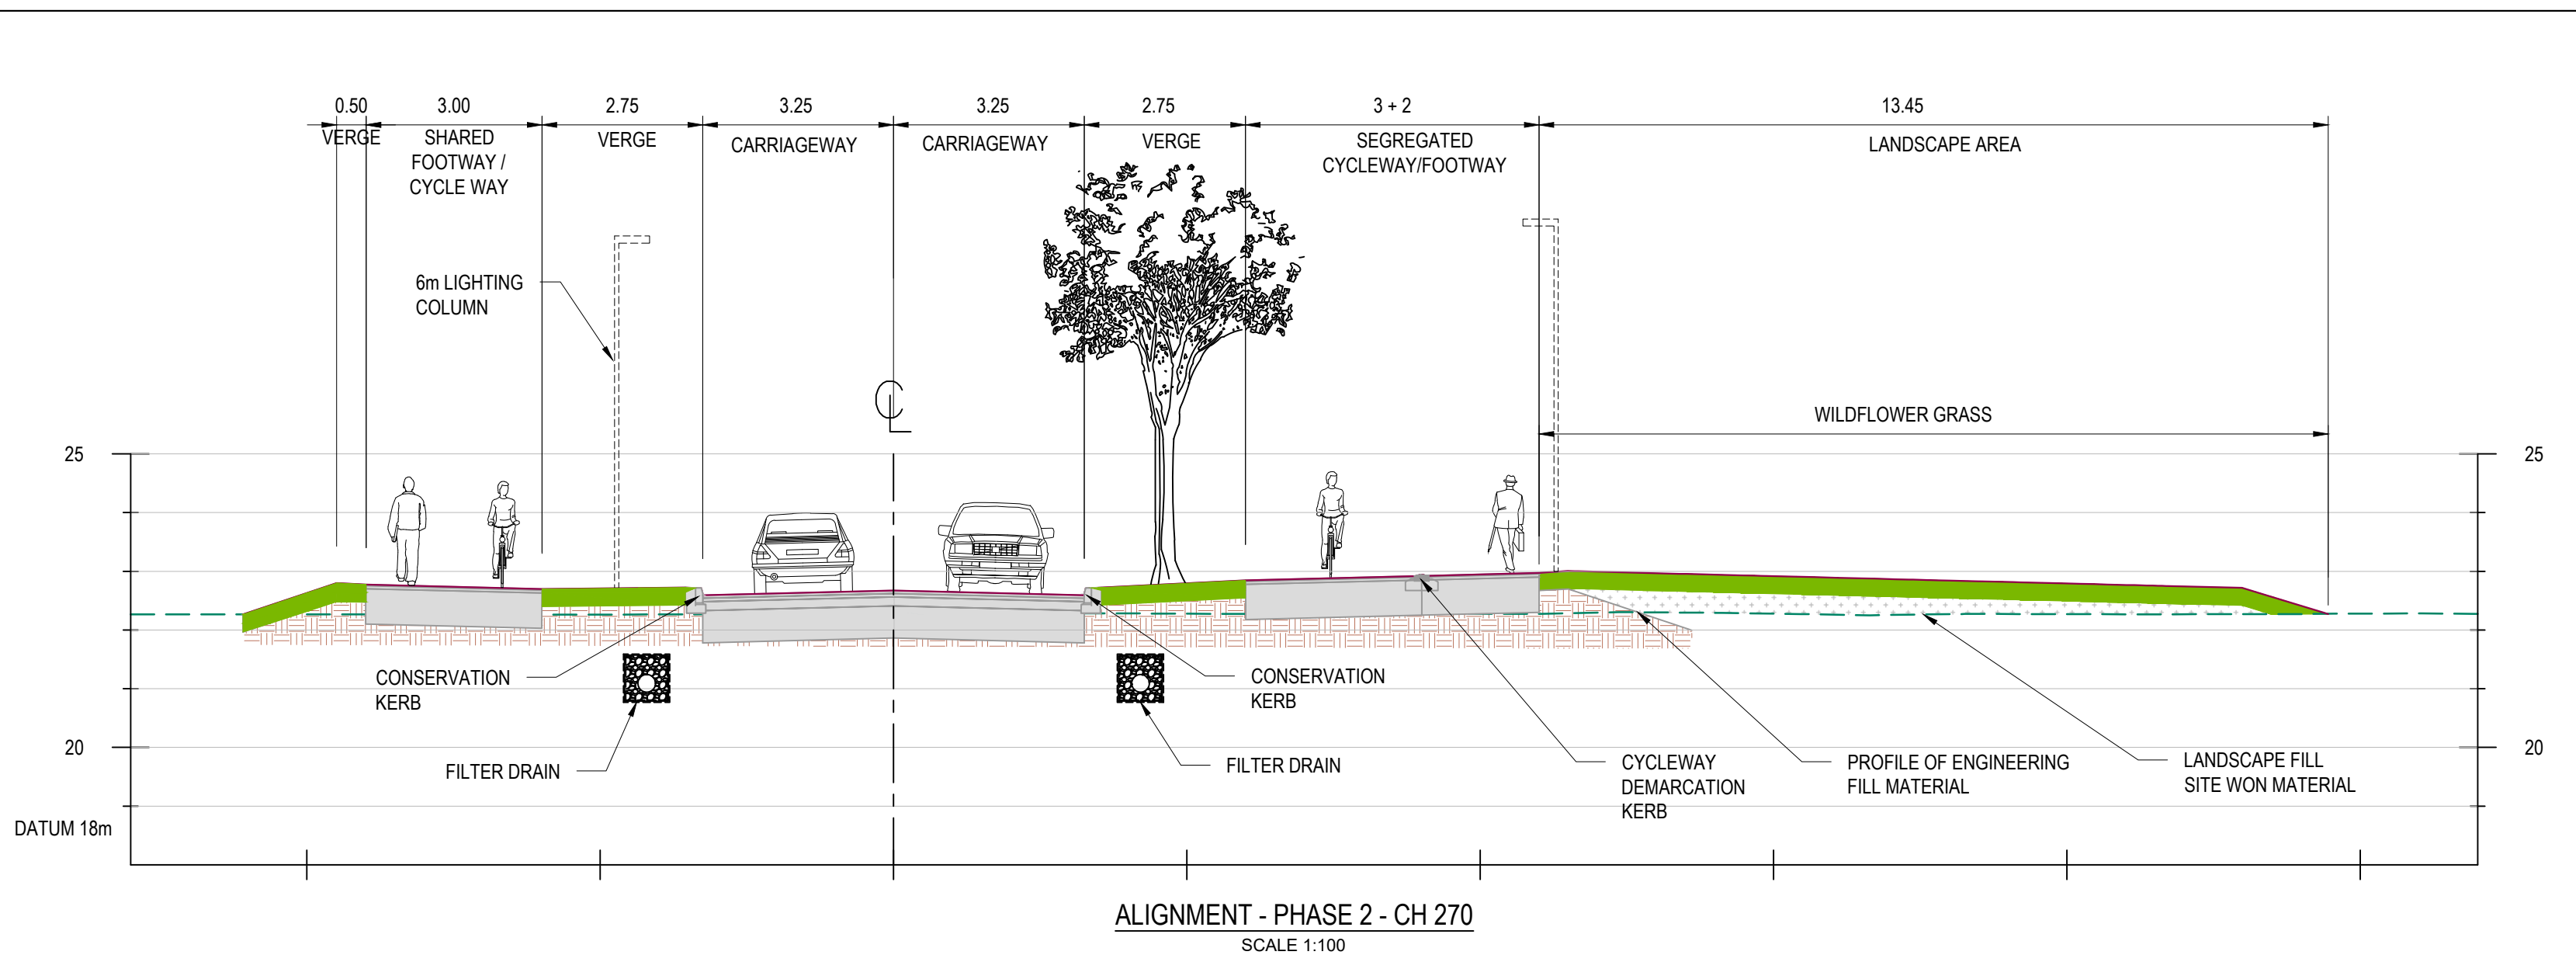

ALIGNMENT - PHASE 2 - CH 270
SCALE 1:100

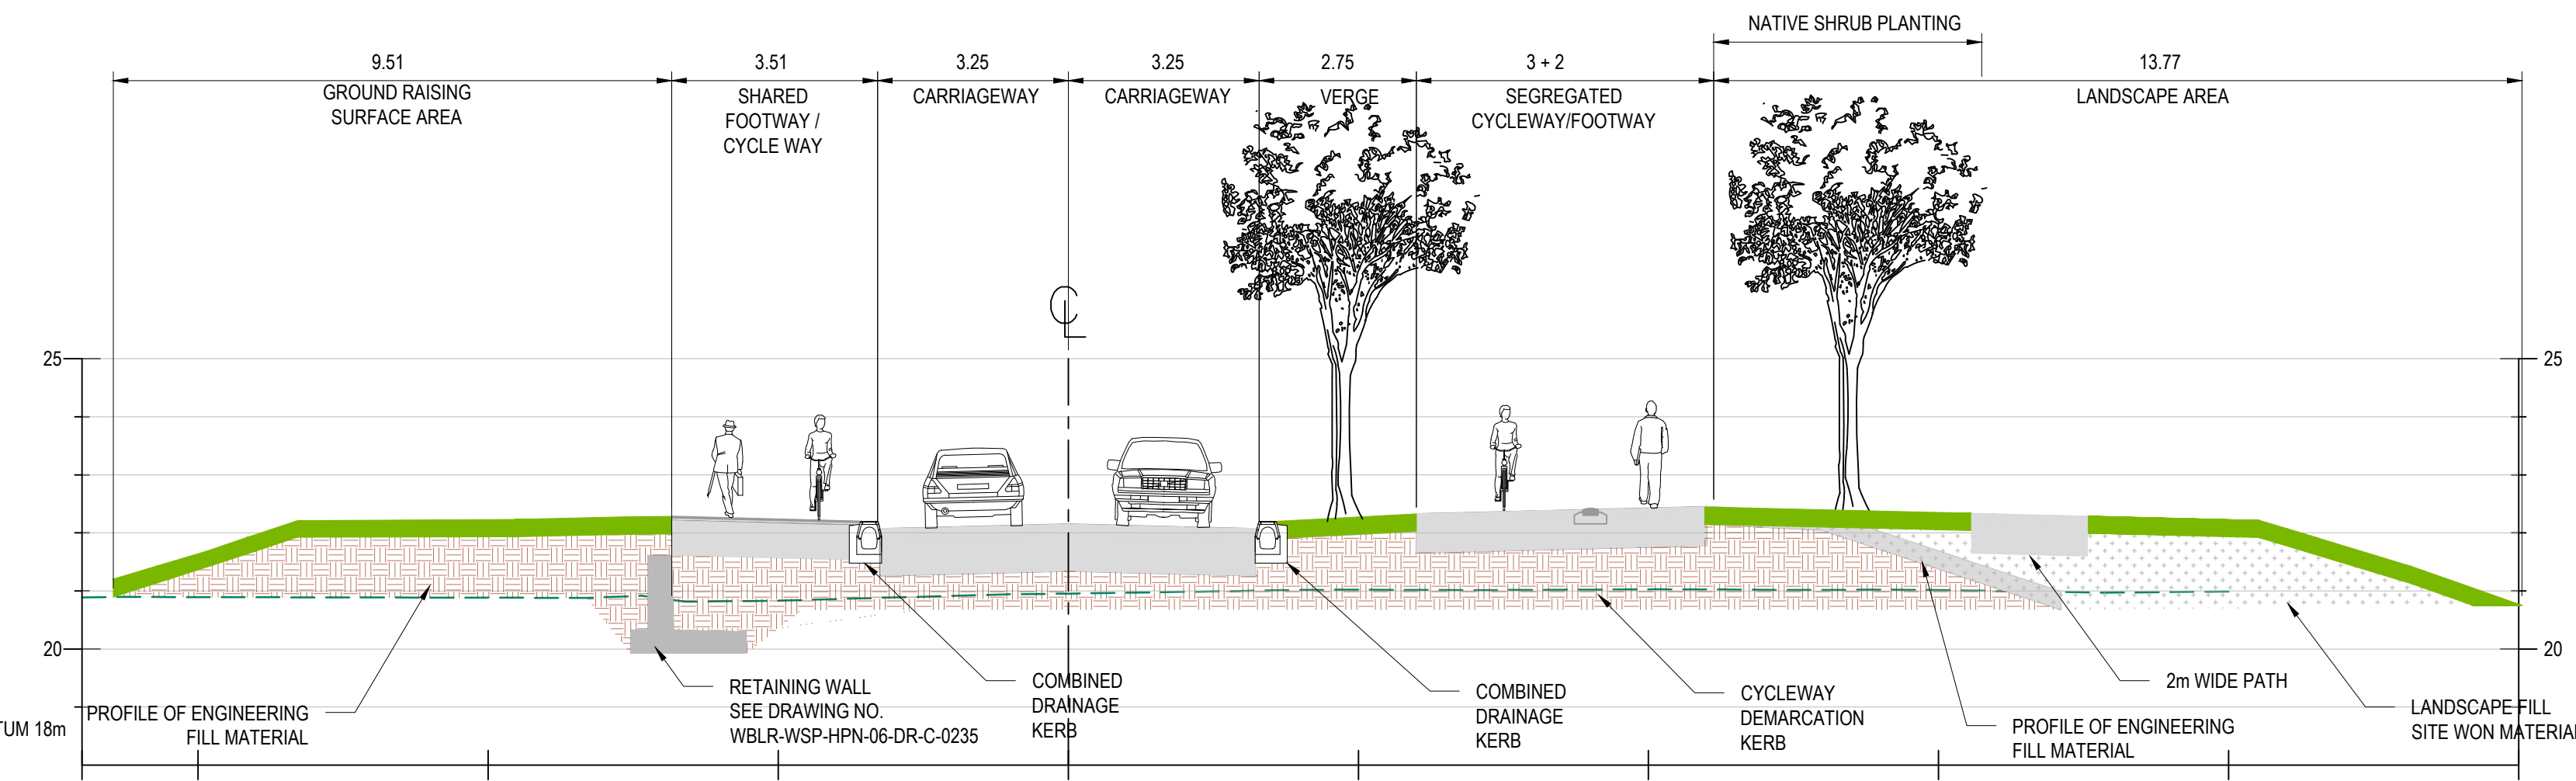

ALIGNMENT - PHASE 2 - CH 300
SCALE 1:100

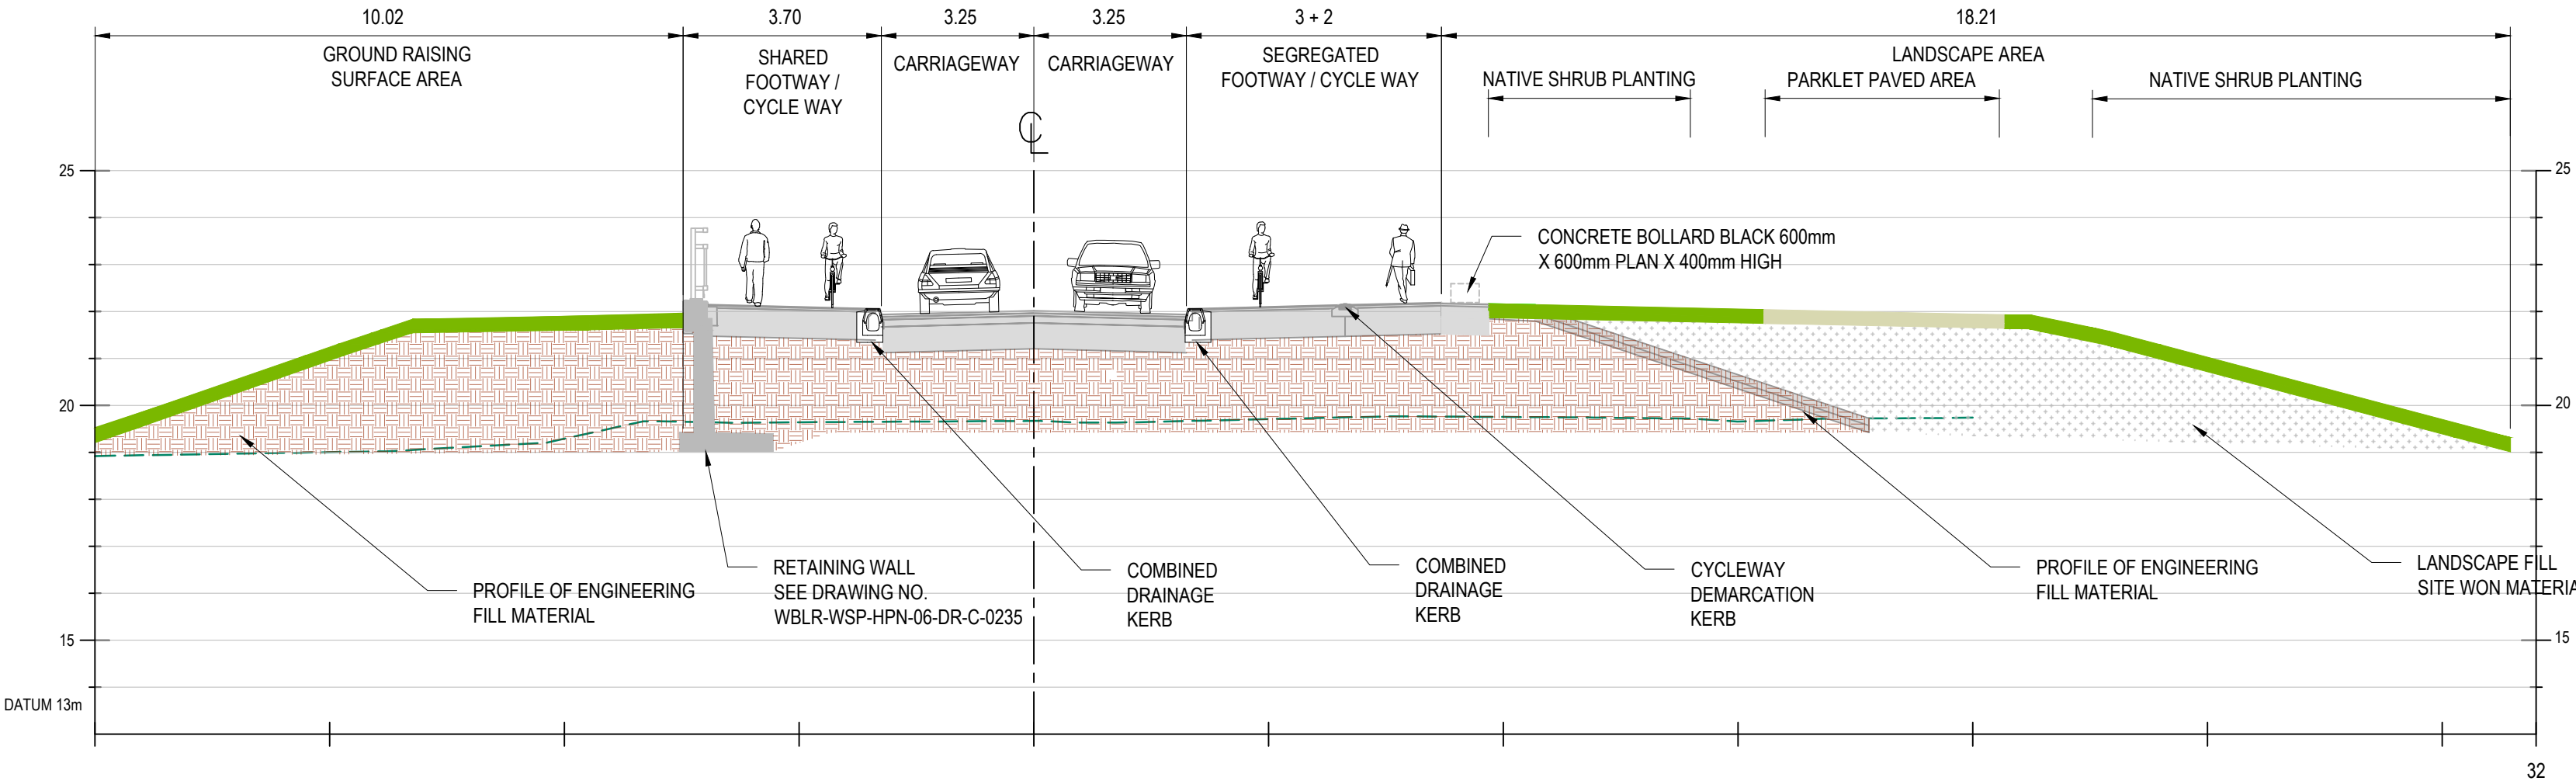

ALIGNMENT - PHASE 2 - CH 320
SCALE 1:100

- NOTES
1. ALL DIMENSIONS ARE IN METRES UNLESS NOTED OTHERWISE.
 2. TO BE READ IN CONJUNCTION WITH GENERAL ARRANGEMENT DRAWING WBLR-WSP-HPN-04-DR-C-0388.
 3. FOR DRAINAGE DETAILS REFER TO DRAWING WBLR-WSP-HPN-04-DR-C-0225.
 4. FOR ADDITIONAL SHEETS SEE: WBLR-WSP-HPN-04-DR-C-0222 - SHEET 1 OF 3 WBLR-WSP-HPN-04-DR-C-0358 - SHEET 3 OF 3
 5. EMBANKMENT SIDE SLOPES ARE 1 IN 3 UNLESS SPECIFIED OTHERWISE.
 6. CUTTING SIDE SLOPES ARE 1 IN 3.5 UNLESS SPECIFIED OTHERWISE.

- LEGEND
- EXISTING GROUND LEVEL
 - PROPOSED GROUND LEVEL
 - PROPOSED SCHEME RED LINE BOUNDARY
 - ANCIENT WOODLAND AREA
 - ANCIENT WOODLAND 15m OFFSET
 - ANCIENT WOODLAND 25m OFFSET
 - FLOOD EXTENT OUTLINE (100 YEAR + 105% CC)
 - WATERCOURSE
 - PROPOSED GRASS REINFORCEMENT FOR FUTURE BRIDGE INSPECTIONS

P06	KS	GL	AJB	NOTES AND SECTION CH 300 AND CH 320 AMENDED. RED LINE BOUNDARY UPDATED FOR TEMPORARY ACCESS.	17.06.2026
P05	AS	GL	AJB	LANDSCAPING AMENDED	22.07.2025
P04	JS	GL	AJB	GROUND RAISING ADDED	02.04.2025
P03	PD	GL	AJB	PRE-PLANNING APPLICATION COMMENTS ADDRESSED	08.10.2024
P02	JS	KS	AJB	CROSS SECTIONS 270 AND 300 AMENDED WITH LANDSCAPE AREA. CROSS SECTION 320 AND 330 REPLACED WITH 325 FIRST ISSUE.	15.02.2024
P01	JR	KS	AJB		24.07.2023
Rev	Drawn	Checked	Approved	Description	Date

Purpose of Issue
For Planning
S0

Classification
Public



Project
Western Bridge Link Road
Burgess Hill

Drawing
PLANNING
PHASE 2 - CROSS SECTIONS
SHEET 2 OF 3

Scale @ A1	Drawn	Checked	Approved
AS SHOWN	AS	KS	AB
Project No.		Date	

CS100377
22-06-23

Drawing Identifier
Project: Originator - Zone Level - File Type - Role - Number
WBLR-WSP-HPN-04-DR-C-0357
BS1192 Compliant
revision
P06

