


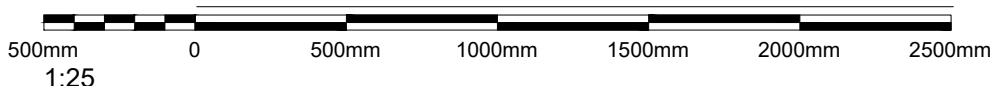

ELEVATION ON SOUTH EAST RETAINING WALL
SCALE: 1:25 @ A1



VIEW FROM THE WESTERN APPROACH LOOKING EAST



VIEW OF THE EAST ABUTMENT

- NOTES:
1. ALL DIMENSIONS ARE IN MILLIMETRES UNLESS NOTED OTHERWISE.
 2. ALL LEVELS ARE IN METRES ABOVE ORDNANCE DATUM.
 3. THIS DRAWING SHOULD BE READ IN CONJUNCTION WITH DRAWING Nos. WBLR-CAP-HPN-05-DR-C-0231, 0232, 0422 & WBLR-WSP-HPN-06-DR-C-0234, 0235, 0424.
 4. ALL EXPOSED CONCRETE ARRISSES TO BE CHAMFERED 25 x 25mm UNLESS NOTED OTHERWISE.
 5. ARCHITECTURAL PATTERN TO HAVE 5MM CHAMFERS, INDIVIDUAL INDENT TO BE 30MM DEEP AND 75MM WIDE, HEIGHTS VARY TO SUIT.
 6. FOR TYPICAL SECTION REFER TO DRAWING No. WBLR-WSP-HPN-06-DR-C-0235.

Rev	Drawn	Chkd	Appd	Description	Date
P05	AS	KS	AJB	EXTENT OF PARAPET REDUCED. NOTES AMENDED	17/06/2026
P04	AS	GL	AJB	PARAPET ELEVATION AMENDED	23/07/2025
P03	JM	GL	AJB	GROUND RASING ADDED	01/04/2025
P02	JM	GL	AJB	PRE-PLANNING APPLICATION COMMENTS ADDRESSED	07/10/2024
P01	AS	KS	AJB	FIRST ISSUE	15/02/2024

Purpose of Issue
For Planning S0

Classification
Public

Client


Project
Western Bridge Link Road
Burgess Hill

Drawing
Phase 2 Planning
Retaining Walls
General Arrangement
Sheet 1 of 3

Scale @ A1	Drawn	Checked	Approved
1:25	ARS	KS	AJB

Project No.	Date
CS100377	23-JUL-23

Drawing Identifier	BS1192 Compliant
Project - Originator - Zone - Level - File Type - Role - Number WBLR-WSP-HPN-06-DR-C-0233	P05

	3rd Floor Westferry House 11 Westferry Circus London E14 4HD WSP.com
---	---