



124100

Bramham Moor


Tylers

Chylowen

Paddocks End

Little Gables

Patches

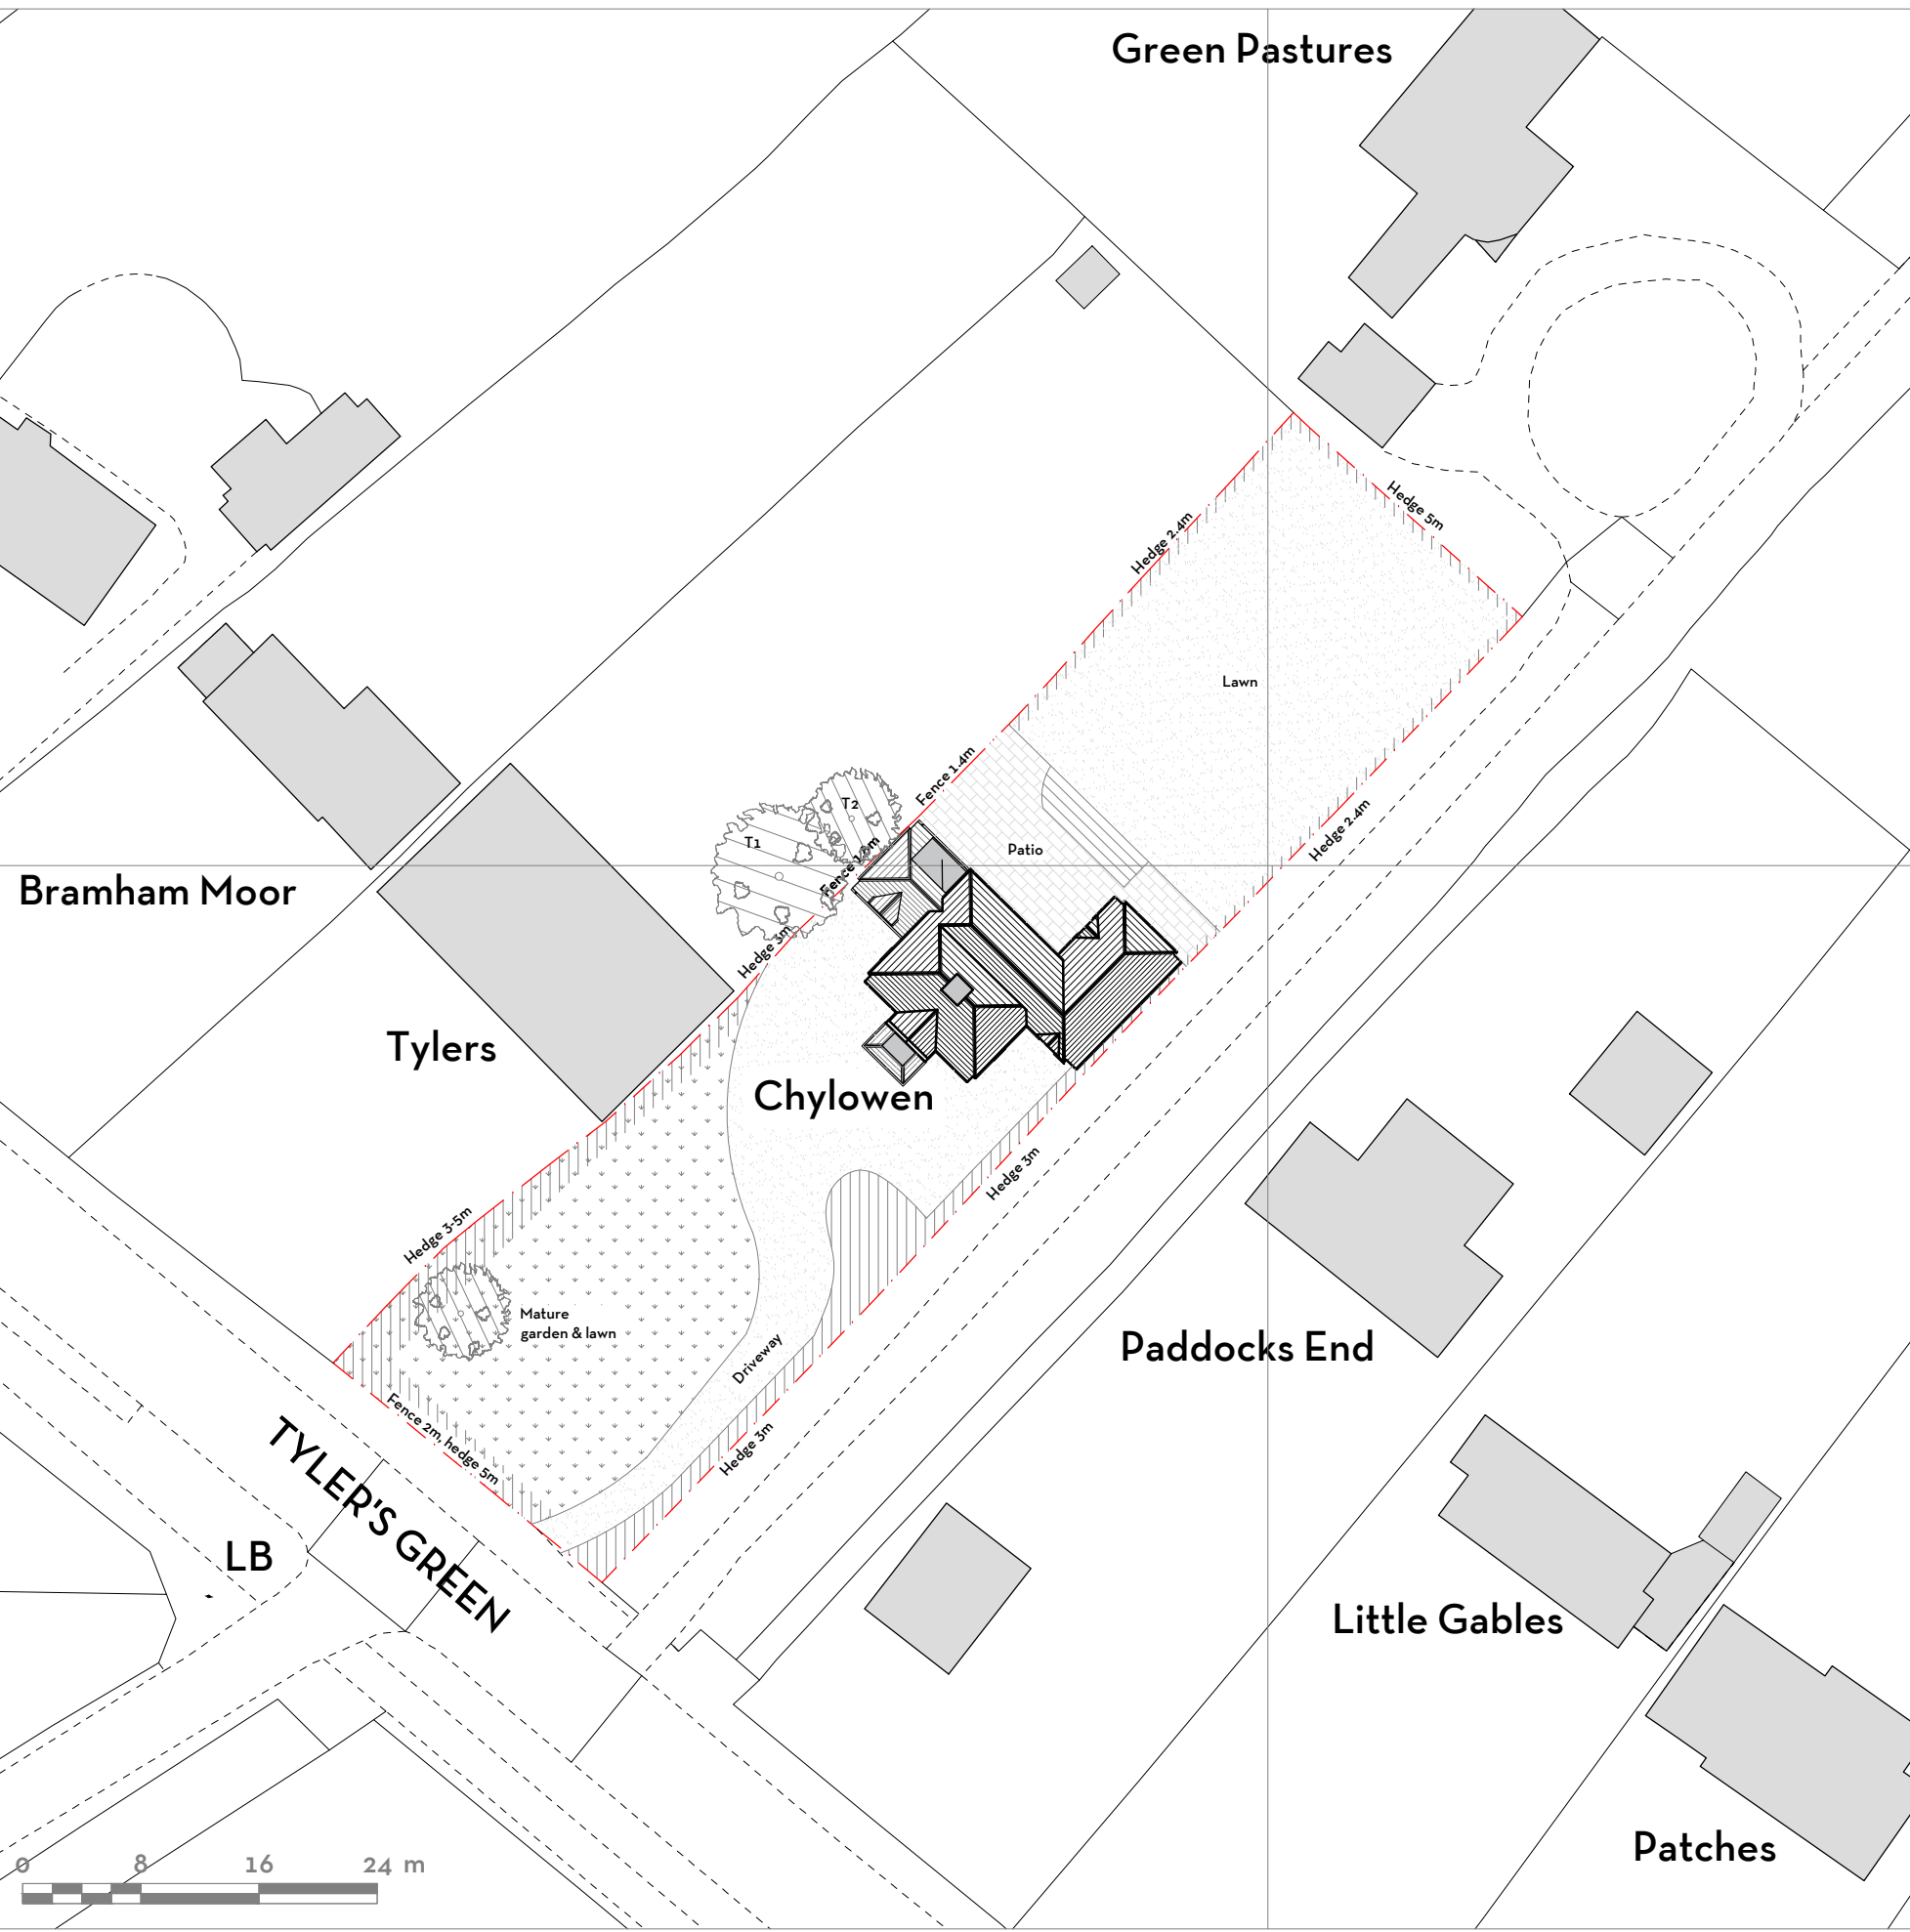

0 8 16 24 m

revisions

ref	date		drawn
A	18/07/25	Roof profile	KMM

DESIGN INTENT ONLY NOTES FOR CONSTRUCTION:

1. Dimensions shall be checked and verified prior to work being commenced on site.
2. This drawing is issued for the sole and exclusive use of the named recipient. Distribution to any third party is on the strict understanding that no liability is accepted by KM Architecture for any discrepancies, errors or omissions that may be present and no guarantee is offered as to the accuracy of the information shown.

PLANNING DRAWING

KM ARCHITECTURE CHARTERED ARCHITECT

46 VALEBRIDGE DRIVE
BURGESS HILL
WEST SUSSEX
RH15 0RW

07862 093 254
kelly@kmarchitecture.co.uk
www.kmarchitecture.co.uk

job
CHYLOWEN
TYLER'S GREEN
CUCKFIELD
WEST SUSSEX
RH17 5EA

title
BLOCK PLAN AS PROPOSED

scale
1:500 @ A3

date
24/02/25

drawn
KMM

drawing
number
2082_00_11

revision
A