PROPOSED

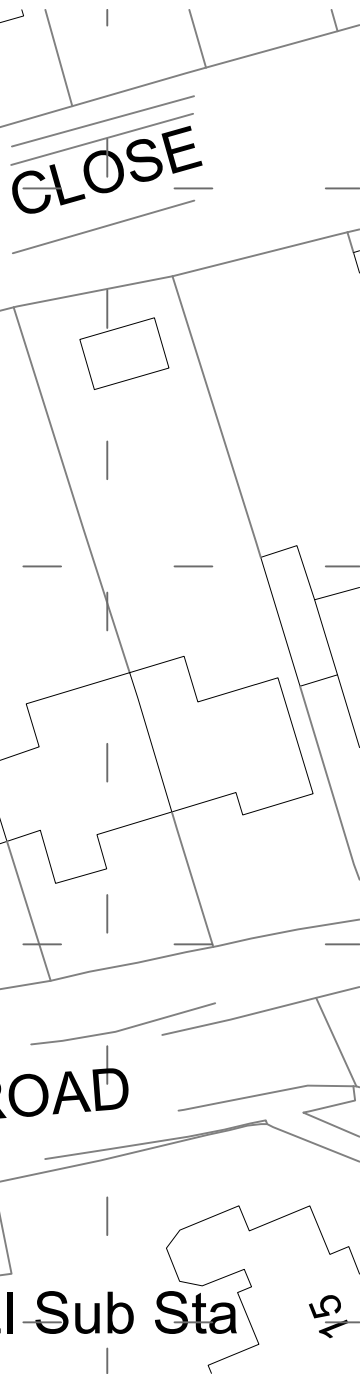

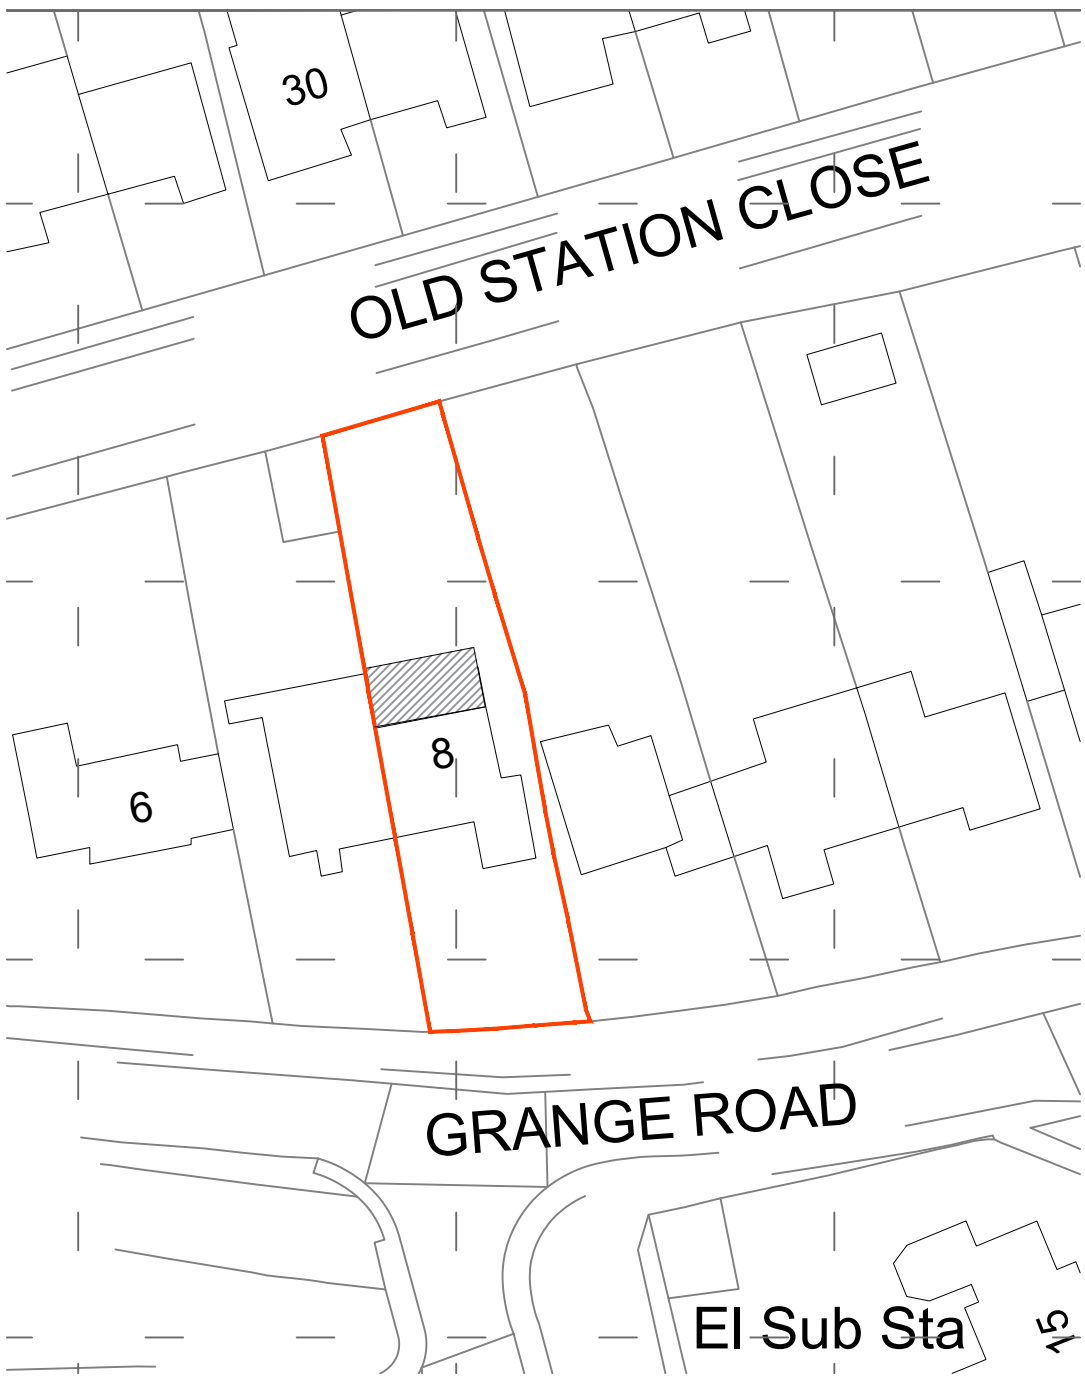

SCALE :

0 5m 10m 20m

site plan - scale 1:500 @ A3

B+C ARCHITECTURE

t: 07751 878897
e: pc@bandcarchitecture.co.uk
w: www.bandcarchitecture.co.uk

N

GENERAL NOTES :
1 - THIS DRAWING IS THE COPYRIGHT OF BENTLEYS & CARTER AND IS NOT TO BE REPRODUCED IN ANY WAY OR FORM WITHOUT PRIOR WRITTEN CONSENT
2 - Do not scale from this drawing unless for planning purposes
3 - All dimensions to be verified on site prior to any works starting and any discrepancies to be reported to Bentleys & Carter
4 - This drawing is to be read in conjunction with relevant consultants and specialist drawings
5 - All works to comply with the relevant British Standards, Codes of Practice and Building Regulations

PROJECT :
8 grange road, crawley down, rh10 4jt

DRAWING :
site plan existing - proposed

DRAWING STATUS :
planning

JOB NO:
monpj - 001

DRAWING NO:
100

SCALE:
1/500@ A3

DATE:
october 2024

DRAWN BY:
pc

REVISIONS:
none